


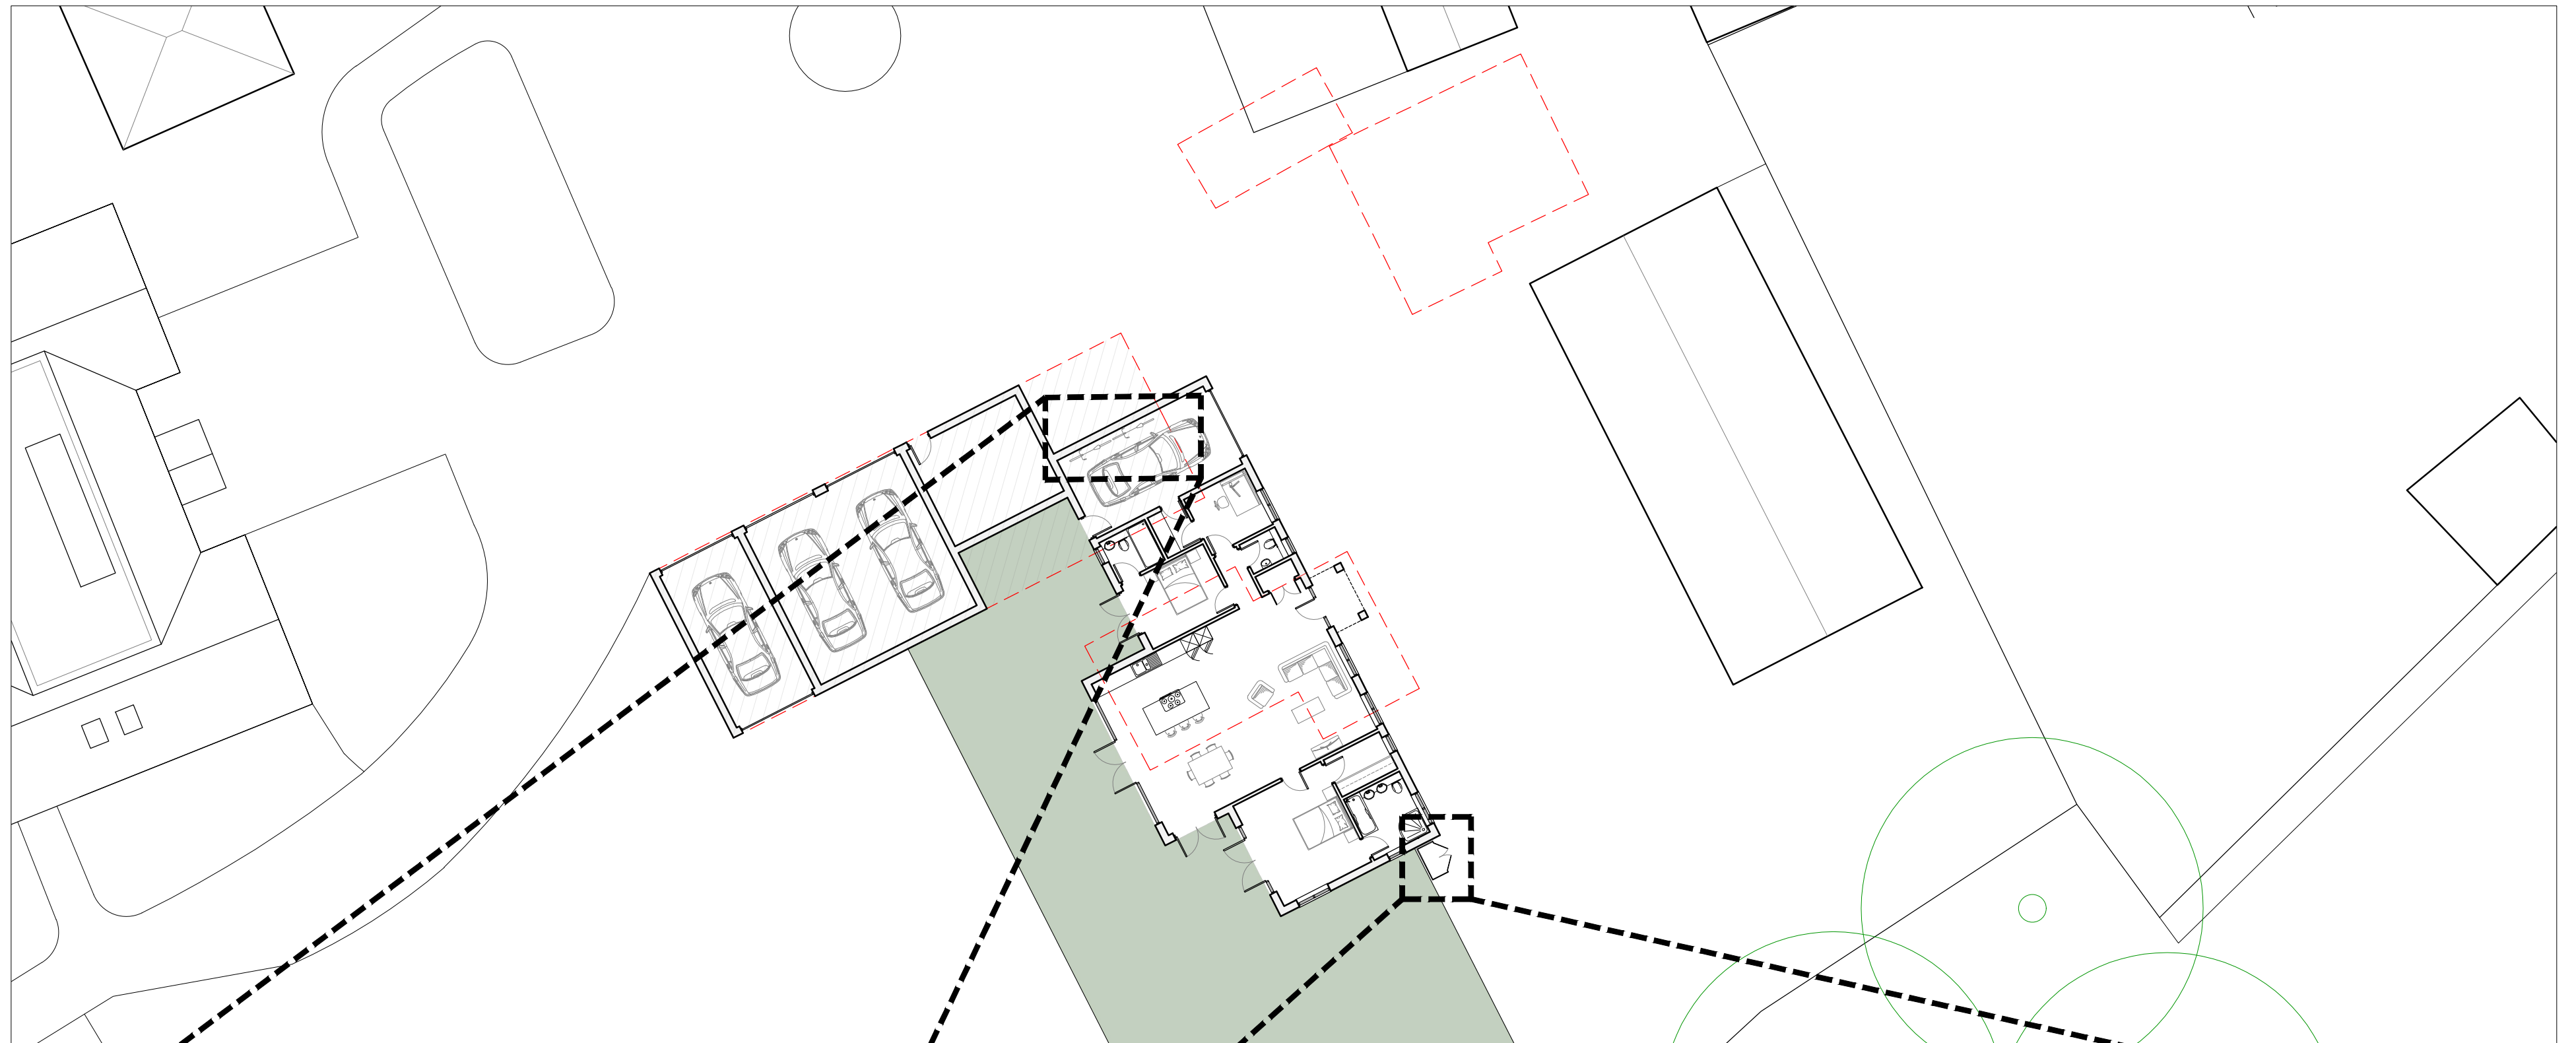


 

Proposed Site Plan - 1:500

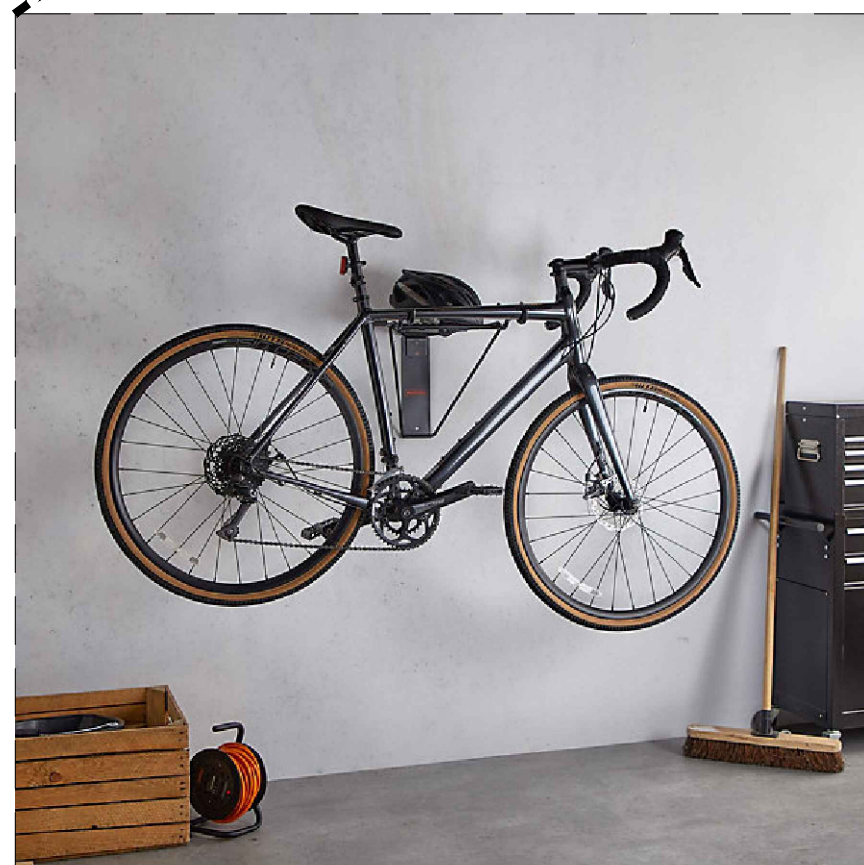

Proposed Bike Storage - NTS

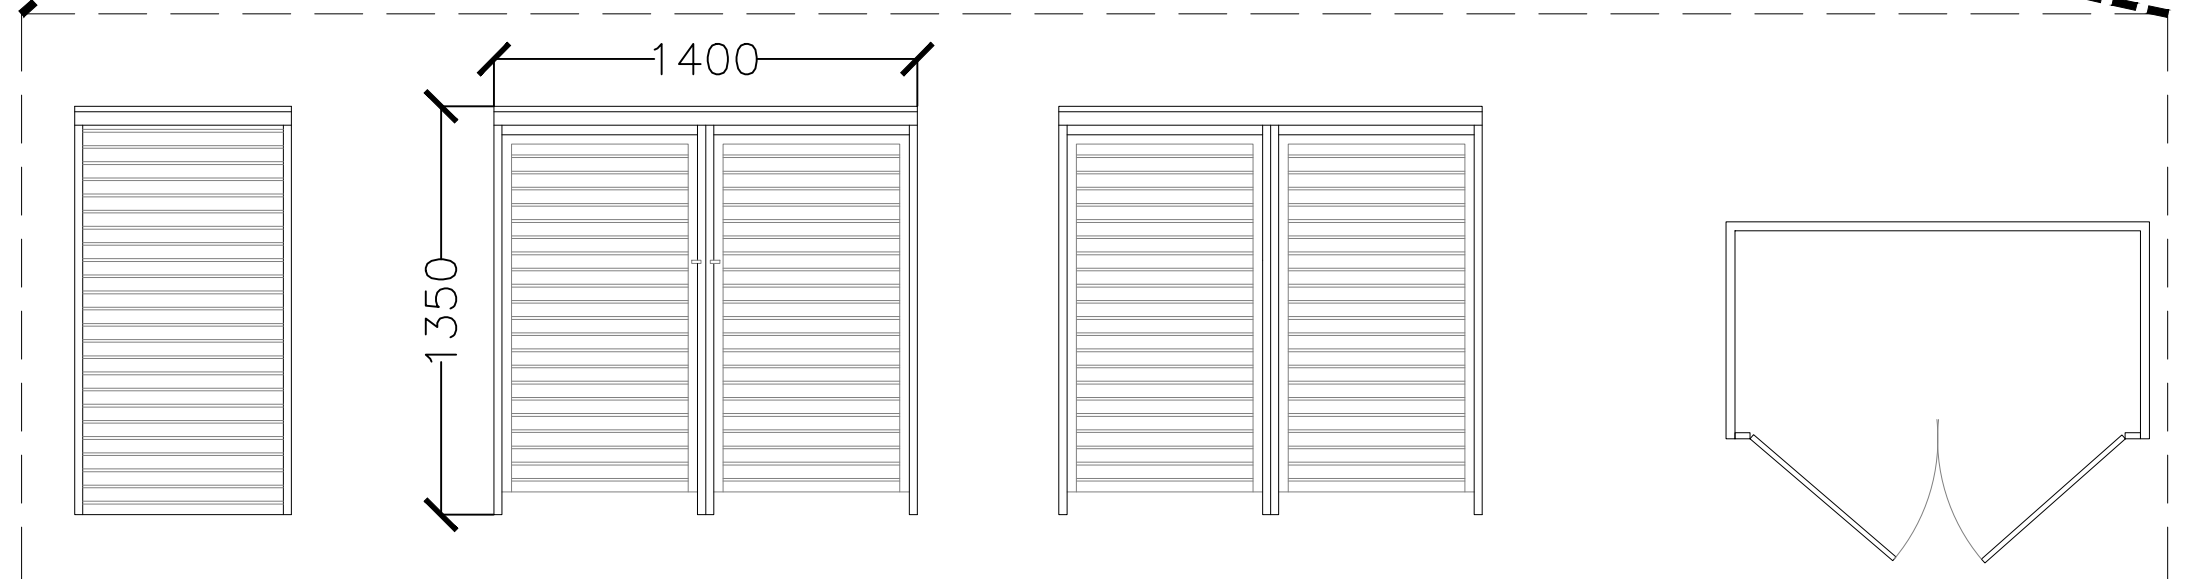

Proposed Bin Store Details - 1:25

Bins to be stored in timber slate storage and then moved to shared collection day area prior to arranged days.

0m 1m 2m 3m 4m 5m 6m 7m 8m 9m 10m

KNIGHT Consulting ARCHITECTURE - SURVEYING - PLANNING admin@knight-consulting.co.uk www.knight-consulting.co.uk		First Floor Unit 7 The Quarterdeck Port Solent PO6 4TP T: 01489 660194		Project HATTS COPSE FARM BROOK LANE BOTLEY, SO30 2ER	
Client MR AND MRS B. KING		Scale 1:100@A2		Date AUG 2024	
Drawing PROPOSED BIN AND BIKE STORAGE		Project no. KC	Sequential 02	Bldg/Floor A	Detail PRO
		Rev B			