



EXTERIOR WORKS:
New external signage, including projecting sign.
Alarm box to be removed for new fascia to be installed and then re-instated.

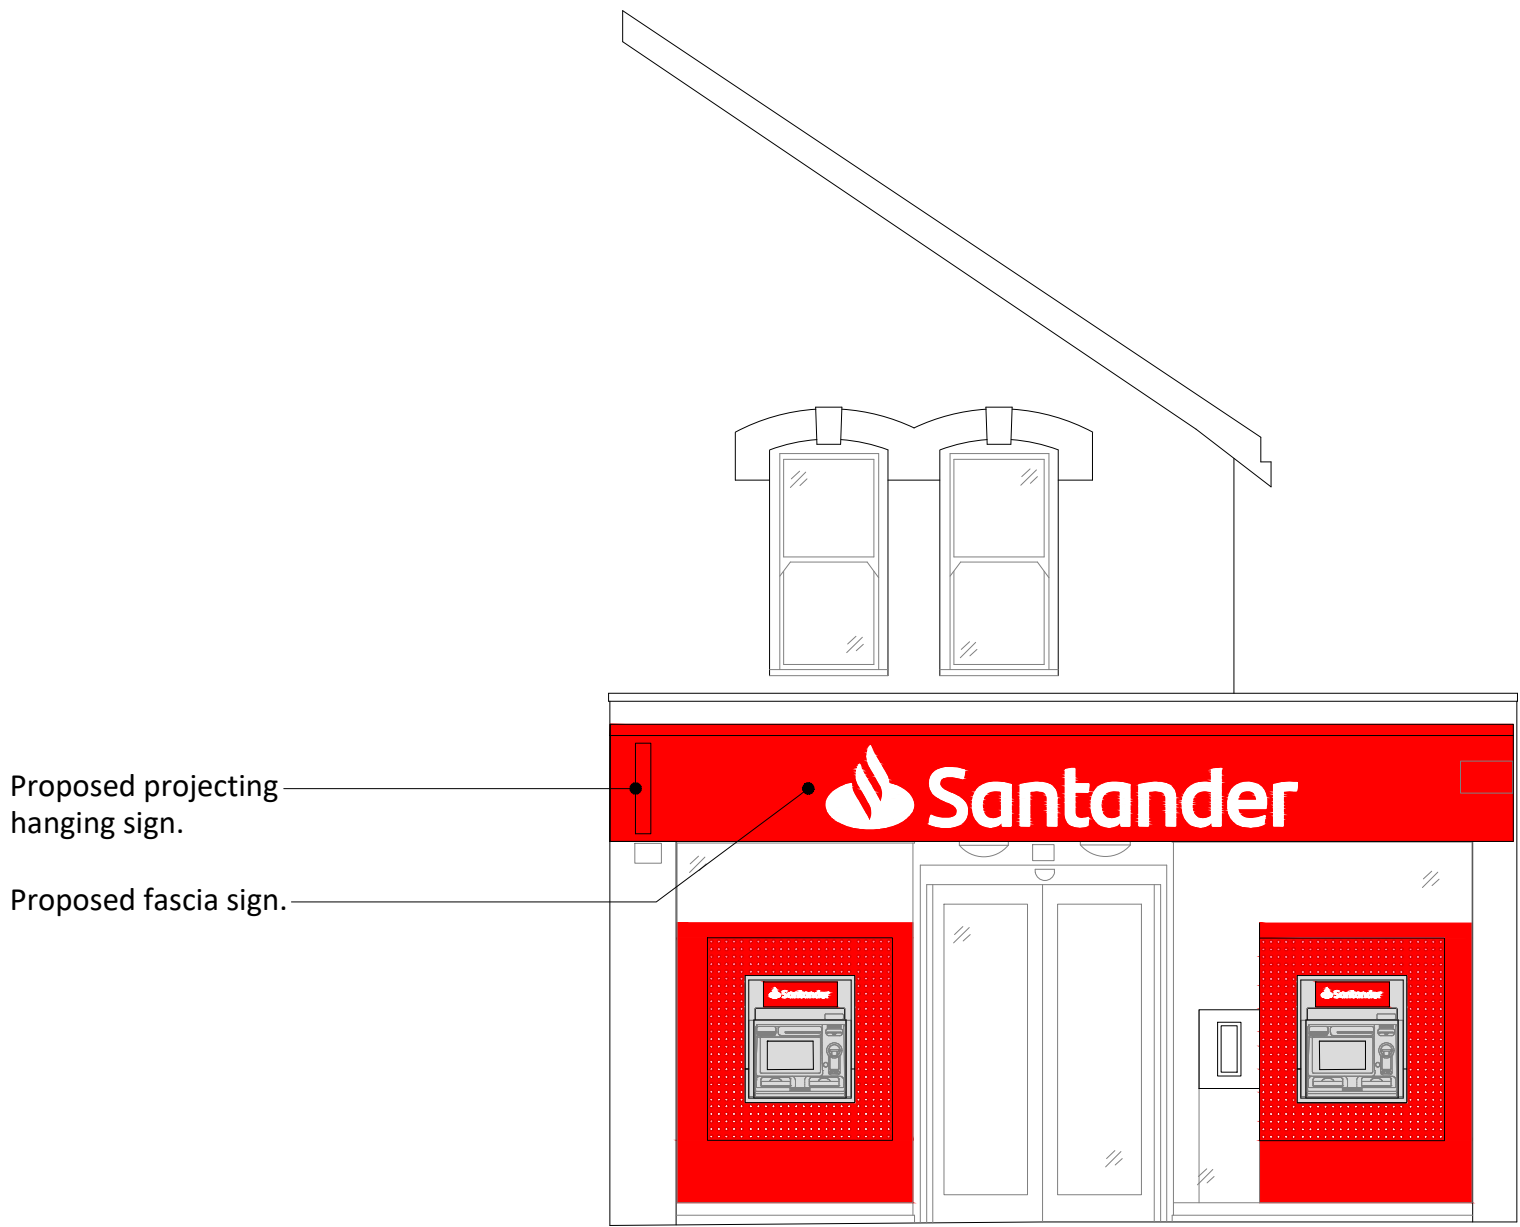

PROPOSED FRONT ELEVATION
1:50 @ A1, 1:100 @ A3

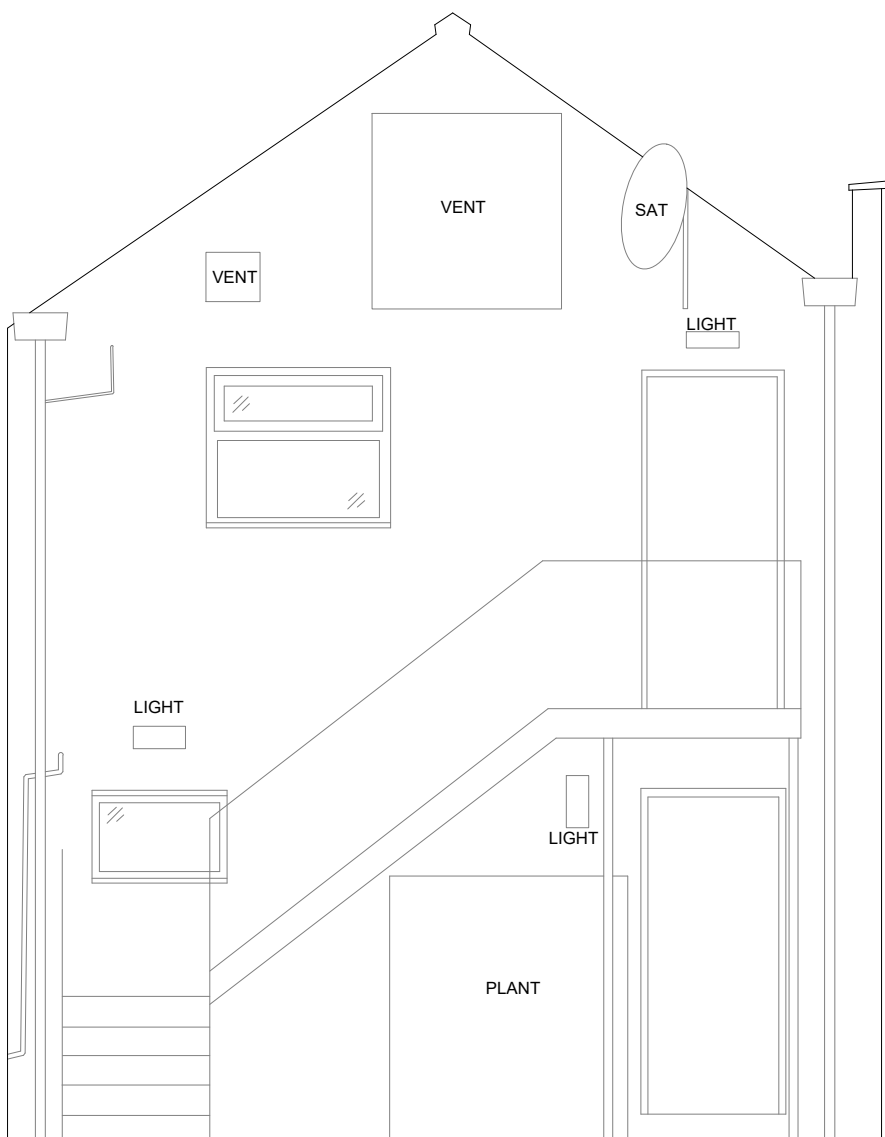

PROPOSED REAR ELEVATION
1:50 @ A1, 1:100 @ A3



Notes.
This Drawing is the copyright and property of Santander UK PLC. It must not be copied or published without written consent.

Do not scale from this drawing.

Rev	Description	Date	By

PLANNING



Project Eastleigh 58 Market Street, Hampshire, SO50 5RU			
Title Proposed Front & Rear Elevations			
Scale 1:50 @ A1 & 1:100 @ A3			
Drn	BG		App
Date	09/05/2025		Date
Consultants' drawing number 2243-A-0506-2100			brand 
Client drawing number EastleighMS-0506-FR-RE-EL-PR-PL			rev. -