


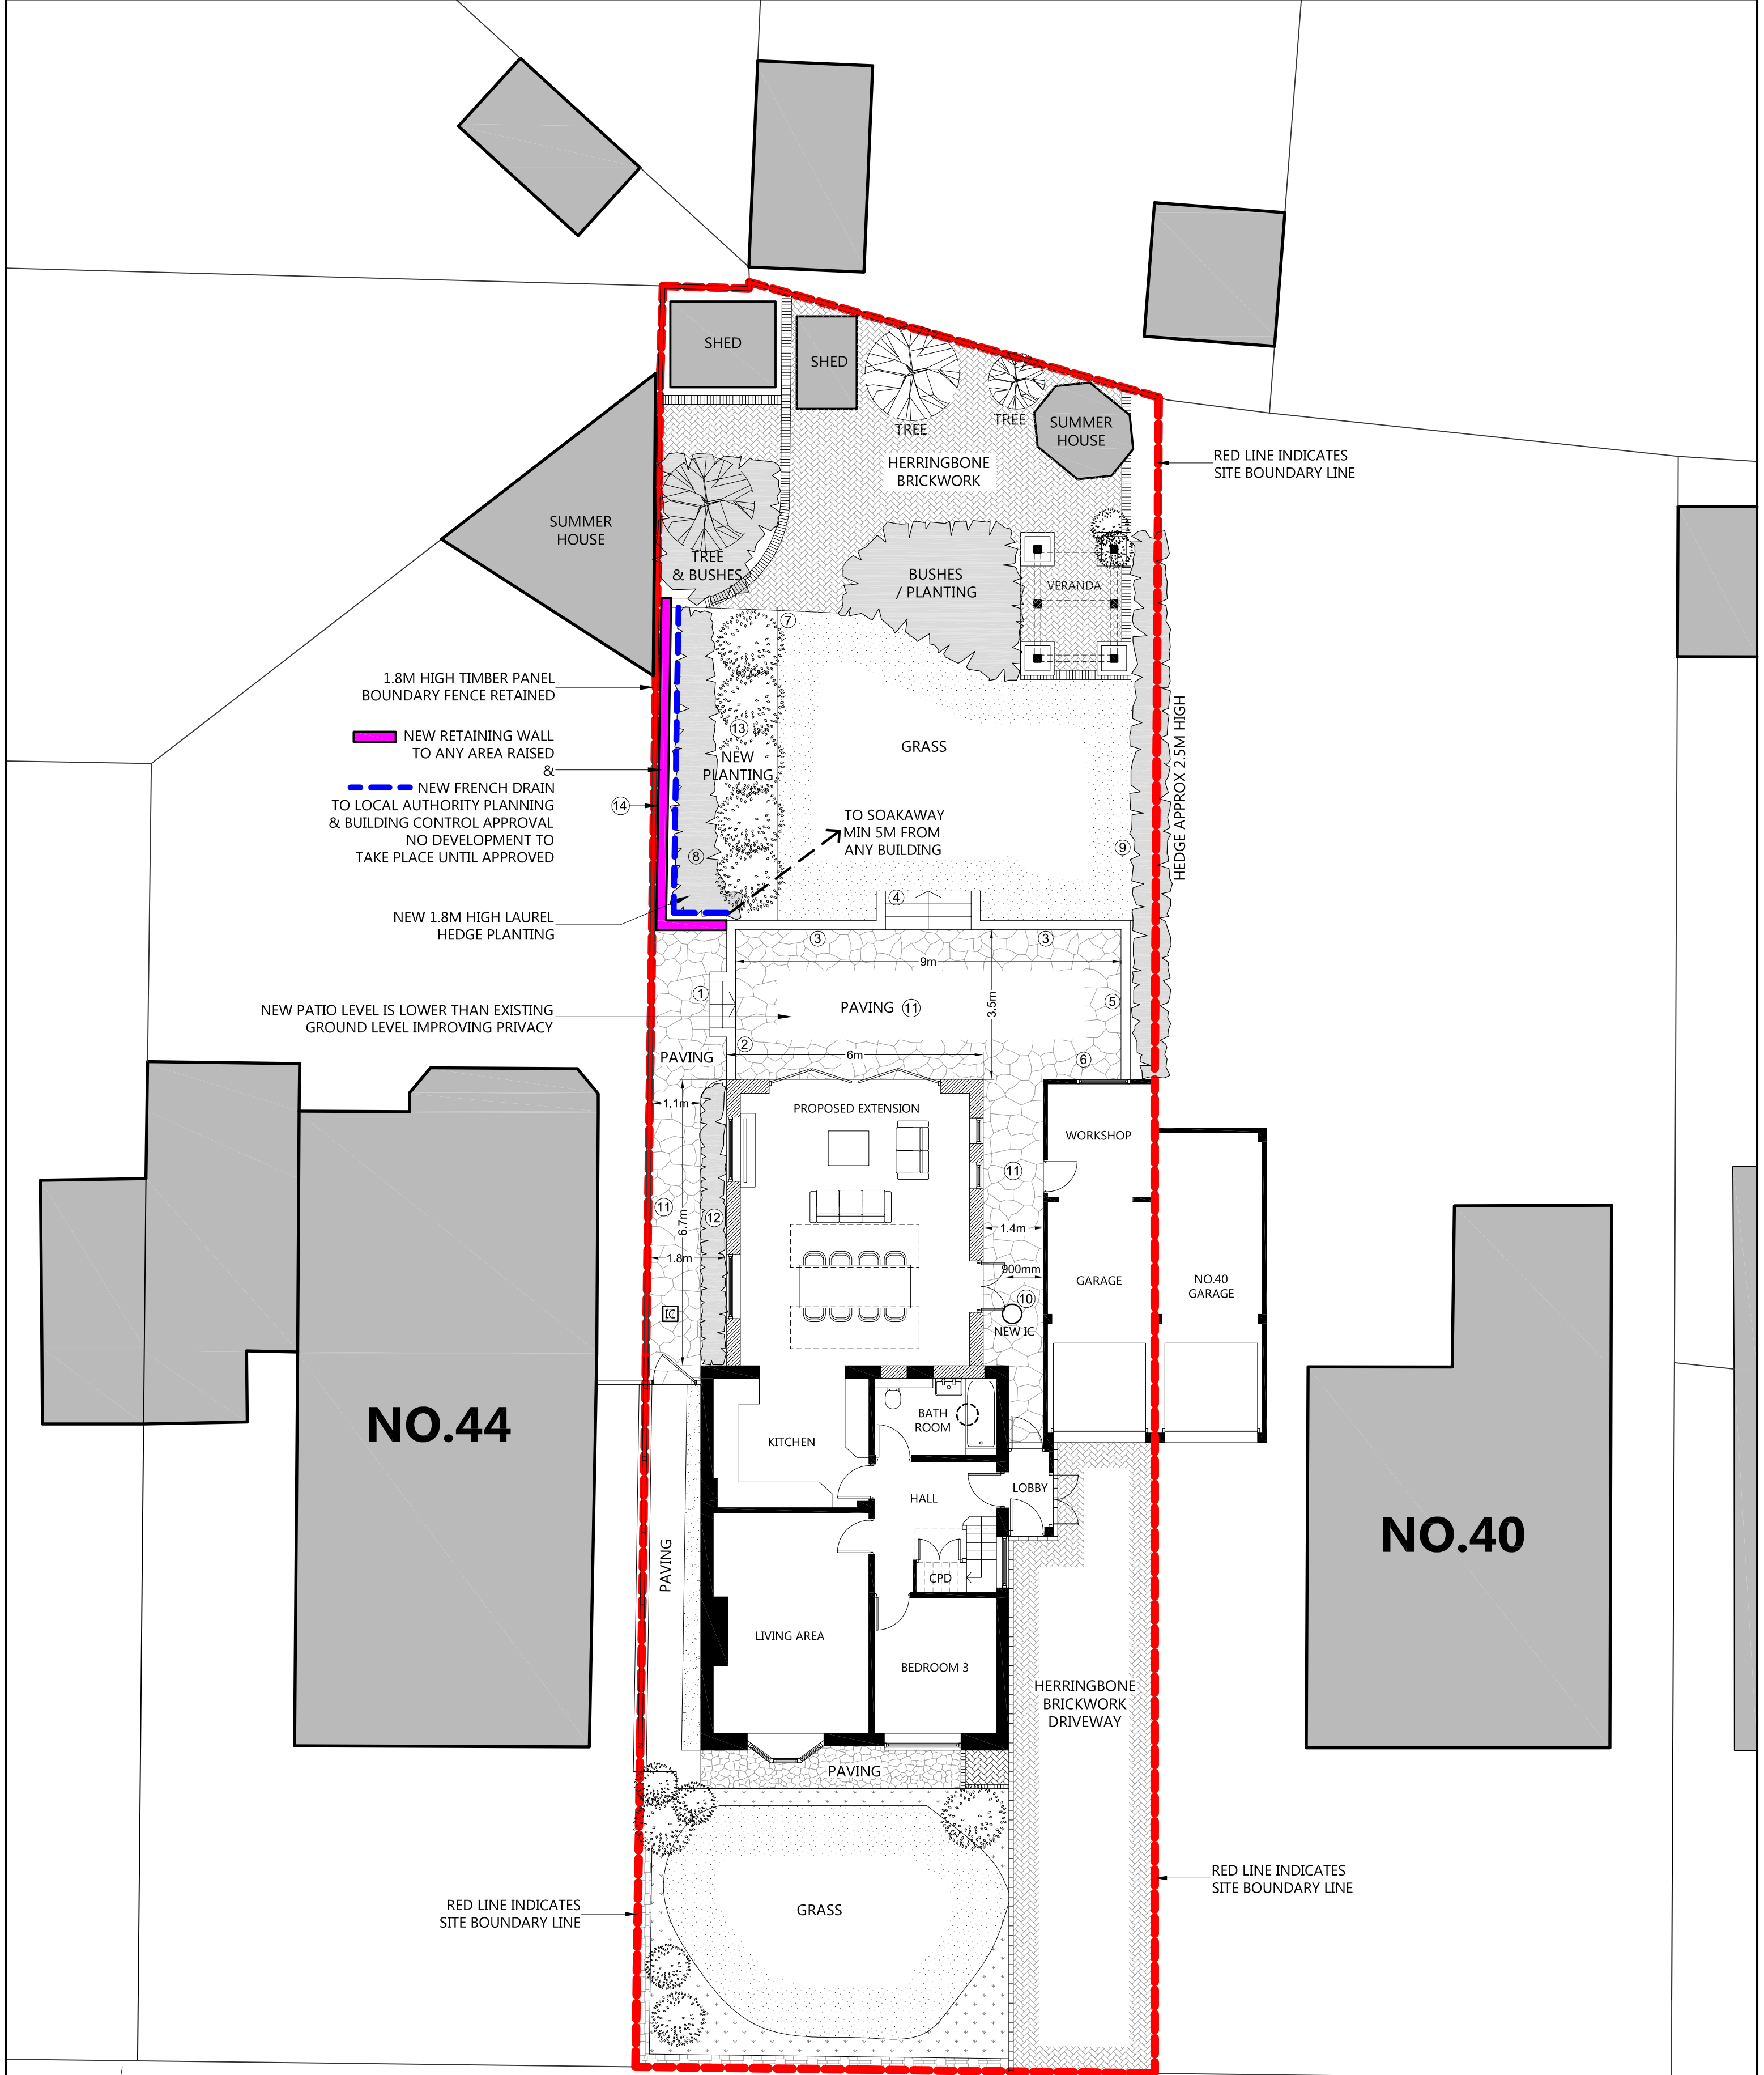

# PROPOSED SITE PLAN

@ 1:100 SCALE

① STEPS UP FROM SIDE ACCESS PATH TO NEW PATIO LEVEL

② BRICKWORK RETAINING WALL BETWEEN SIDE ACCESS PATH & PATIO LEVEL

③ BRICKWORK RETAINING WALL BETWEEN NEW PATIO & GARDEN LEVEL

④ STEPS UP FROM NEW PATIO TO GARDEN LEVEL

⑤ BRICKWORK RETAINING WALL BETWEEN PATIO & HEDGE LEVEL

⑥ GROUND LEVEL LOWERED ADJACANT TO GARAGE BLOCK

⑦ STEPS REMOVED & GROUND LEVEL MADE CONSISTANT

⑧ NEW 1.8M HIGH LAUREL HEDGE PLANTING

⑨ EXISTING HEDGE RETAINED

⑩ NEW INSPECTION CHAMBER

⑪ NEW PAVING TO CLIENTS CHOICE

⑫ BRICKWORK PLANTER IN RED STRETCHER BOND

⑬ NEW LOW LEVEL PLANTING BED / BUFFER BETWEEN GRASS AREA & HEDGE

⑭ NEW RETAINING WALL AND FRENCH DRAIN TO LOCAL AUTHORITY PLANNING & BUILDING CONTROL APPROVAL NO DEVELOPMENT TO TAKE PLACE UNTIL APPROVED

CONCEPT 20

ARCHITECTURE

30 Grove Place, Sholing, Southampton, SO19 9QY

TEL: 07588 555392

EMAIL: [info@concept20architecture.com](mailto:info@concept20architecture.com)

PROJECT:

42 HARTLEY ROAD

EASTLEIGH

S0508JB

CLIENT:

MR STEVE BUSBY

PURPOSE OF ISSUE:

☐ information

☒ approval

☐ tender

TITLE:

PROPOSED SITE PLAN

(PLANNING SUBMISSION)

SCALE

0 5000mm

1:100

@ A2

REV. A

DATE 20-5-25

SCALE 1:100

PLOTTED 20-5-25

DWG. NO.

24-017-06REVA