




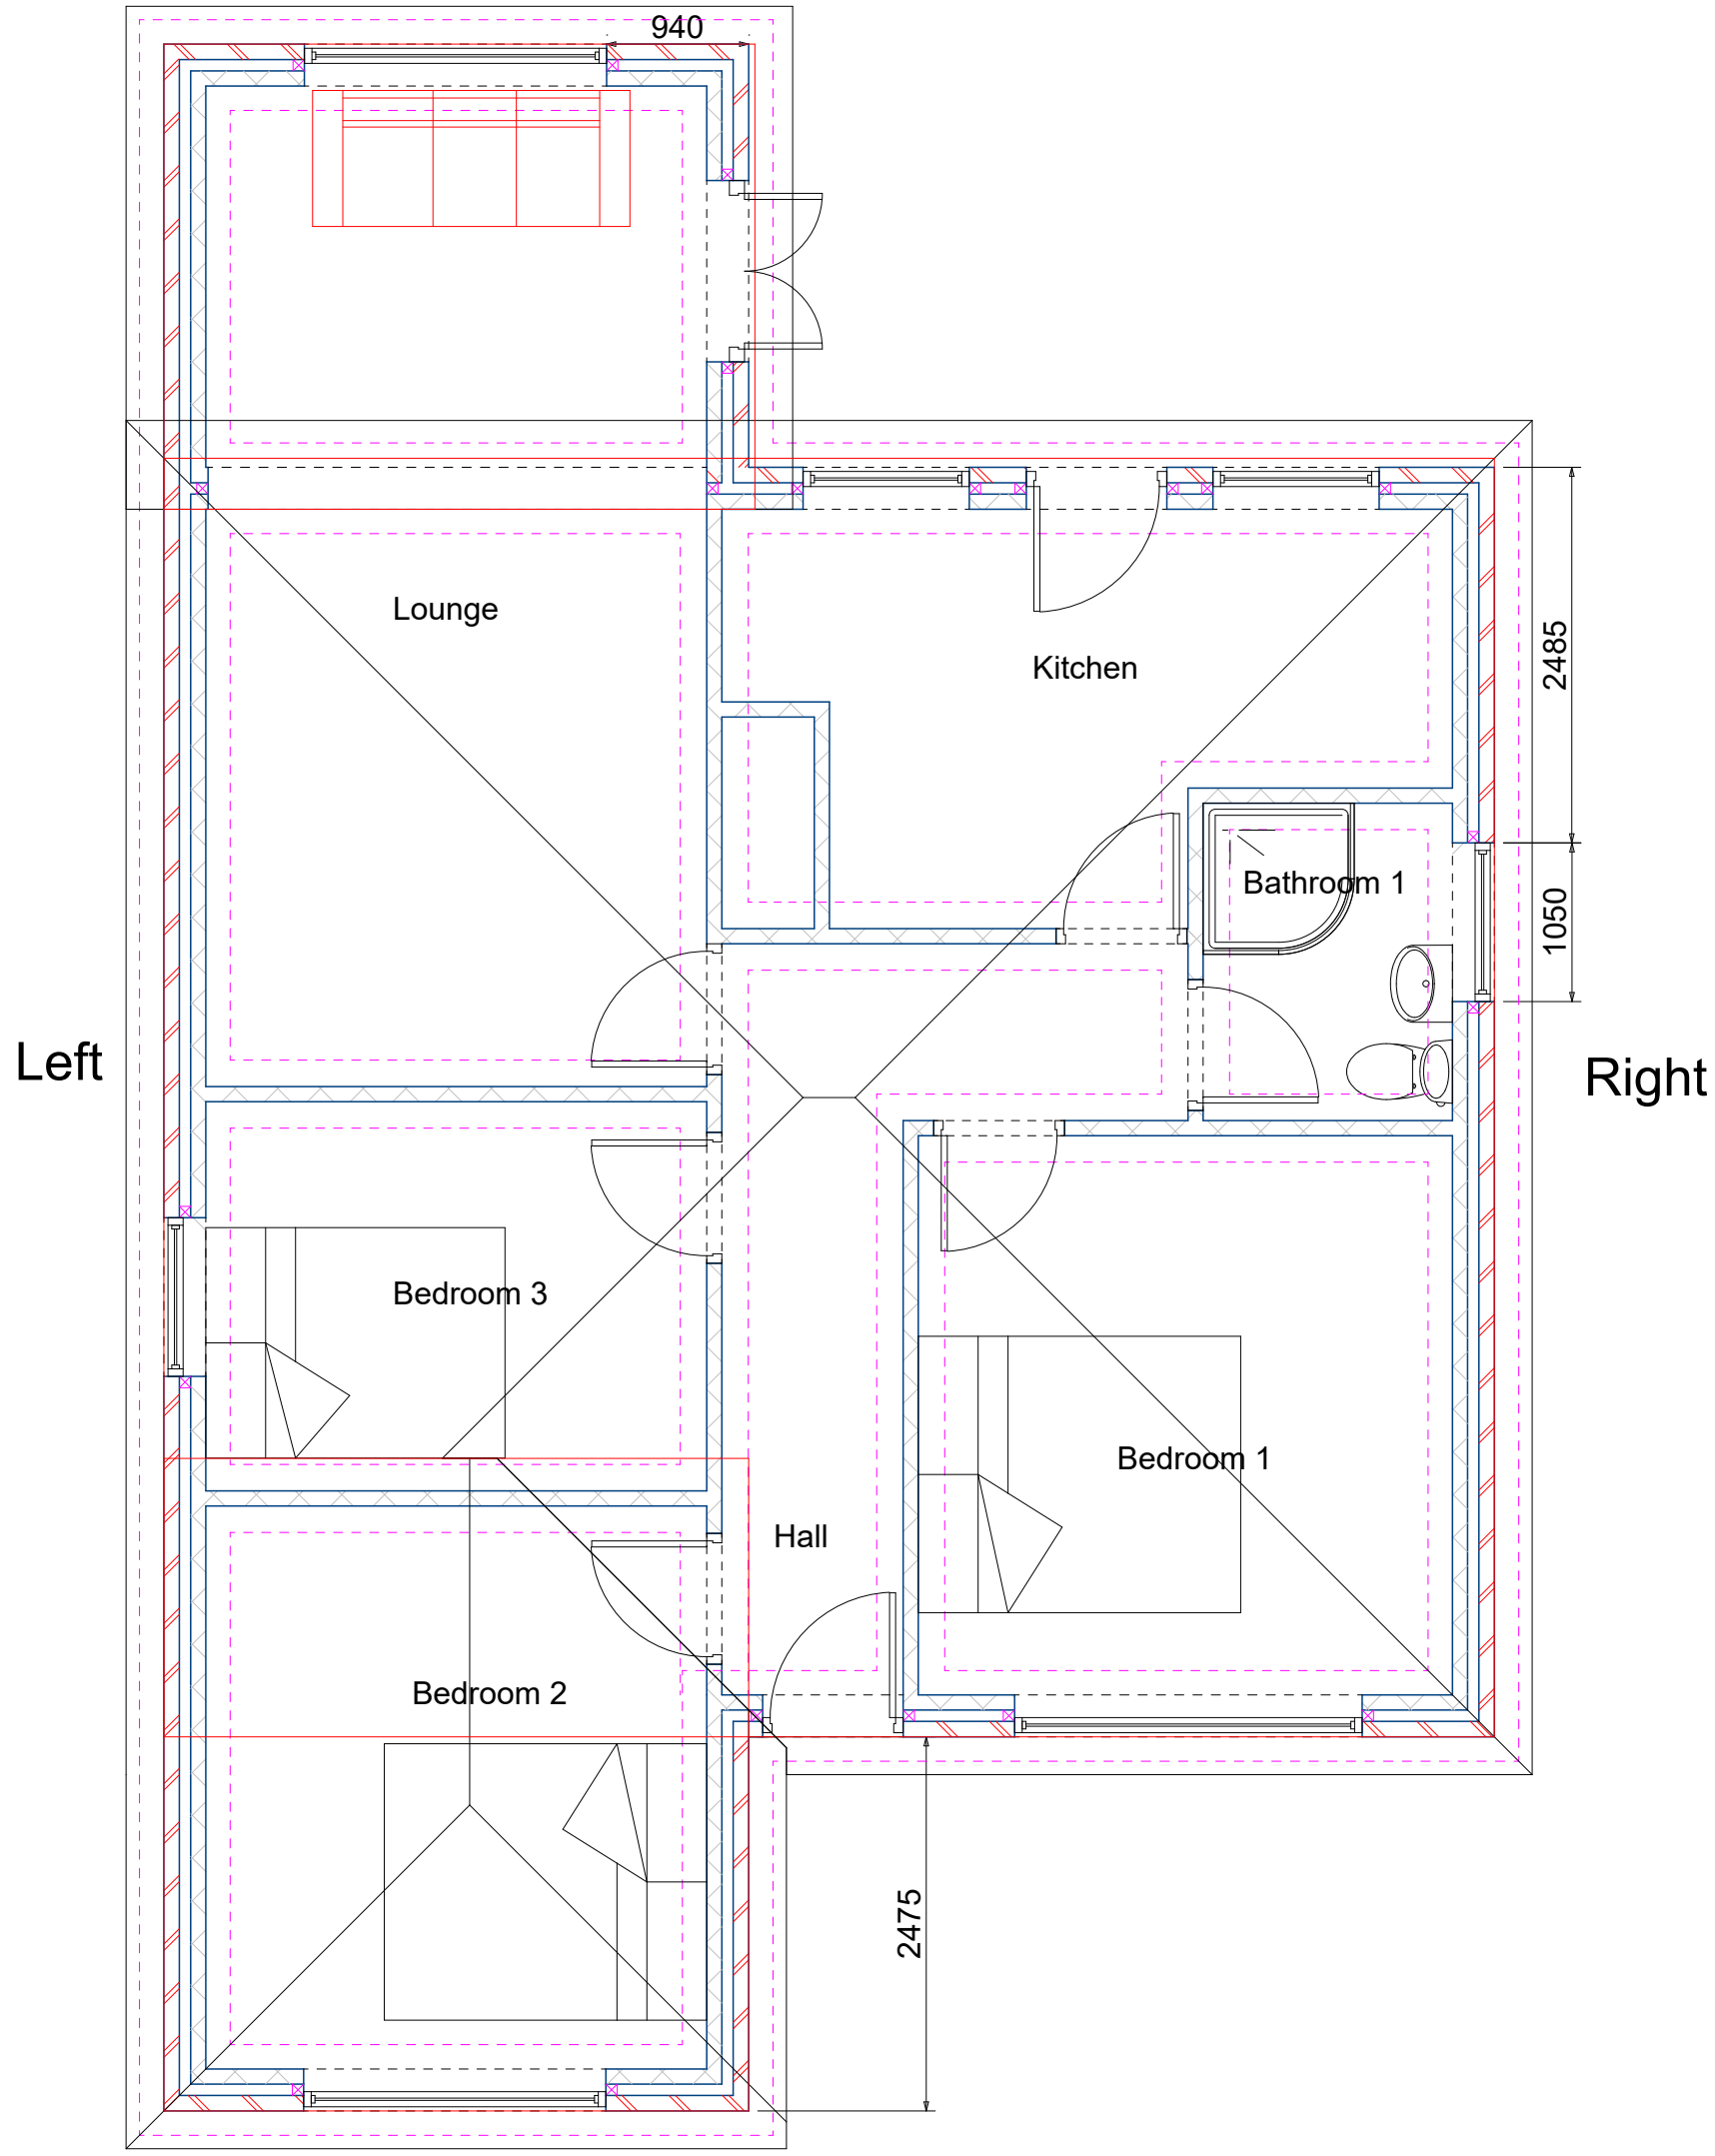


Ground Floor Layout

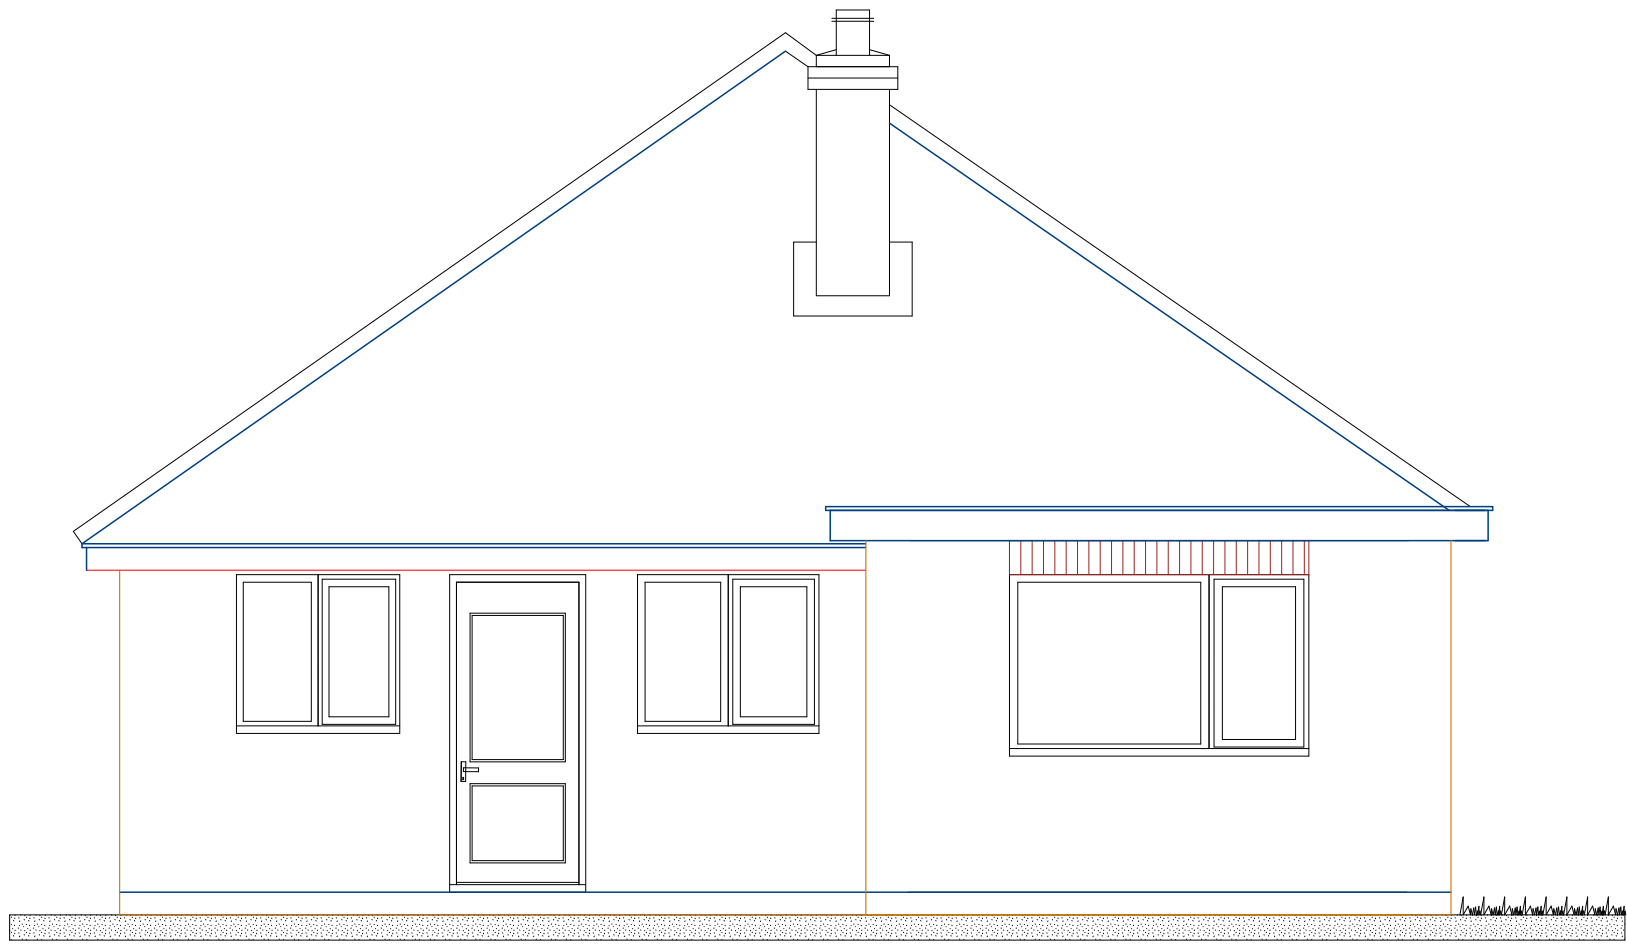


Rear Elevation

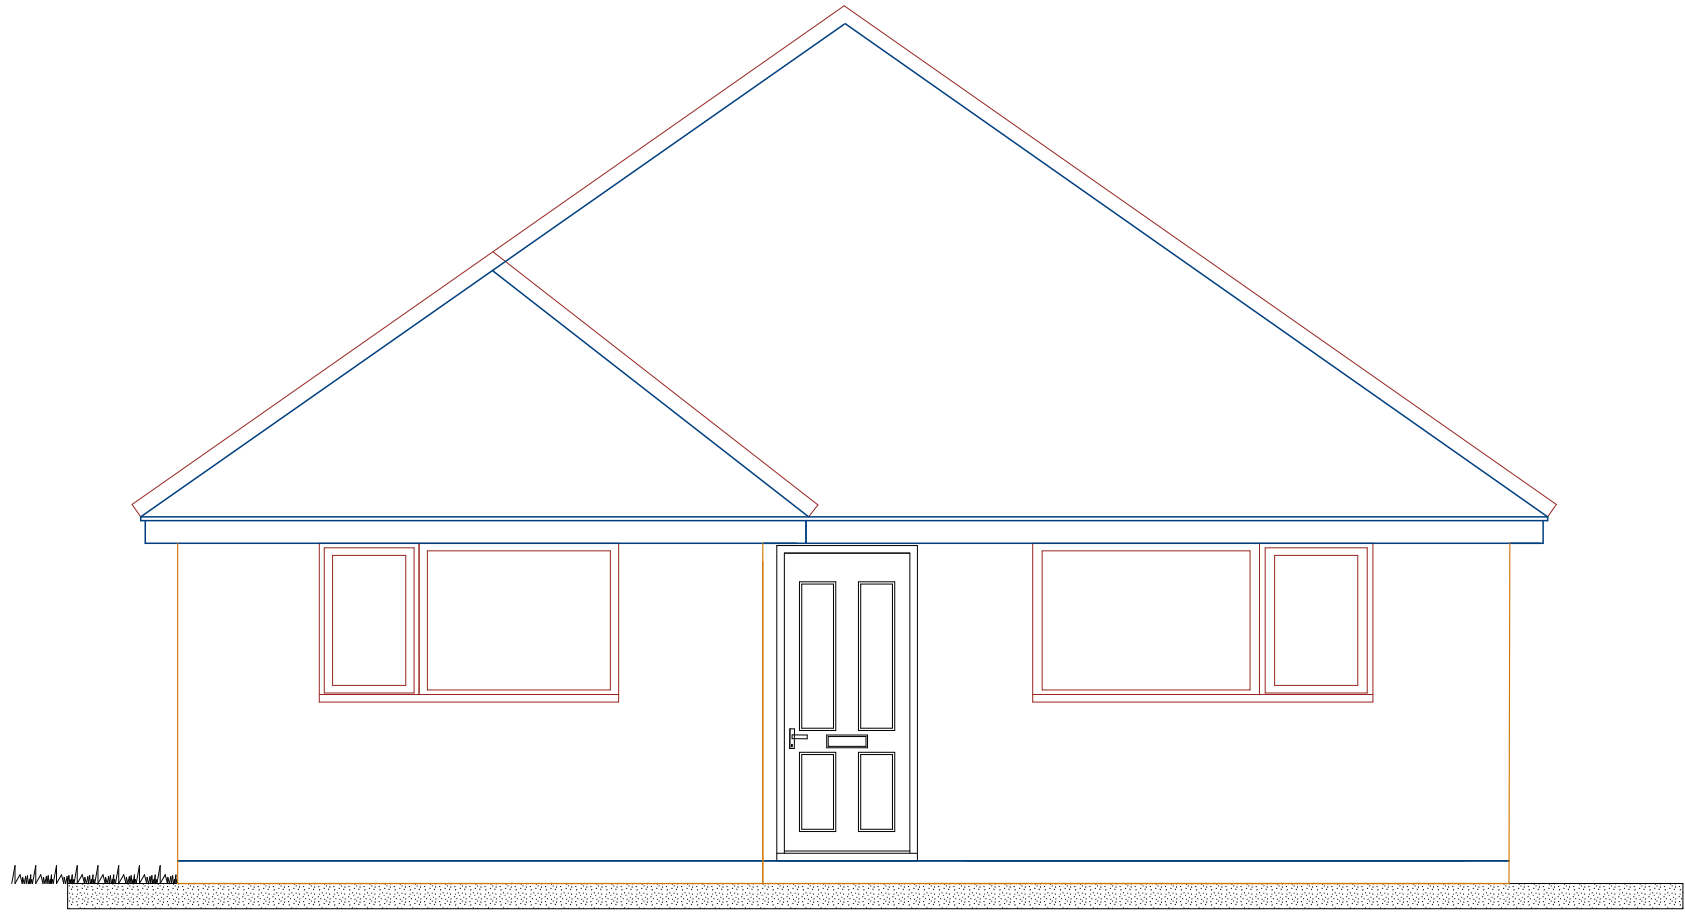

Front Elevation

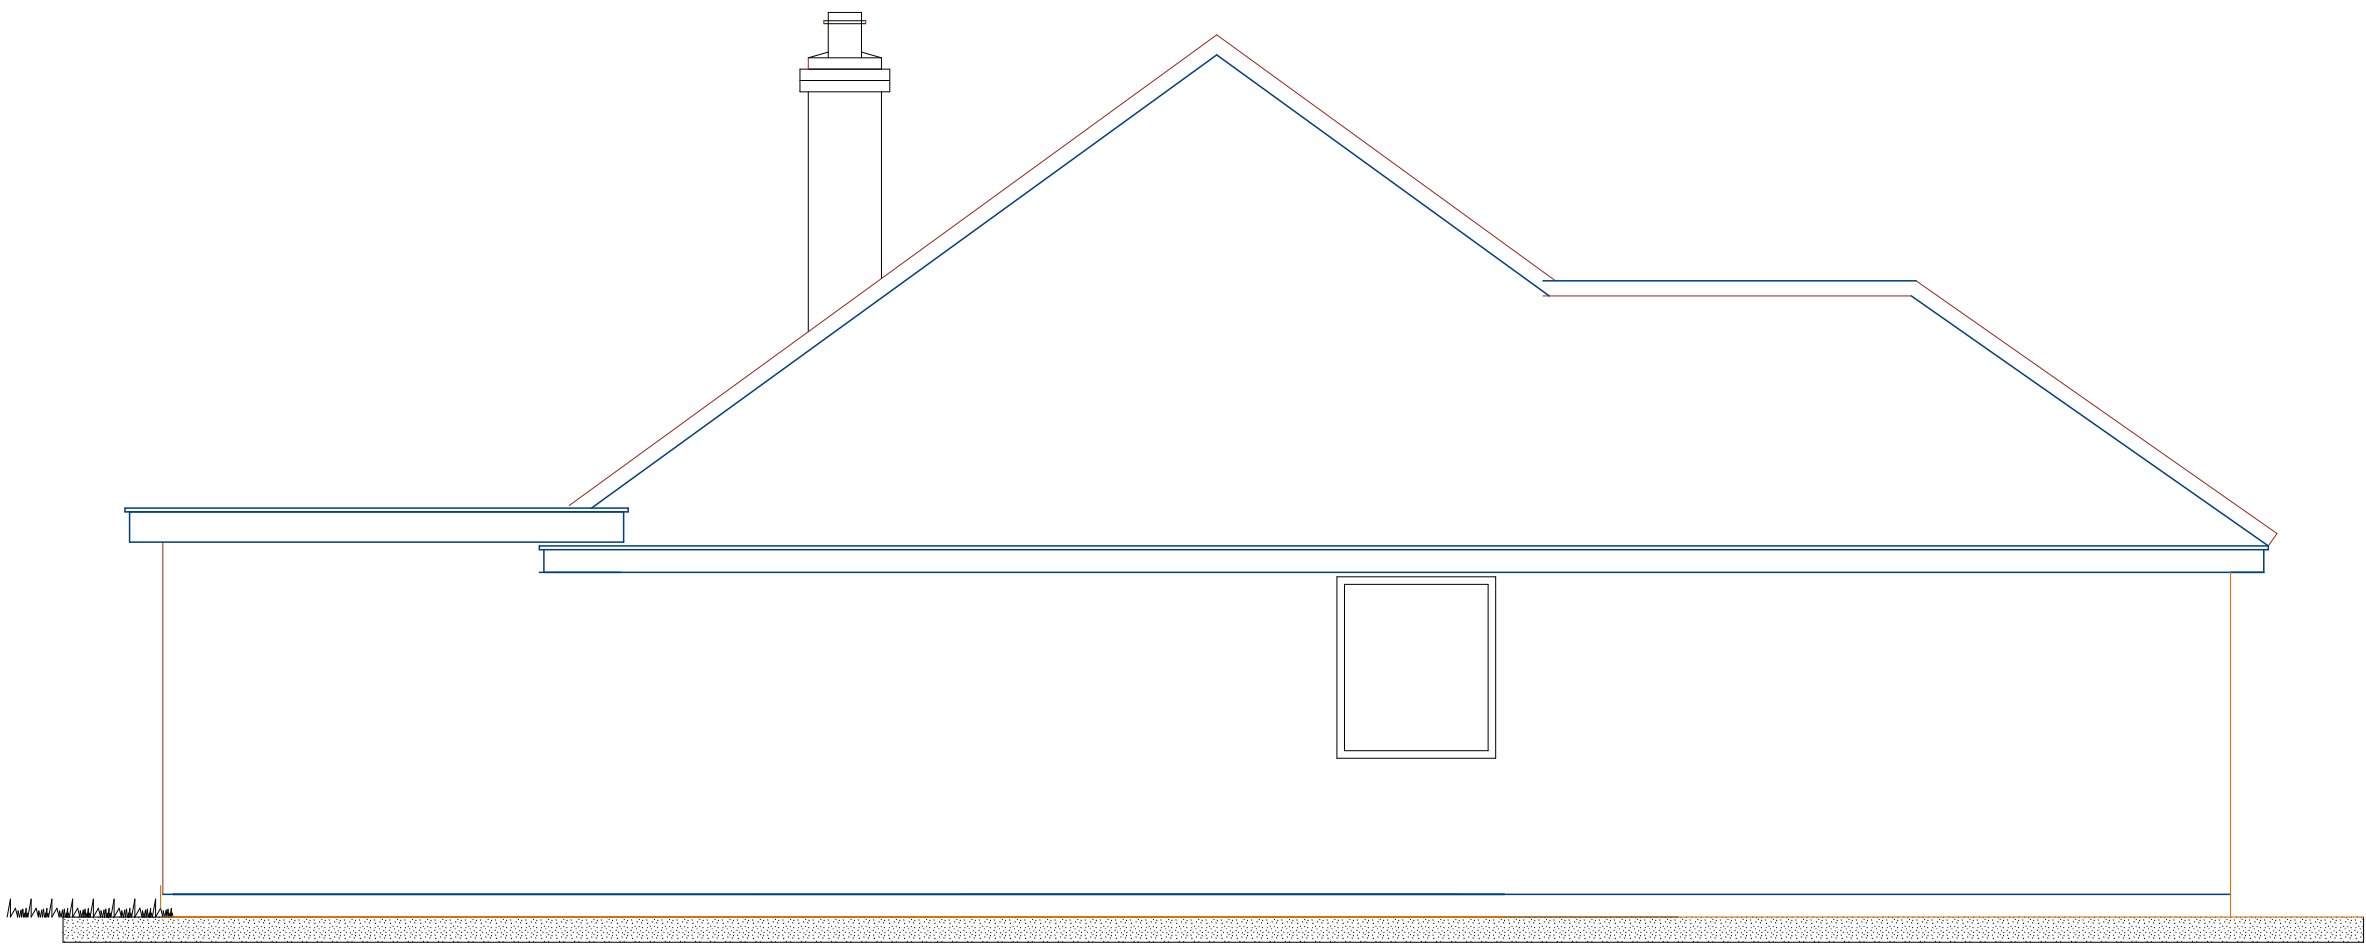

Side Elevation Left

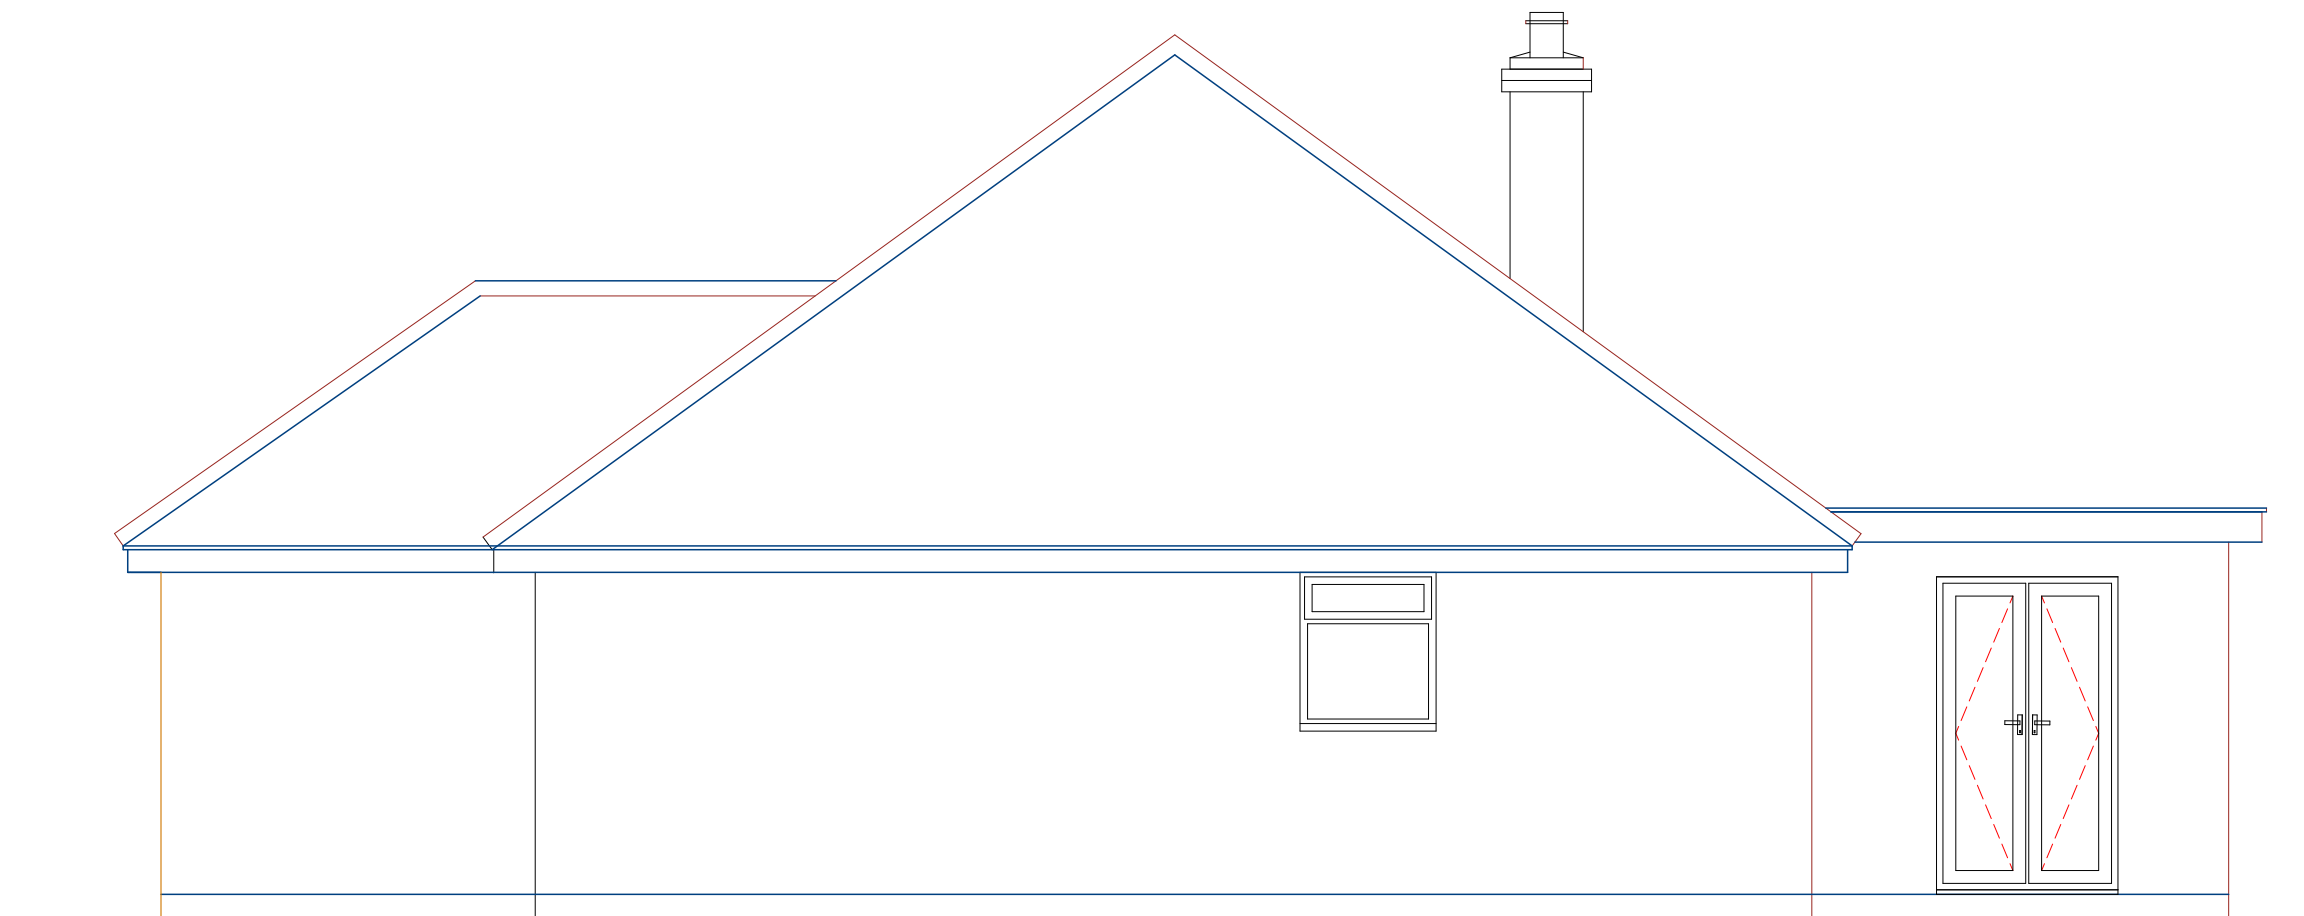

Side Elevation Right

Notes


Project
**Single Storey Rear Extension
and Front Porch addition**
59 Mead Road
Chandlers Ford
SO53 2EZ
Drawing Title
Existing Elevations & Floor Plan

Client
Mr & Mrs Calder

Drawing No.
CA/01/25

Date
March 25
Drawn by
Name

Scale
1:50
Checked by
Name

 Page Size - A1 

Company Address, Phone & Email