



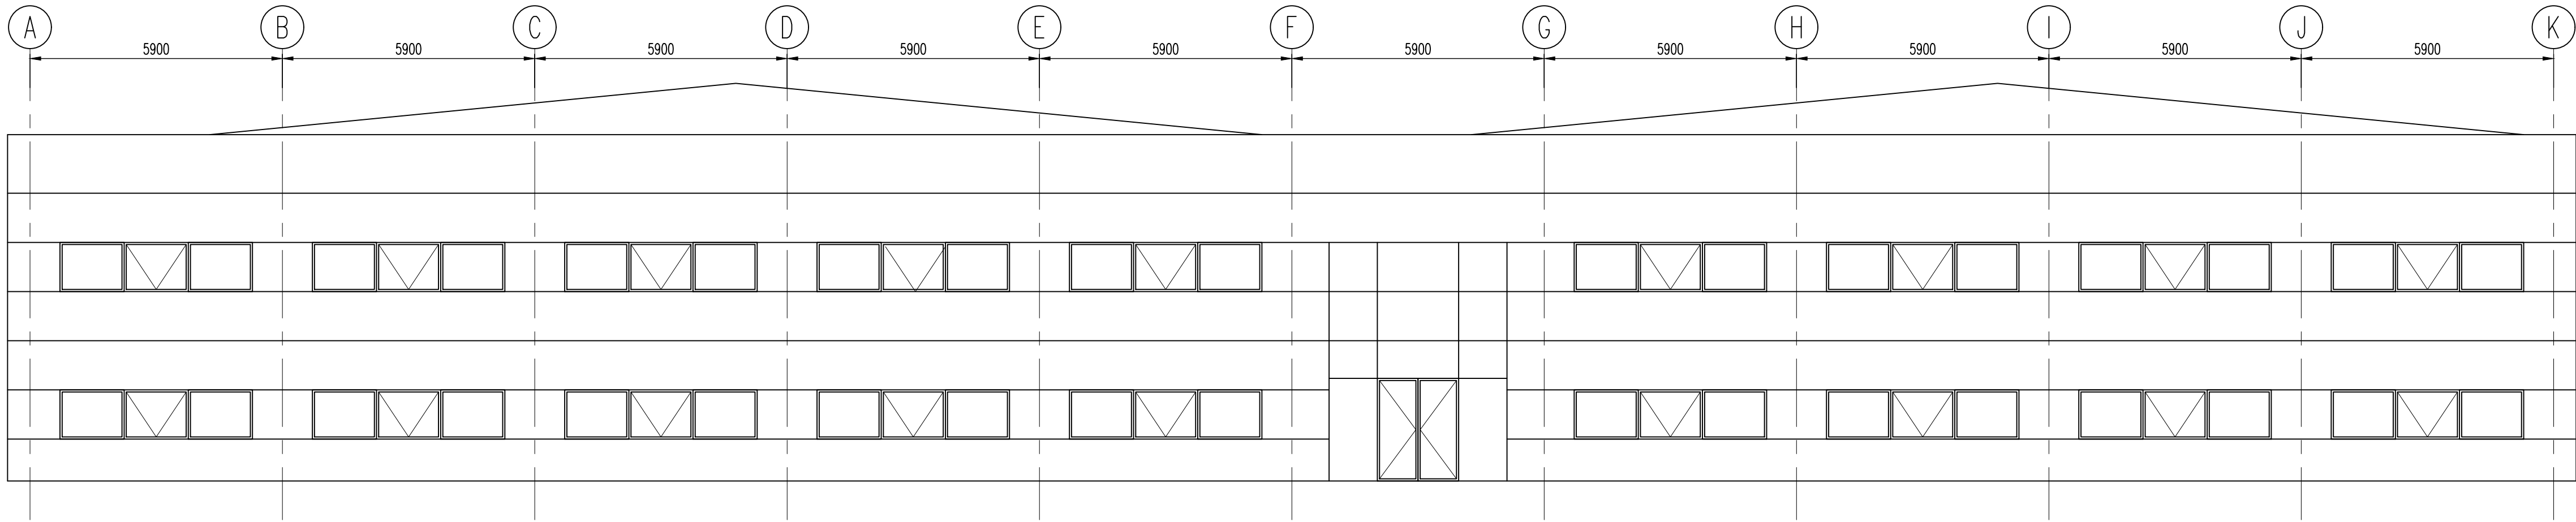

PROPOSED WEST ELEVATION
SCALE 1:100

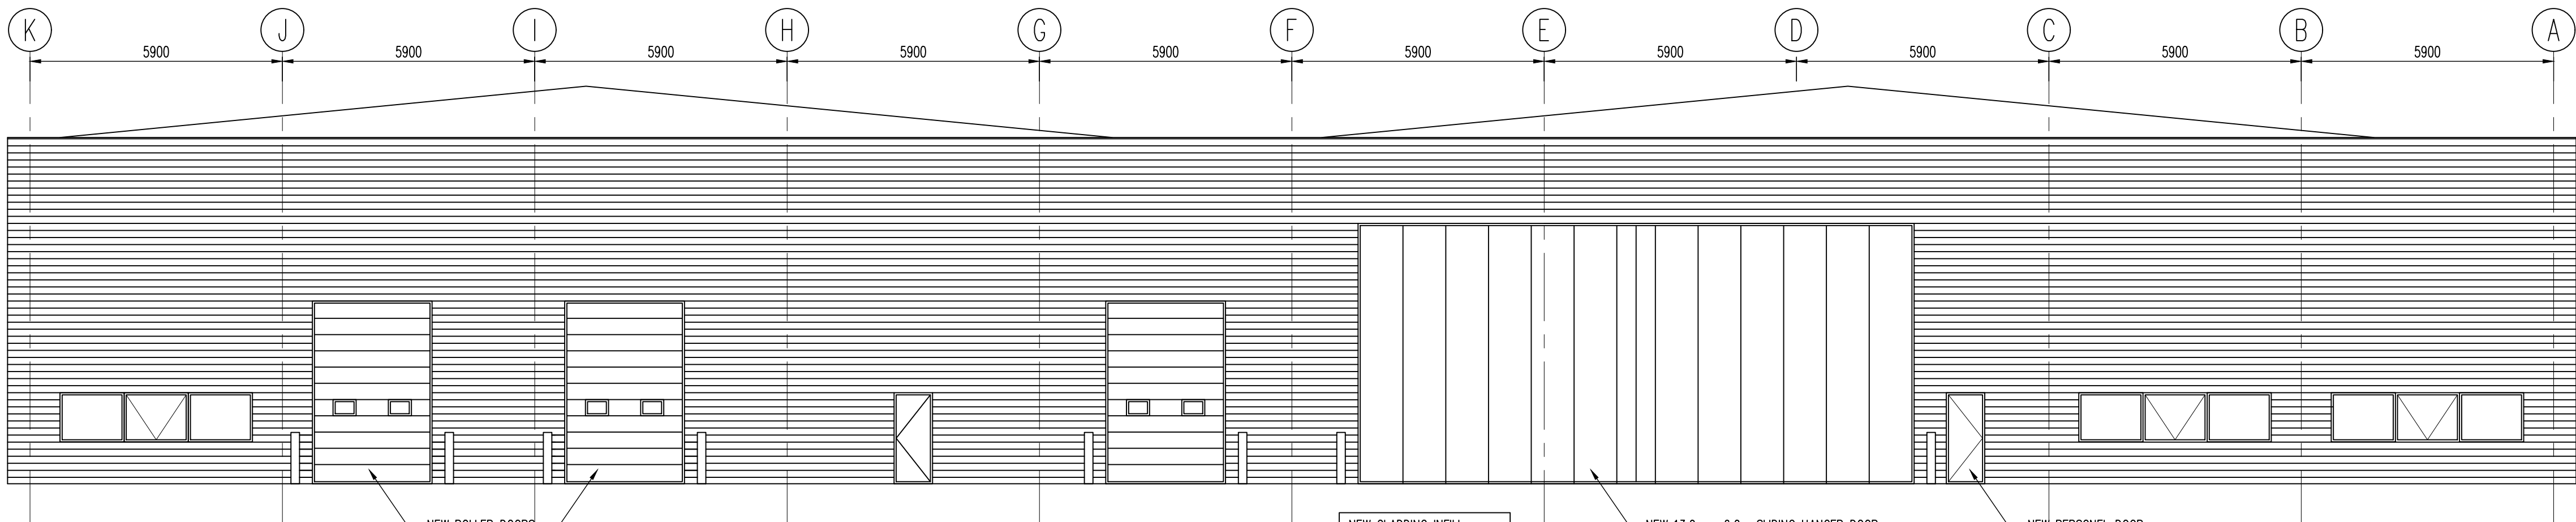

PROPOSED EAST ELEVATION
SCALE 1:100

NOTES

This document has been prepared for the titled project or named part thereof and should not be relied upon or used for any other project without an independent check being carried out as to its suitability and prior to written authority of Rathborne & Roche being obtained. Rathborne & Roche accepts no responsibility or liability for the consequence of this document being used for a purpose other than the purposes for which it was commissioned. Any person using or relying on the document for such other purposes agrees, and will by such use or reliance be taken to confirm his agreement to indemnify Rathborne & Roche for all loss or damage resulting there from. Rathborne & Roche accepts no responsibility or liability for this document to any party other than the person by whom it was commissioned.

00	19.03.24	Issued for Comment	RO	PHR	PHR
Ver	Date	Revision	Dwn	Chk	App

Client


RATHBORNE & ROCHE
CONSULTING CIVIL & STRUCTURAL ENGINEERS
5 East Park, Crawley, West Sussex RH10 6AN
Telephone 01737 773321
e-mail rathbornes@rathbornes.co.uk

Project Name
Hampshire & Isle of Wight Air Ambulance

Title
Proposed Elevations
Sheet1 OF 2

Checked By PHR	Checked Date 19.03.24	Drawn By RO	Drawn Date 19.03.24
Approved By PHR	Approval Date 19.03.24	Scale As Noted @ A1	Status IFC

Drawing No.
RR24-008-00-SE-247-000011

Version
00

A1 Plot Scale 1"=

.DWG