


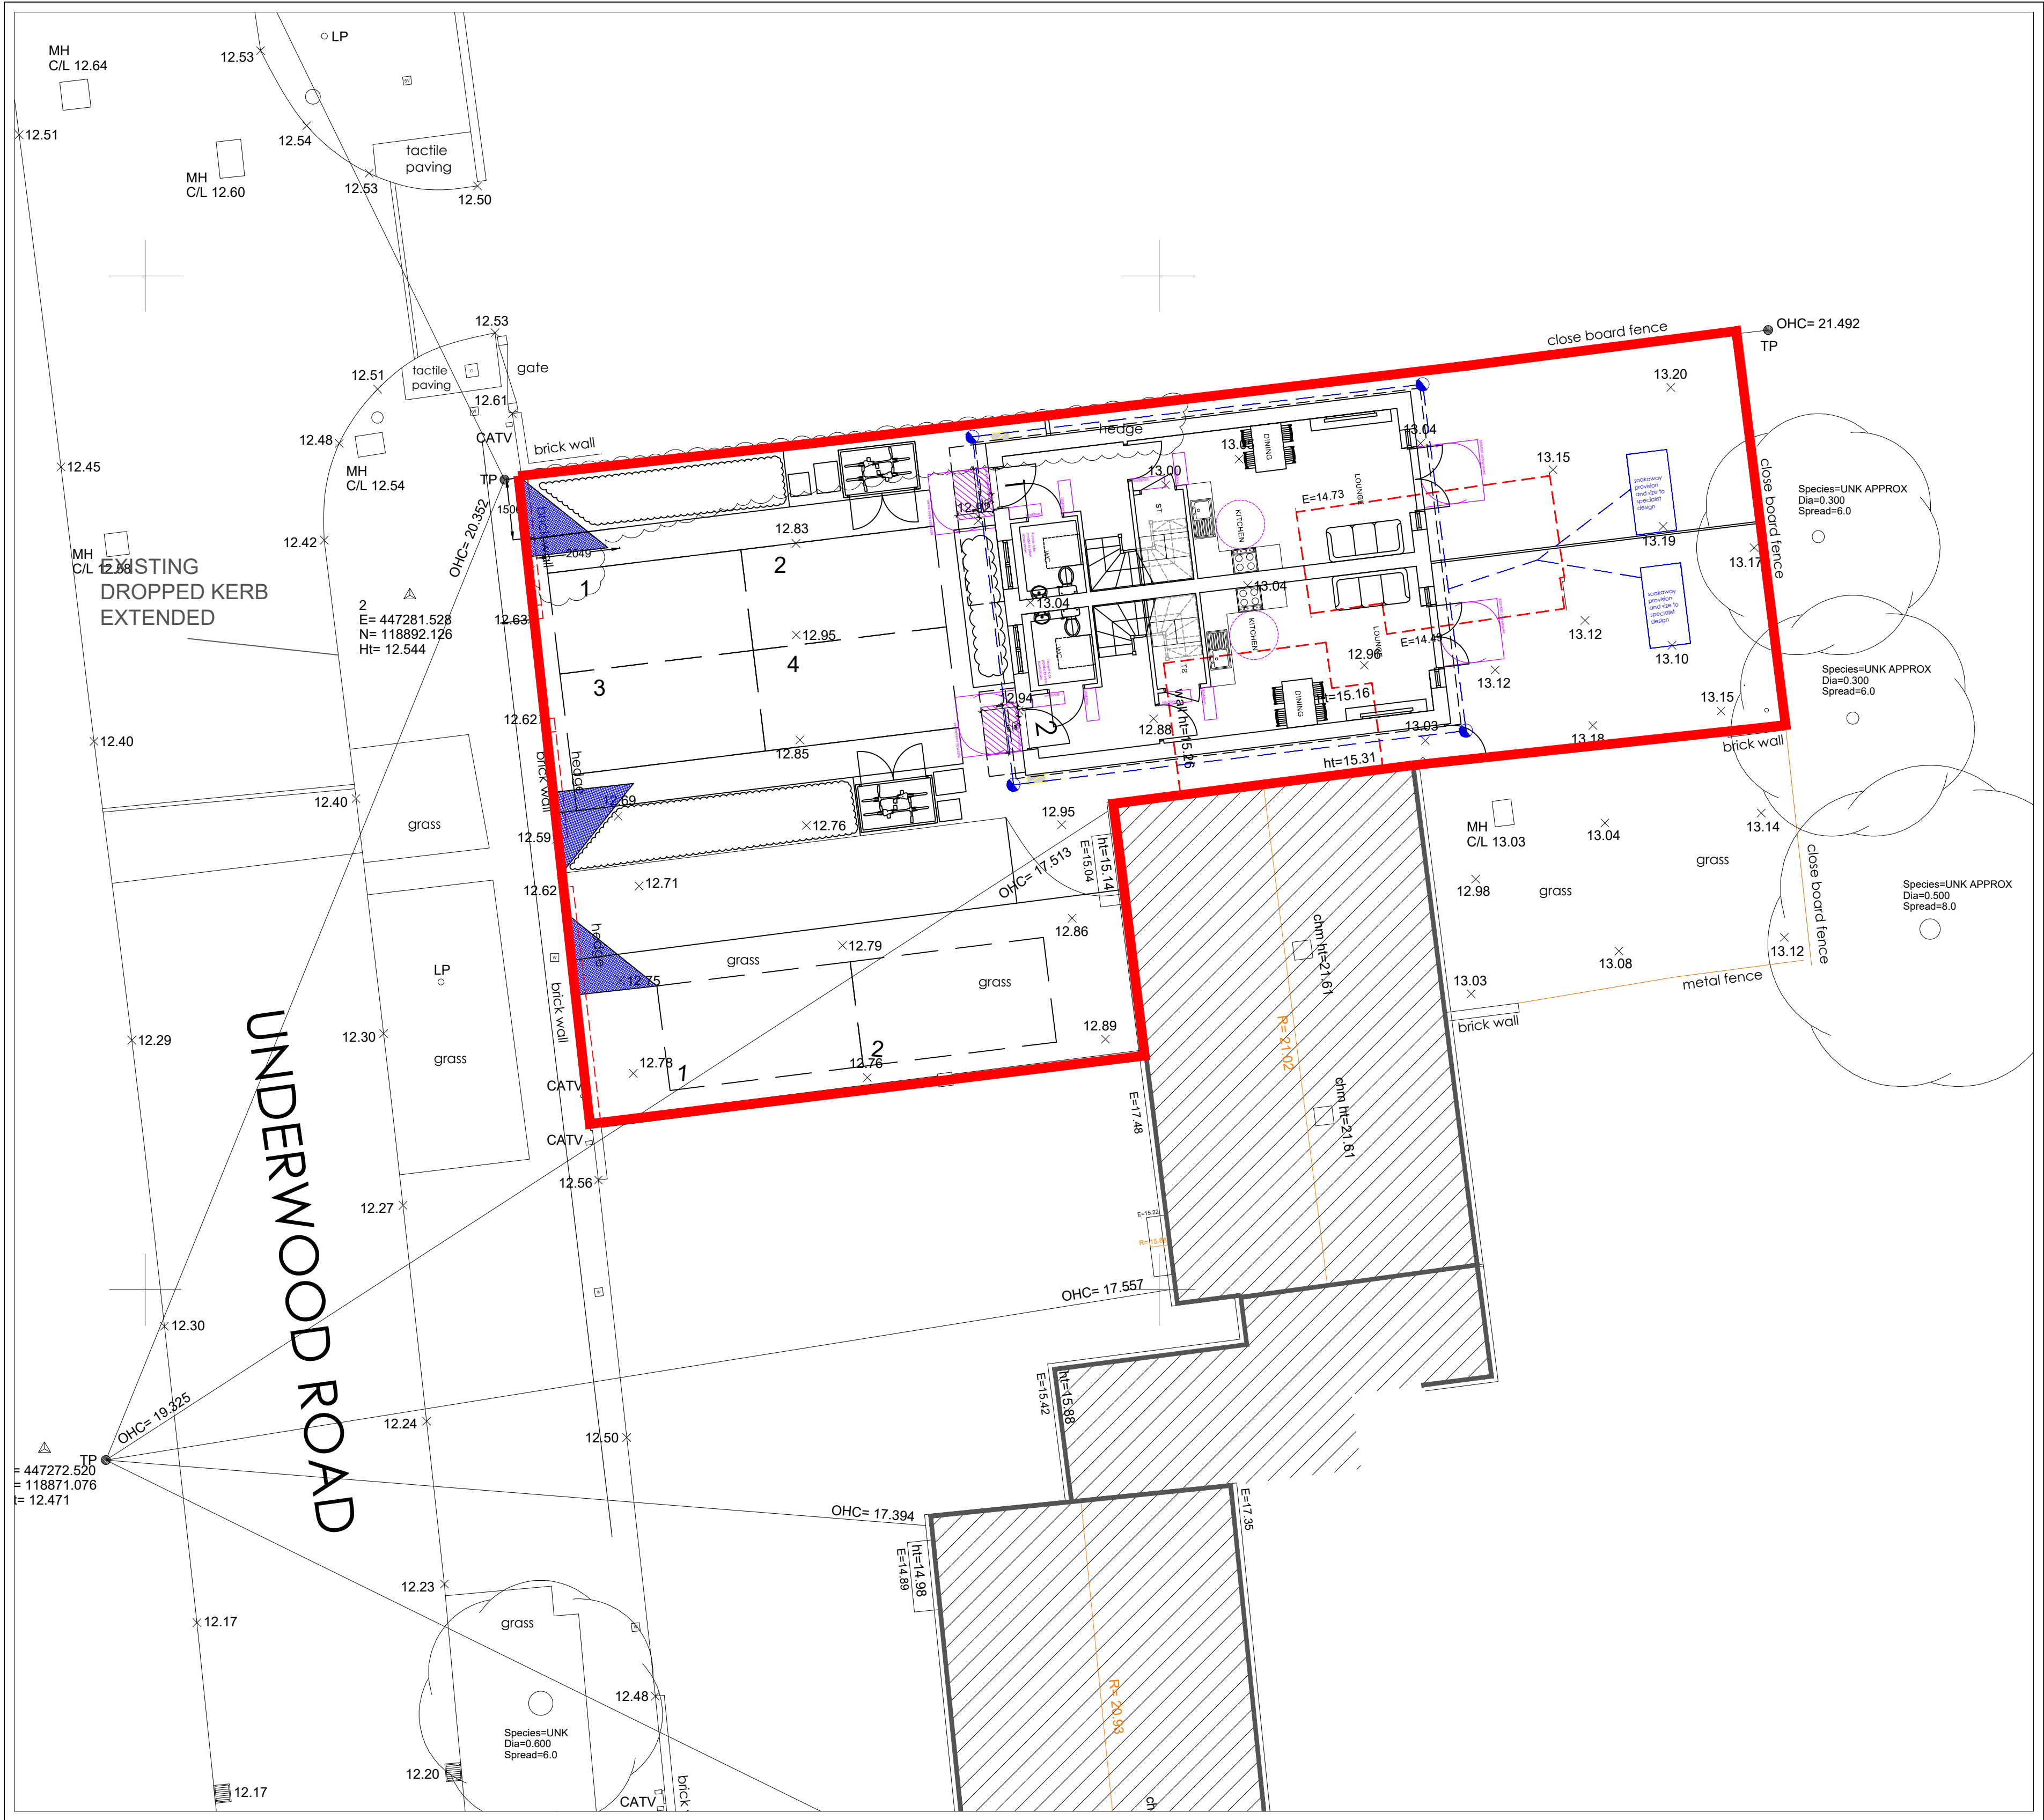

SITE PLAN
SCALE 1:100
BASED ON TOPOGRAPHICAL SURVEY



NOTES-PLANNING

1. The contents of this drawing are copyright.
2. Planning drawings are only to be used for planning purposes & no reliance on compliance with Building regulations should be assumed.
3. Drawings must be read as a complete pack and not individually.
4. Do not scale. Figured dimensions only to be used.
5. Contractor must verify all dimensions and report any discrepancies before putting work in hand or making any other drawings.
6. All flat roofs to be fitted with a man safe system to satisfy CDM 2015 regulations unless written confirmation from Principle Designer/ Principle Contractor is provided to show alternative compliance has been sought and approved.
7. Start design to be independently checked by star fabricator for reg. compliance and sizing, prior to construction/ ordering. Dimensions to be checked before fabrication.
8. MacIntosh waterproofing specialists (or similar company with relevant PI insurance) to be instructed and detail all basement waterproofing designs - ARC carry no responsibility or PI cover for basement designs in terms of waterproofing or structure in any way.
9. A design and risk assessment should form part of our drawing package. If you have not received this from us by post, email or collection please contact us for a copy before moving forward with the project.
10. We take no responsibility for the depicted site ownership boundary. Clients must notify us if they feel the our plans do not accurately depict their ownership or area of control for planning purposes.
11. We do not take responsibility for meeting minimum space as setout in Government Technical housing standards - nationally described space standards document.
12. All Cladding & building attachments externally to be all A1 fire rated.
13. We do NOT take any responsibility and do not carry any PI cover in relation to any matters relating to the safety of the building, its use, its fire or EWS1 and drawings in no way form a fire strategy/ report. All design details relating to Fire Safety are shown for indicative purposes only and should be read in conjunction with the latest version of the Appointed Fire Consultant Fire Strategy Document/ Report - all information contained in such a report supersedes ARC drawings in all aspects. No assumption of any responsibility is accepted. If you are unaware who the appointed fire consultant is or don't have a copy of the latest version of the report please contact arc in writing immediately.
EWS1: an independent and on appropriately qualified and insured fire consultant/engineer should be appointed by the client/contractor to ensure the finished project is compliant. Some mortgage companies require EWS1's on buildings outside of the UK's standard criteria.
Part 8 & Fire Safety: An independent and appropriately qualified fire consultant should be instructed by the client/contractor at the earliest possible point in the design process to ensure compliance with Part 8 & Fire safety. Please note that subject to a fire consultants confirmation the following points may be required in some or all areas of the building: 1) Sprinkler systems (Domestic or commercial) 2) Mechanical smoke extraction 3) Fixed shut fire safety glass 4) some sprinkler systems require large holding tanks 5) air changes in relation to fire safety could result in loss of usable floor area and potential requirement for additional planning applications. (this list is not exhaustive)
Windows forming the overheating strategy with a change in floor level exceeding 600mm between inside and outside require 1.1m guarding (AFD O diagram 3.1).

LEGEND

- SITE BOUNDARY
EXISTING TO BE DEMOLISHED
WALLS TO BE REMOVED
EXISTING LEVELS
12.94
INDICATIVE DRAINAGE PLAN

TYPICAL MAINTENANCE PLAN	
MAINTENANCE	WHEN TO BE CARRIED OUT
- INSPECTION OF INLETS & OUTLETS - REMOVAL OF LITTER - GRASS CUTTING	MONTHLY
- REMOVAL OF SILT AROUND & IN COMPONENTS - REMOVAL OF VEGETATION AROUND COMPONENTS	ANNUALLY

(SOAK-AWAY SIZE AND DESIGN SUBJECT TO GROUND CONDITION INVESTIGATION (TO BE CARRIED OUT BY SPECIALIST)
ALTERNATIVE SOLUTIONS SUCH AS AN ATTENUATION TANK MAY BE REQUIRED SUBJECT TO GROUND CONDITIONS - TO BE DESIGNED BY SPECIALIST)

No.	Revision.	date	by
-----	-----------	------	----

PROPOSED DEVELOPMENT:
169 UNDERWOOD RD
EASTLEIGH
SO50 6GR

INDICATIVE SUDS PLAN

scale	AS SHOWN @ A1	checked
date	FEBRUARY 2025	drawn MC
9816/ 203		

ARC Architecture Ltd.

Chapel Studios, 14 Purewell,
Christchurch, Dorset, BH23 1EP
Tel: +44 (0) 1202 479919
E-mail: enquiries@arcarchitecture.uk
Web: www.arcarchitecture.uk

