


KEY:

P1: 175mmx175mm Passive vent.
Powdercoated metal grille in dark grey to match existing window frame colour.


M1: 150mm x 150m Mechanical extractor vent to bathroom or kitchen in dark grey colour to match brickwork




01 WEST ELEVATION
SCALE 1:100

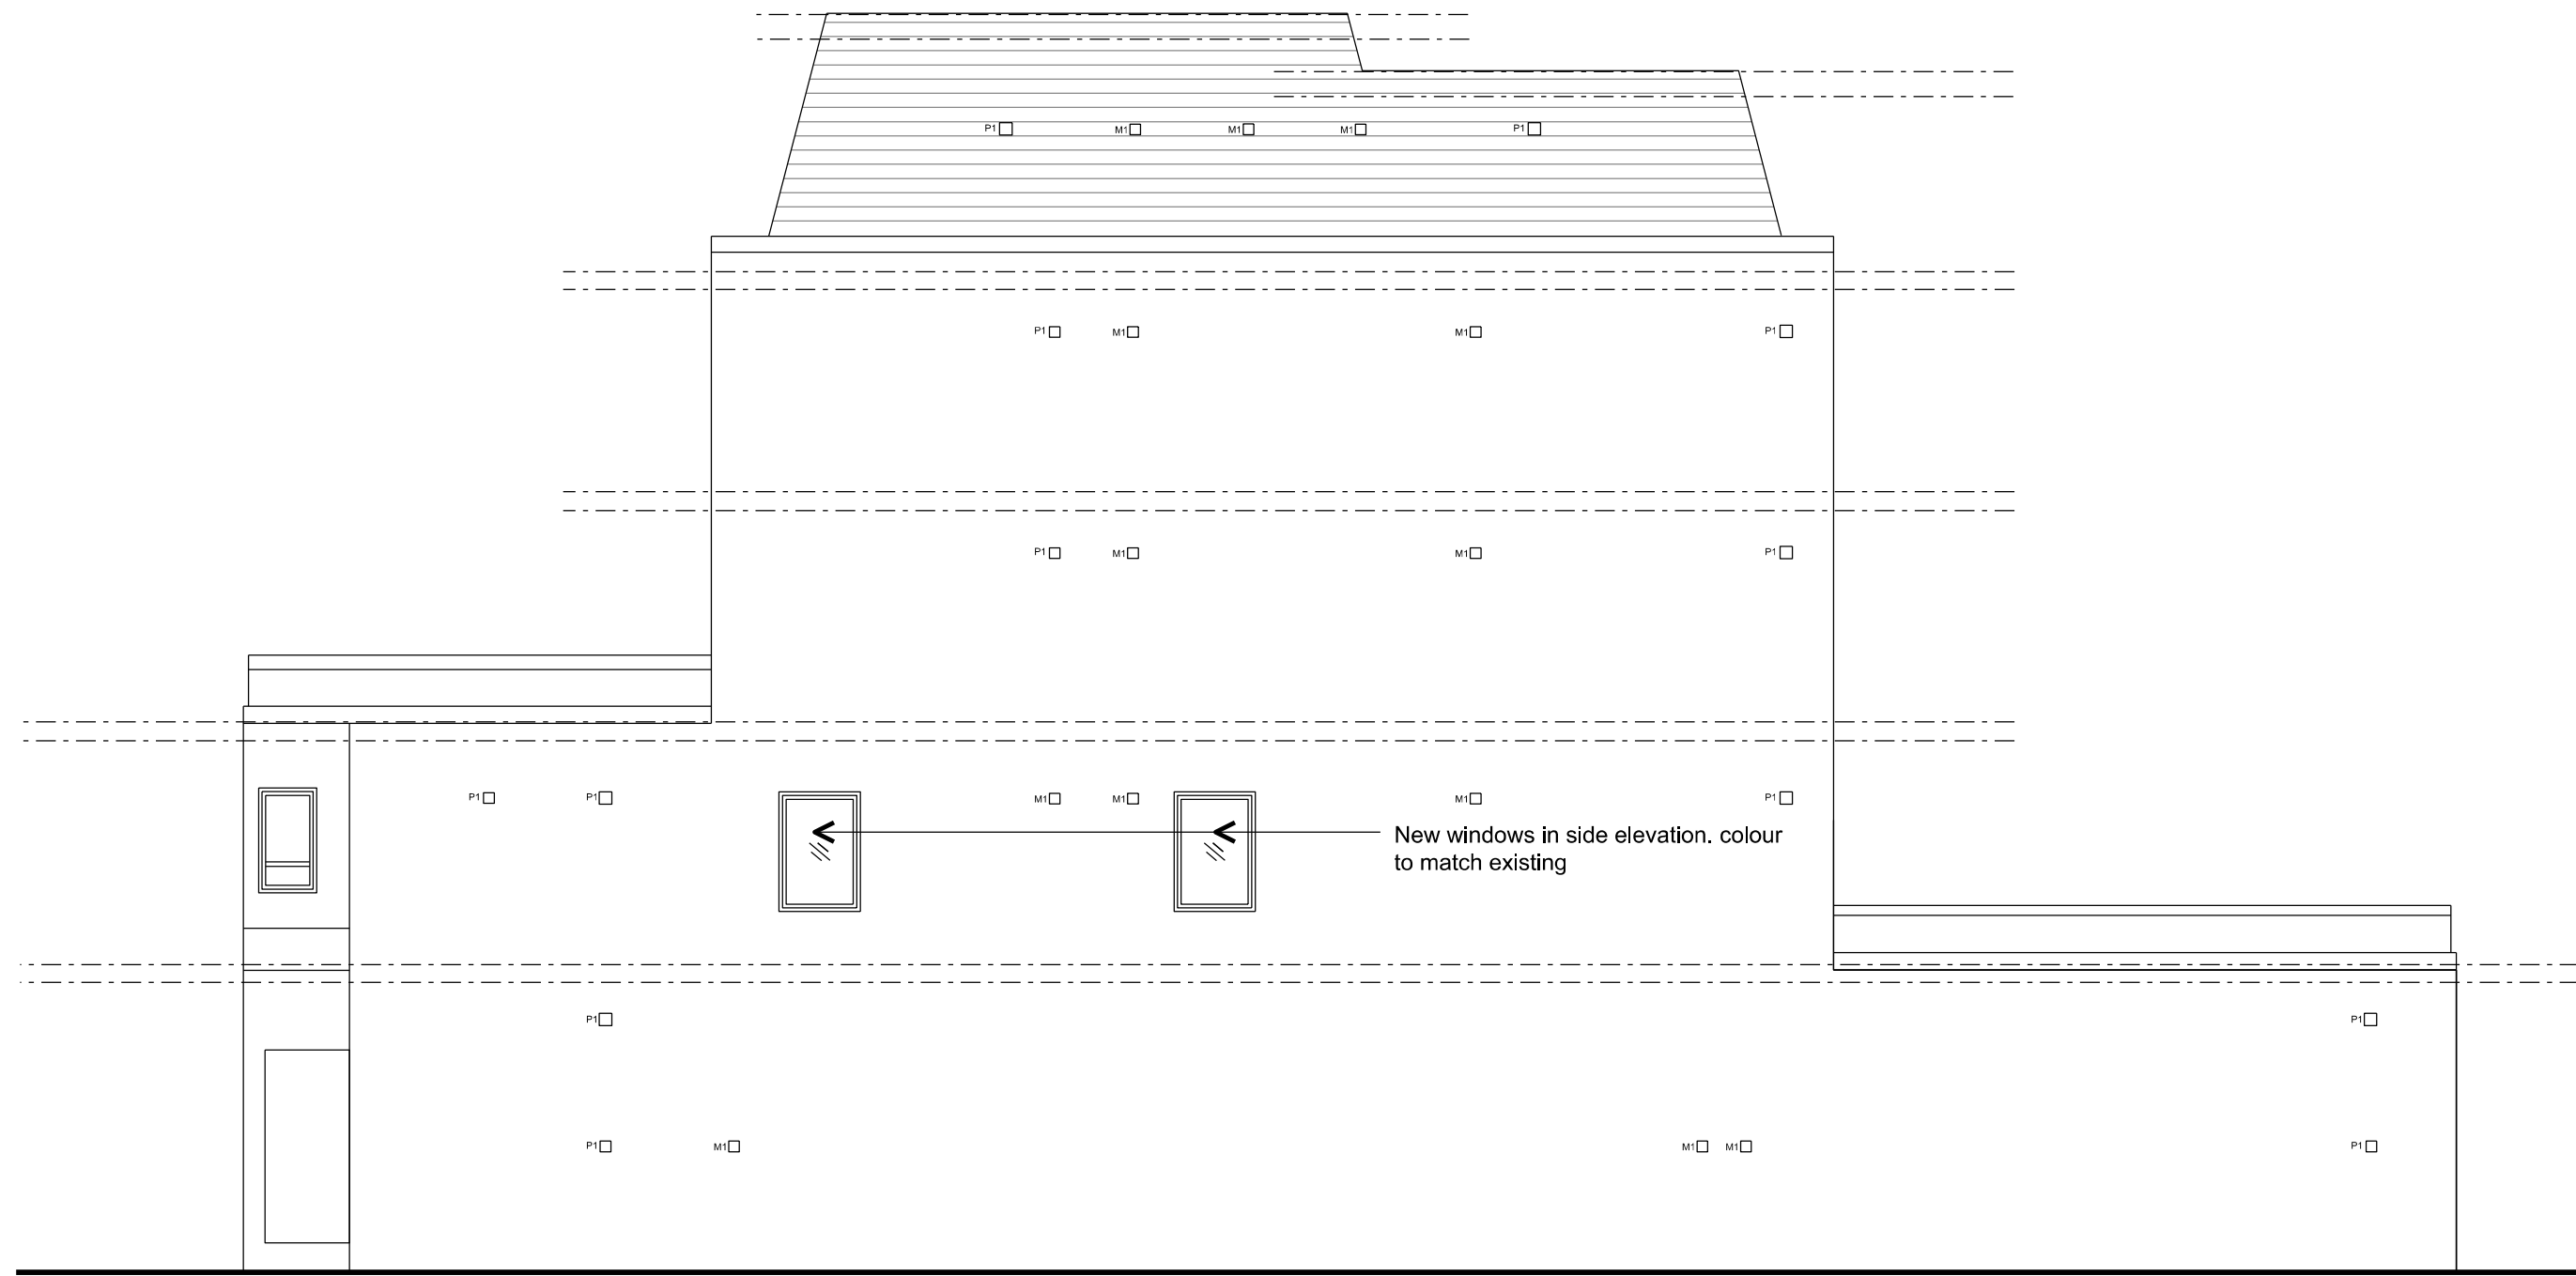

02 SOUTH ELEVATION
SCALE 1:100

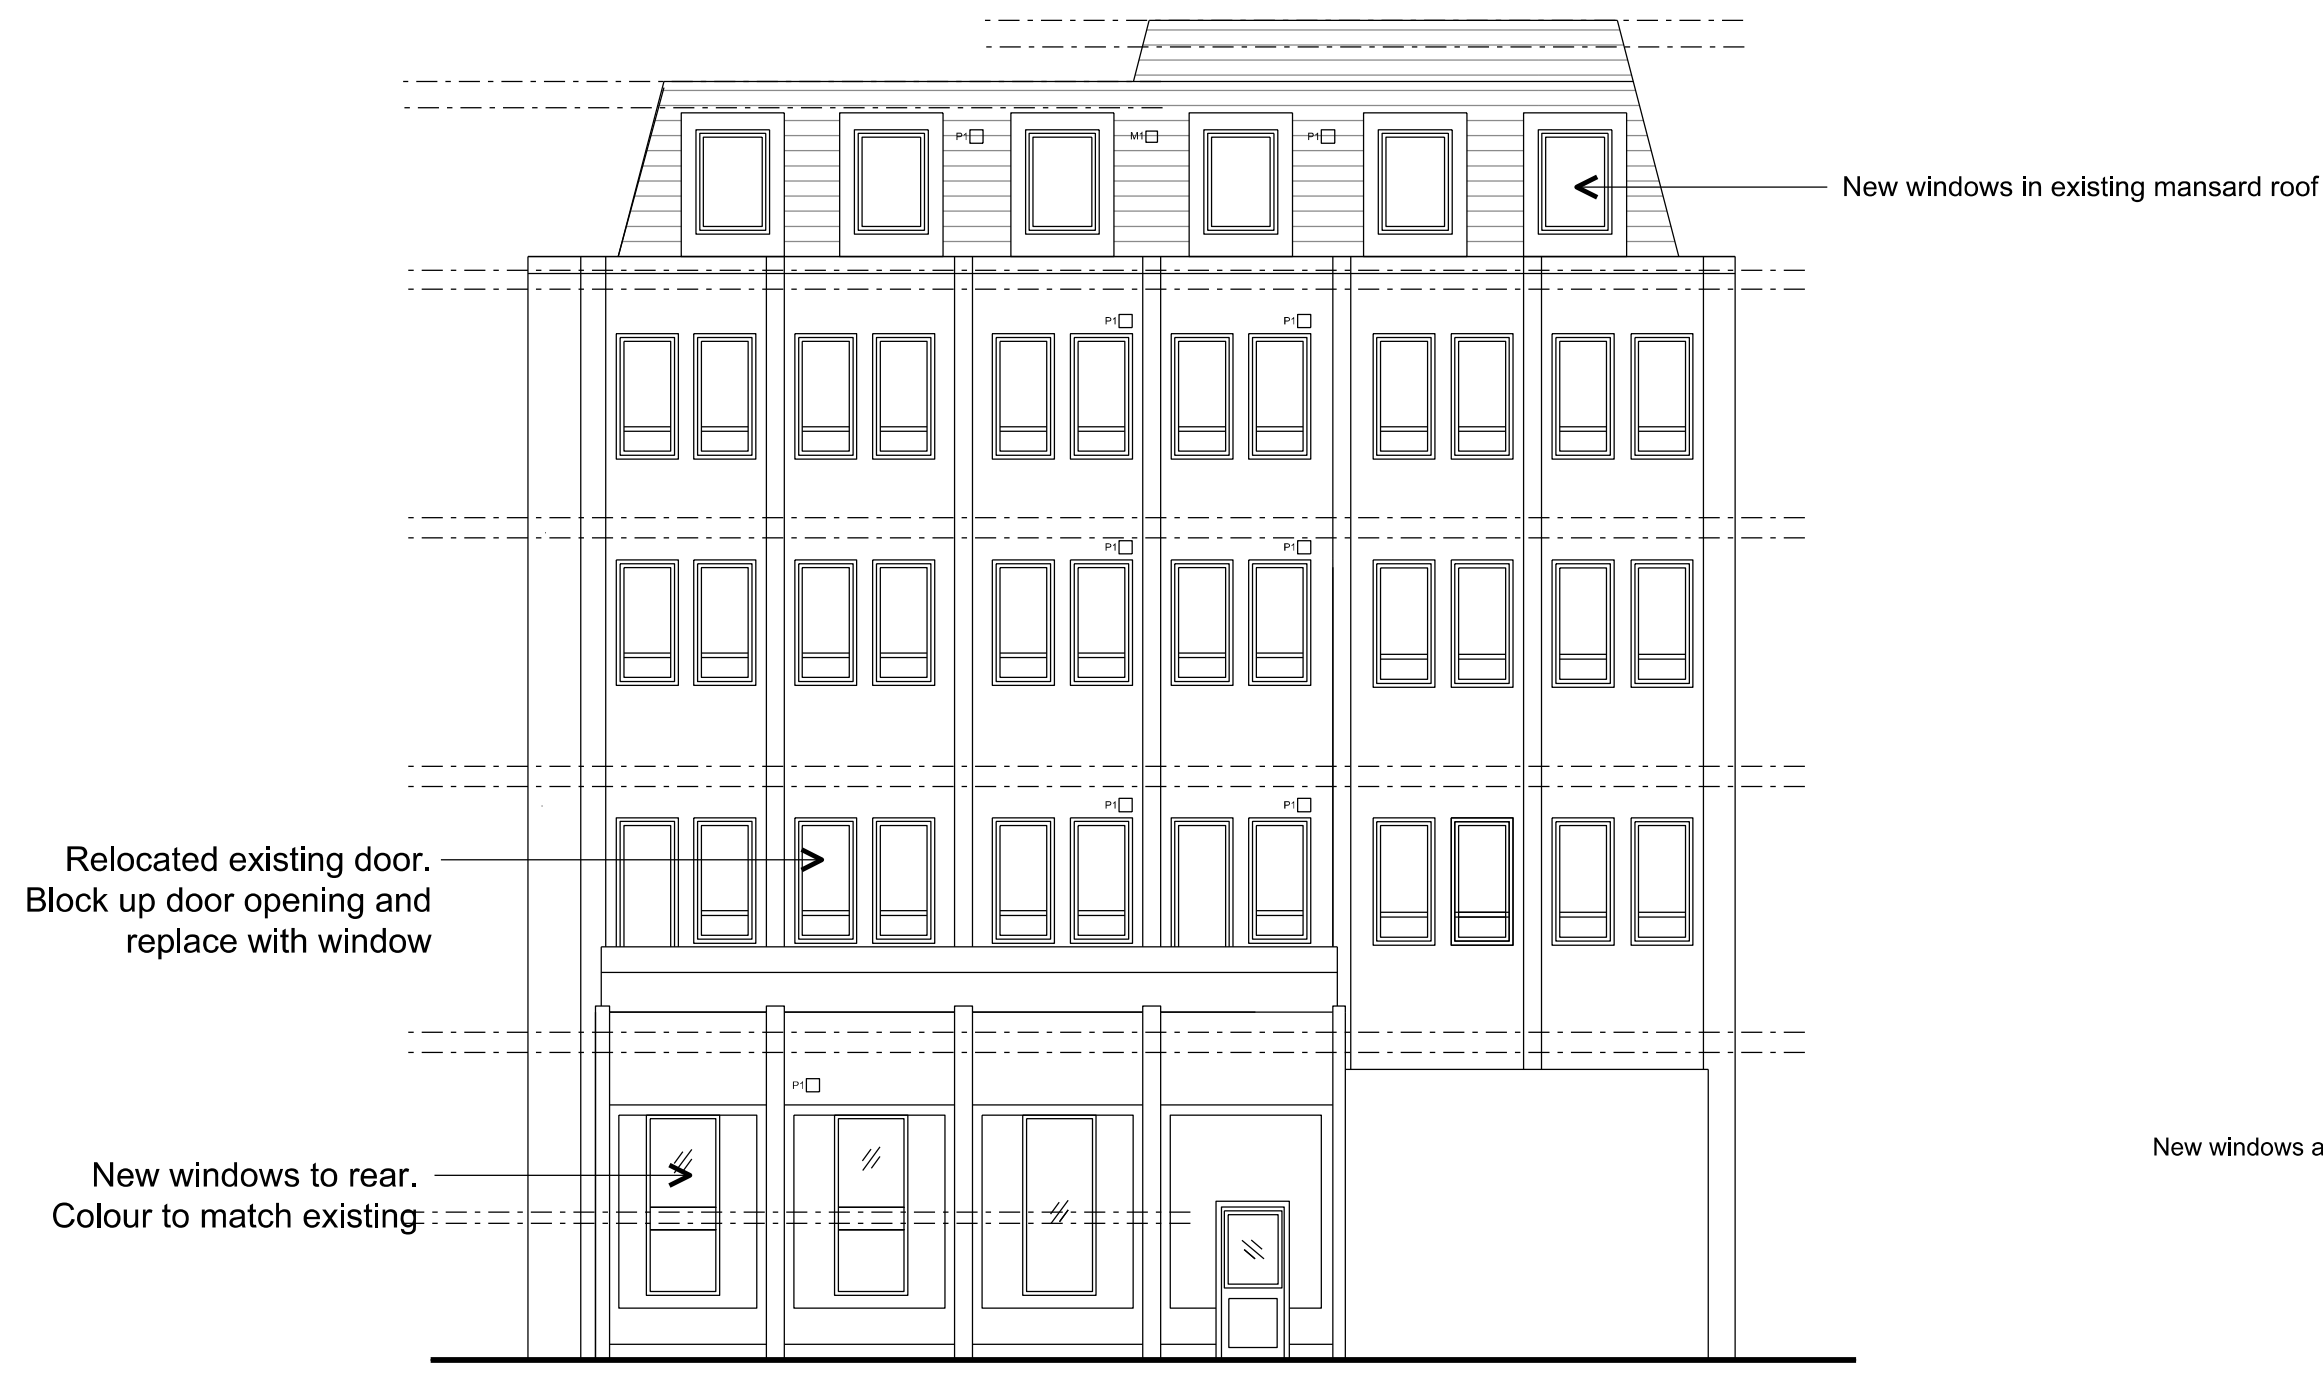

03 EAST ELEVATION
SCALE 1:100

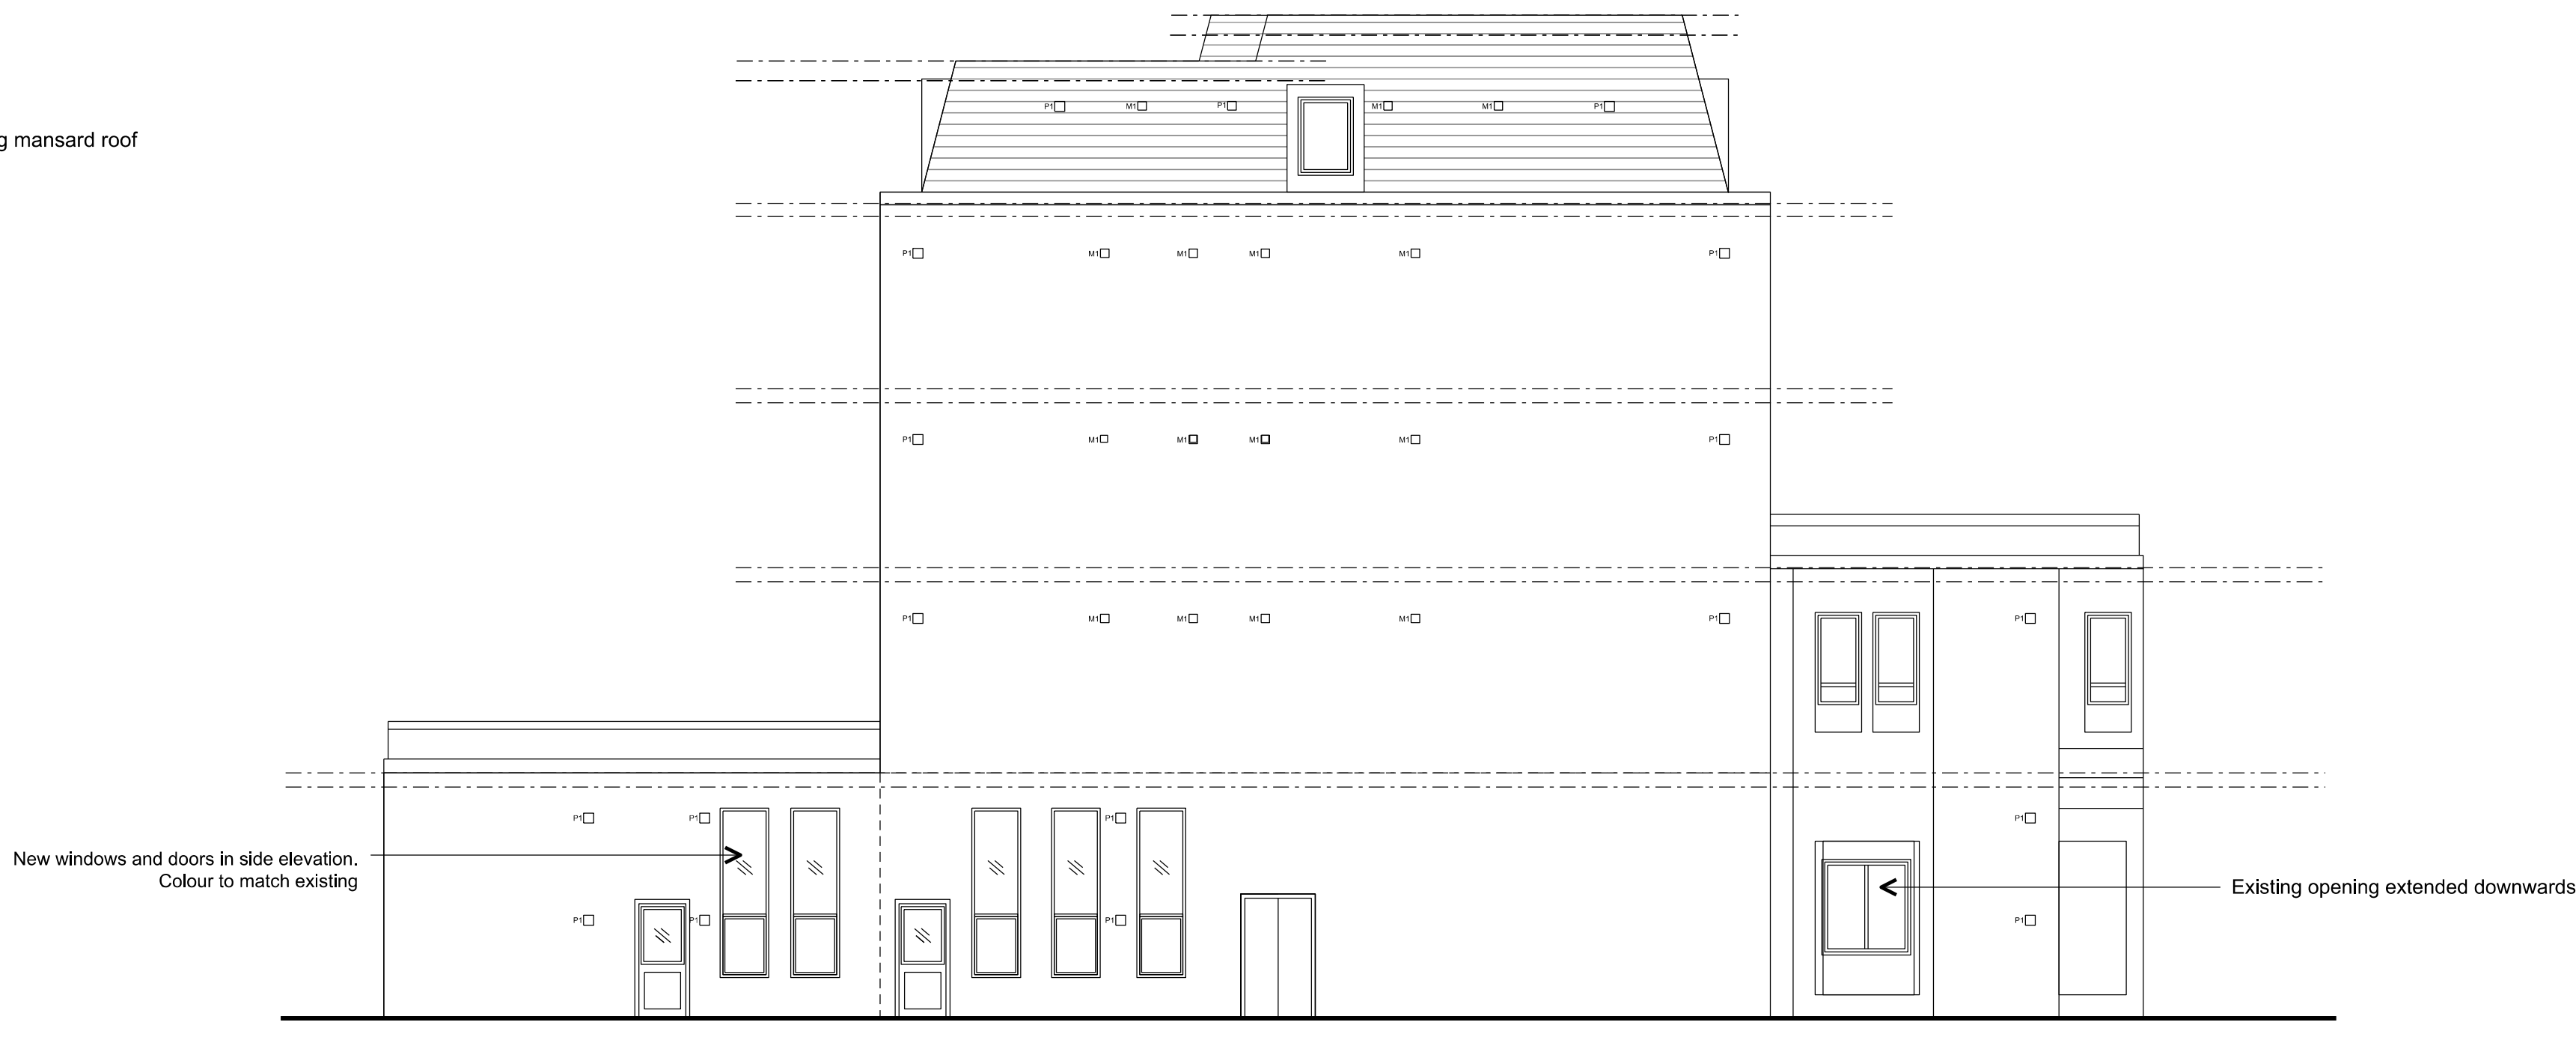

04 NORTH ELEVATION
SCALE 1:100

General Notes

- Do not scale from this drawing unless for planning.
- All dimensions to be verified on site by the contractor, before proceeding, and such dimensions to be his responsibility.
- Report all drawing errors, omissions and discrepancies to Habtec Ltd.
- All stated areas on this drawing are approximate and to be treated as strictly indicative.
- Any Ordnance Survey mapping data in this drawing is used under license. Its use is strictly for the preparation of information for this project. Where used Ordnance Survey copyright acknowledgement must be displayed.

REV	DATE	DESCRIPTION	CKD
P00	06/11/24	Planning	DD
P01	28/04/25	Ventilation extract locations added	DD



JOB TITLE
Barclays House, Eastleigh
CLIENT
--
DRAWING TITLE
Proposed Elevations
DRAWING STATUS
Planning

SCALE
1:100@A1; 1:200@A3
DATE
06/11/24
DRAWN BY
DD
CHECKED
DD

PROJECT
2401
DRAWING NUMBER
(PL)_501
REVISION
P01