




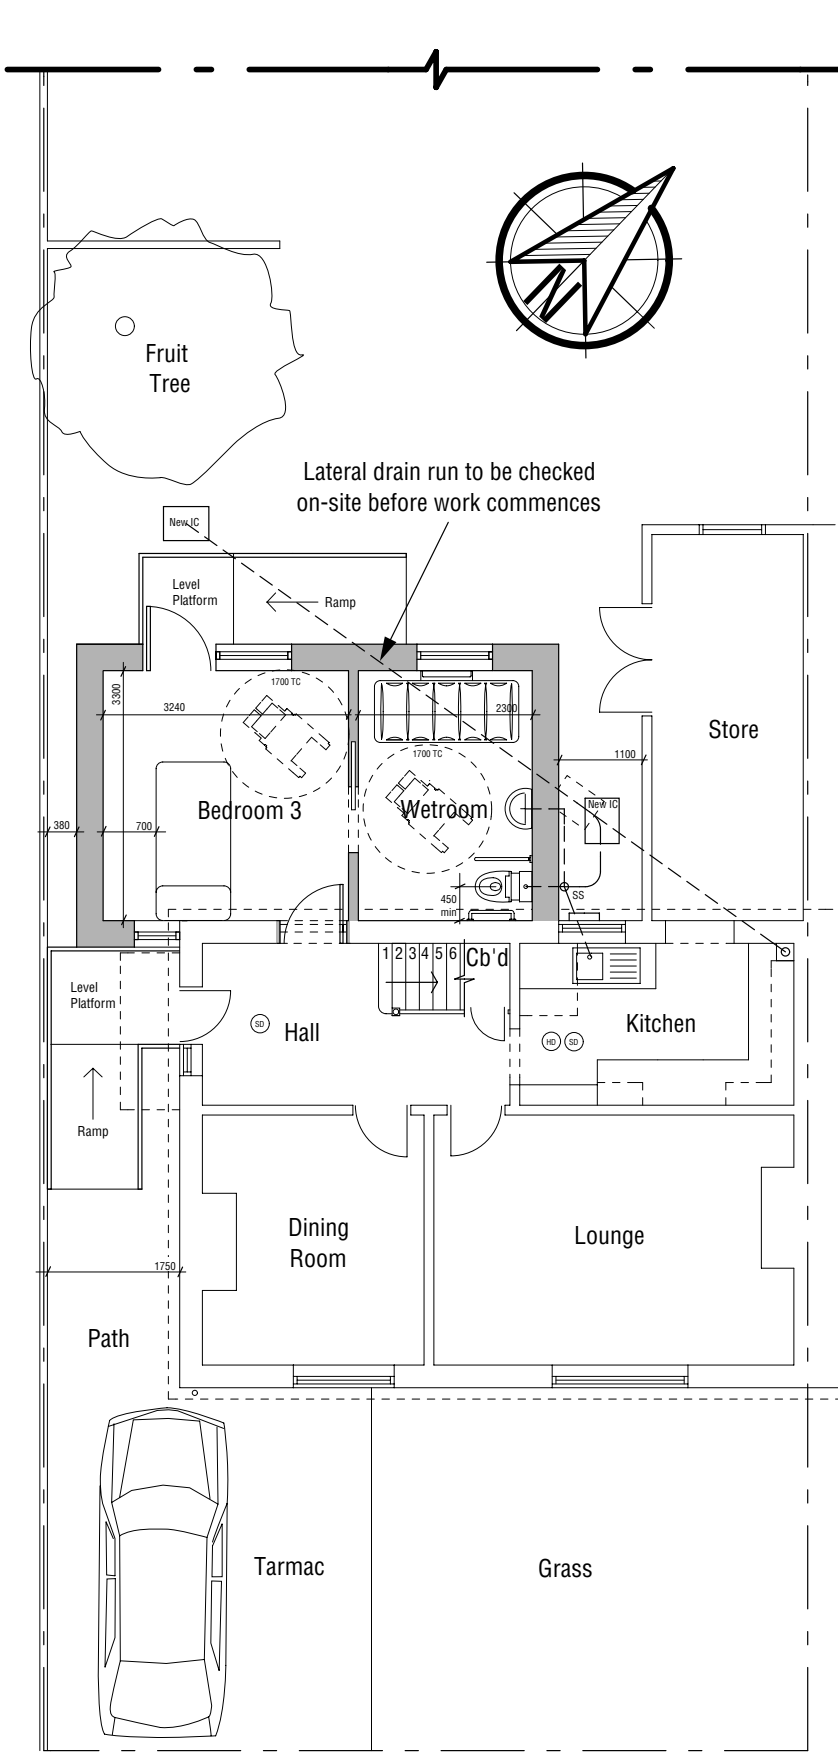


Proposed Ground Floor Plan

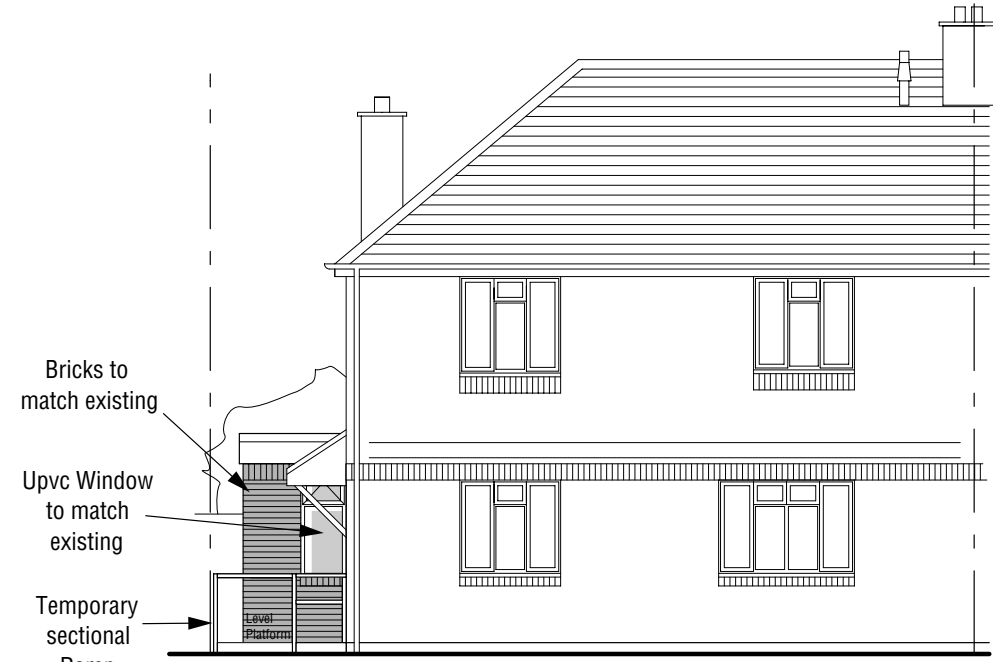


boundary fence line

 



Proposed Front Elevation

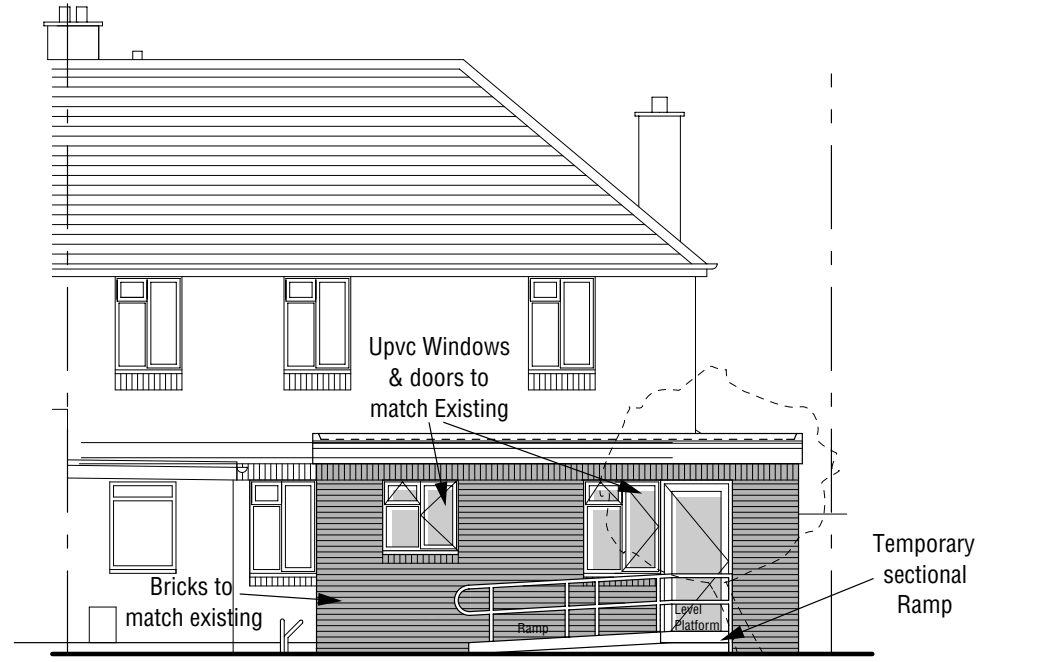


Proposed Rear Elevation

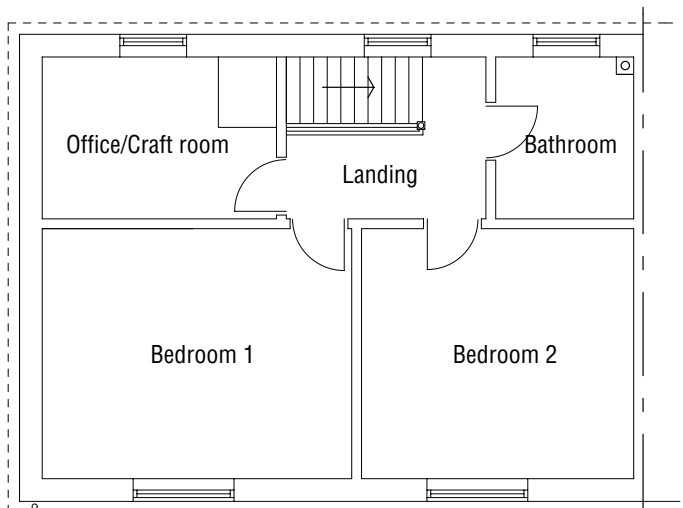


Proposed First Floor Plan

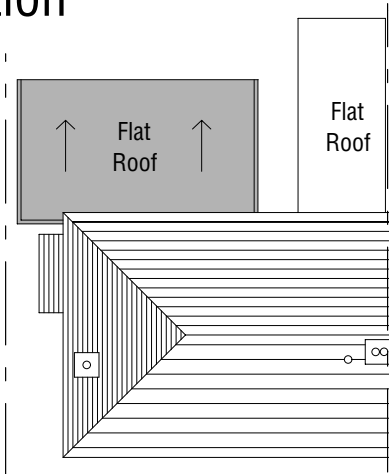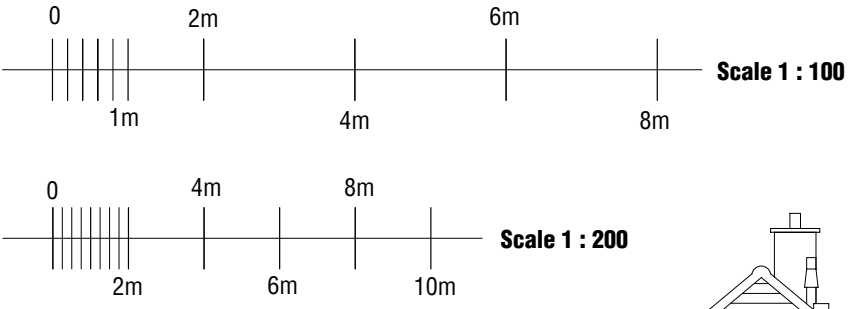

Roof Plan 1:200

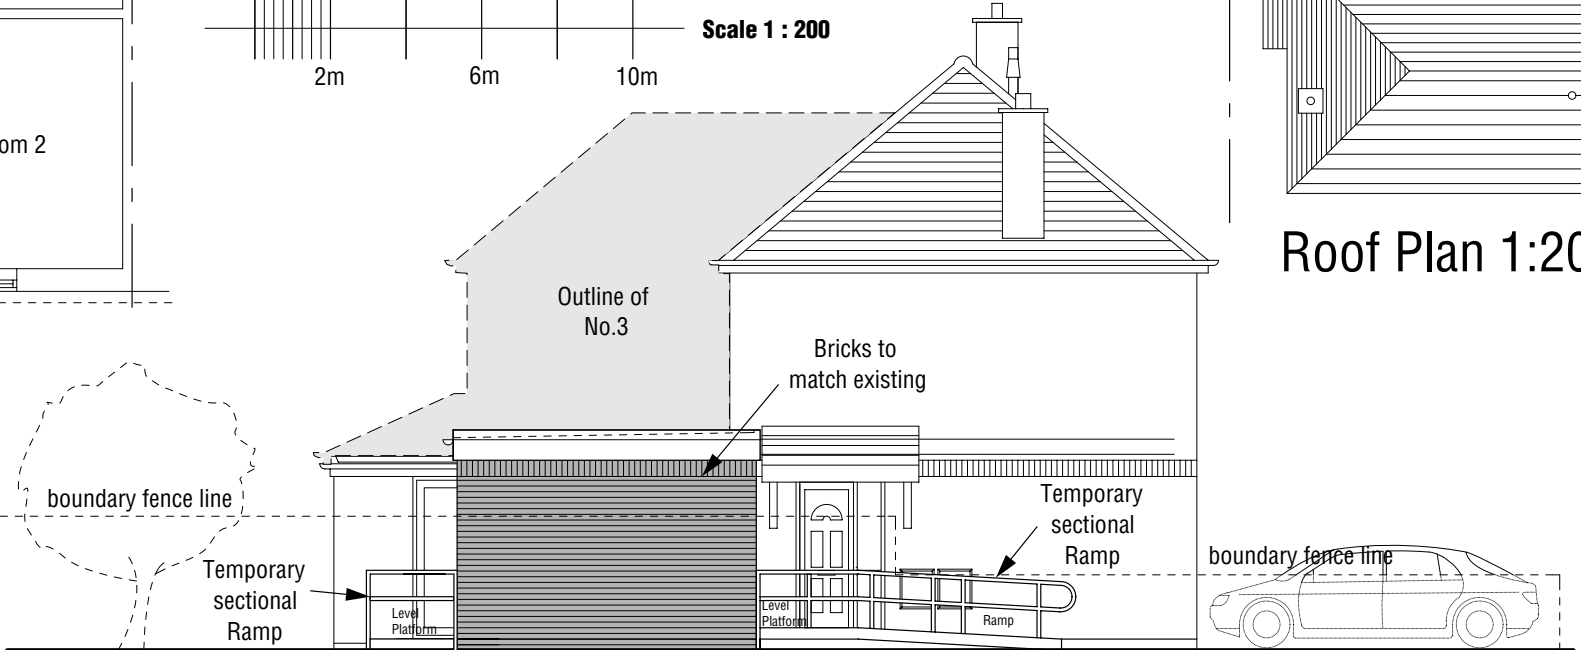

Proposed Side Elevation

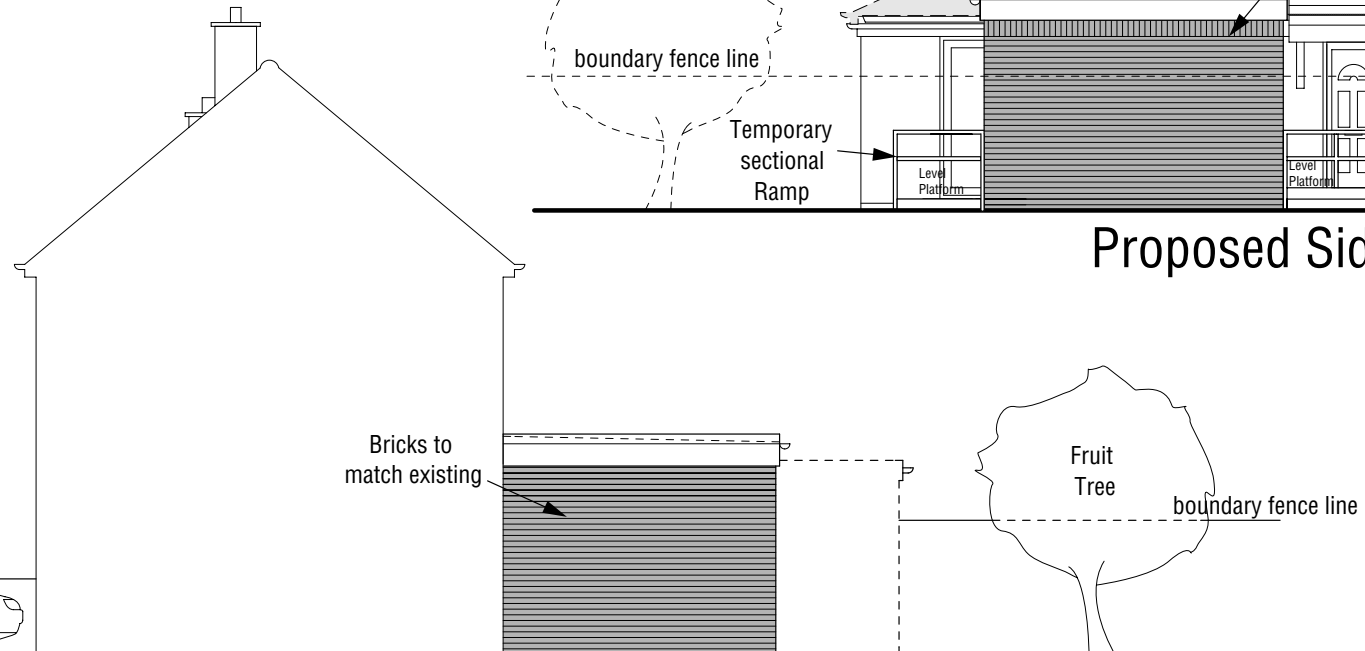

Proposed Side Elevation

THIS DRAWING IS THE COPYRIGHT OF BOTH CREATIVE PARTNERSHIP AND MAY NOT BE COPIED ALTERED OR REPRODUCED IN ANY FORM OR PASSED TO A THIRD PARTY WITHOUT THE WRITTEN CONSENT OF BOTH CREATIVE PARTNERSHIP

5 Queens View  
Netley  
SO31 5EE

SCALE 1:100 & 1:200

A3

DRAWING No 07112024DSC A3 BR1