




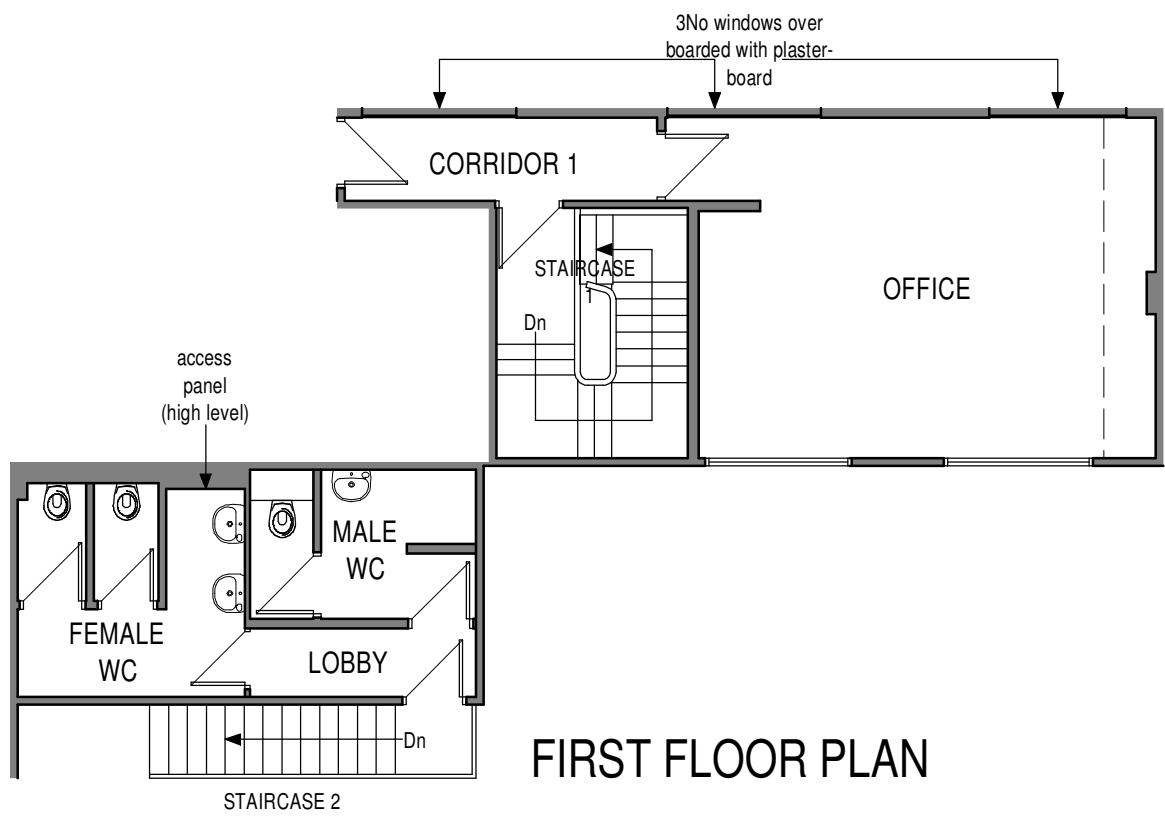

FIRST FLOOR PLAN

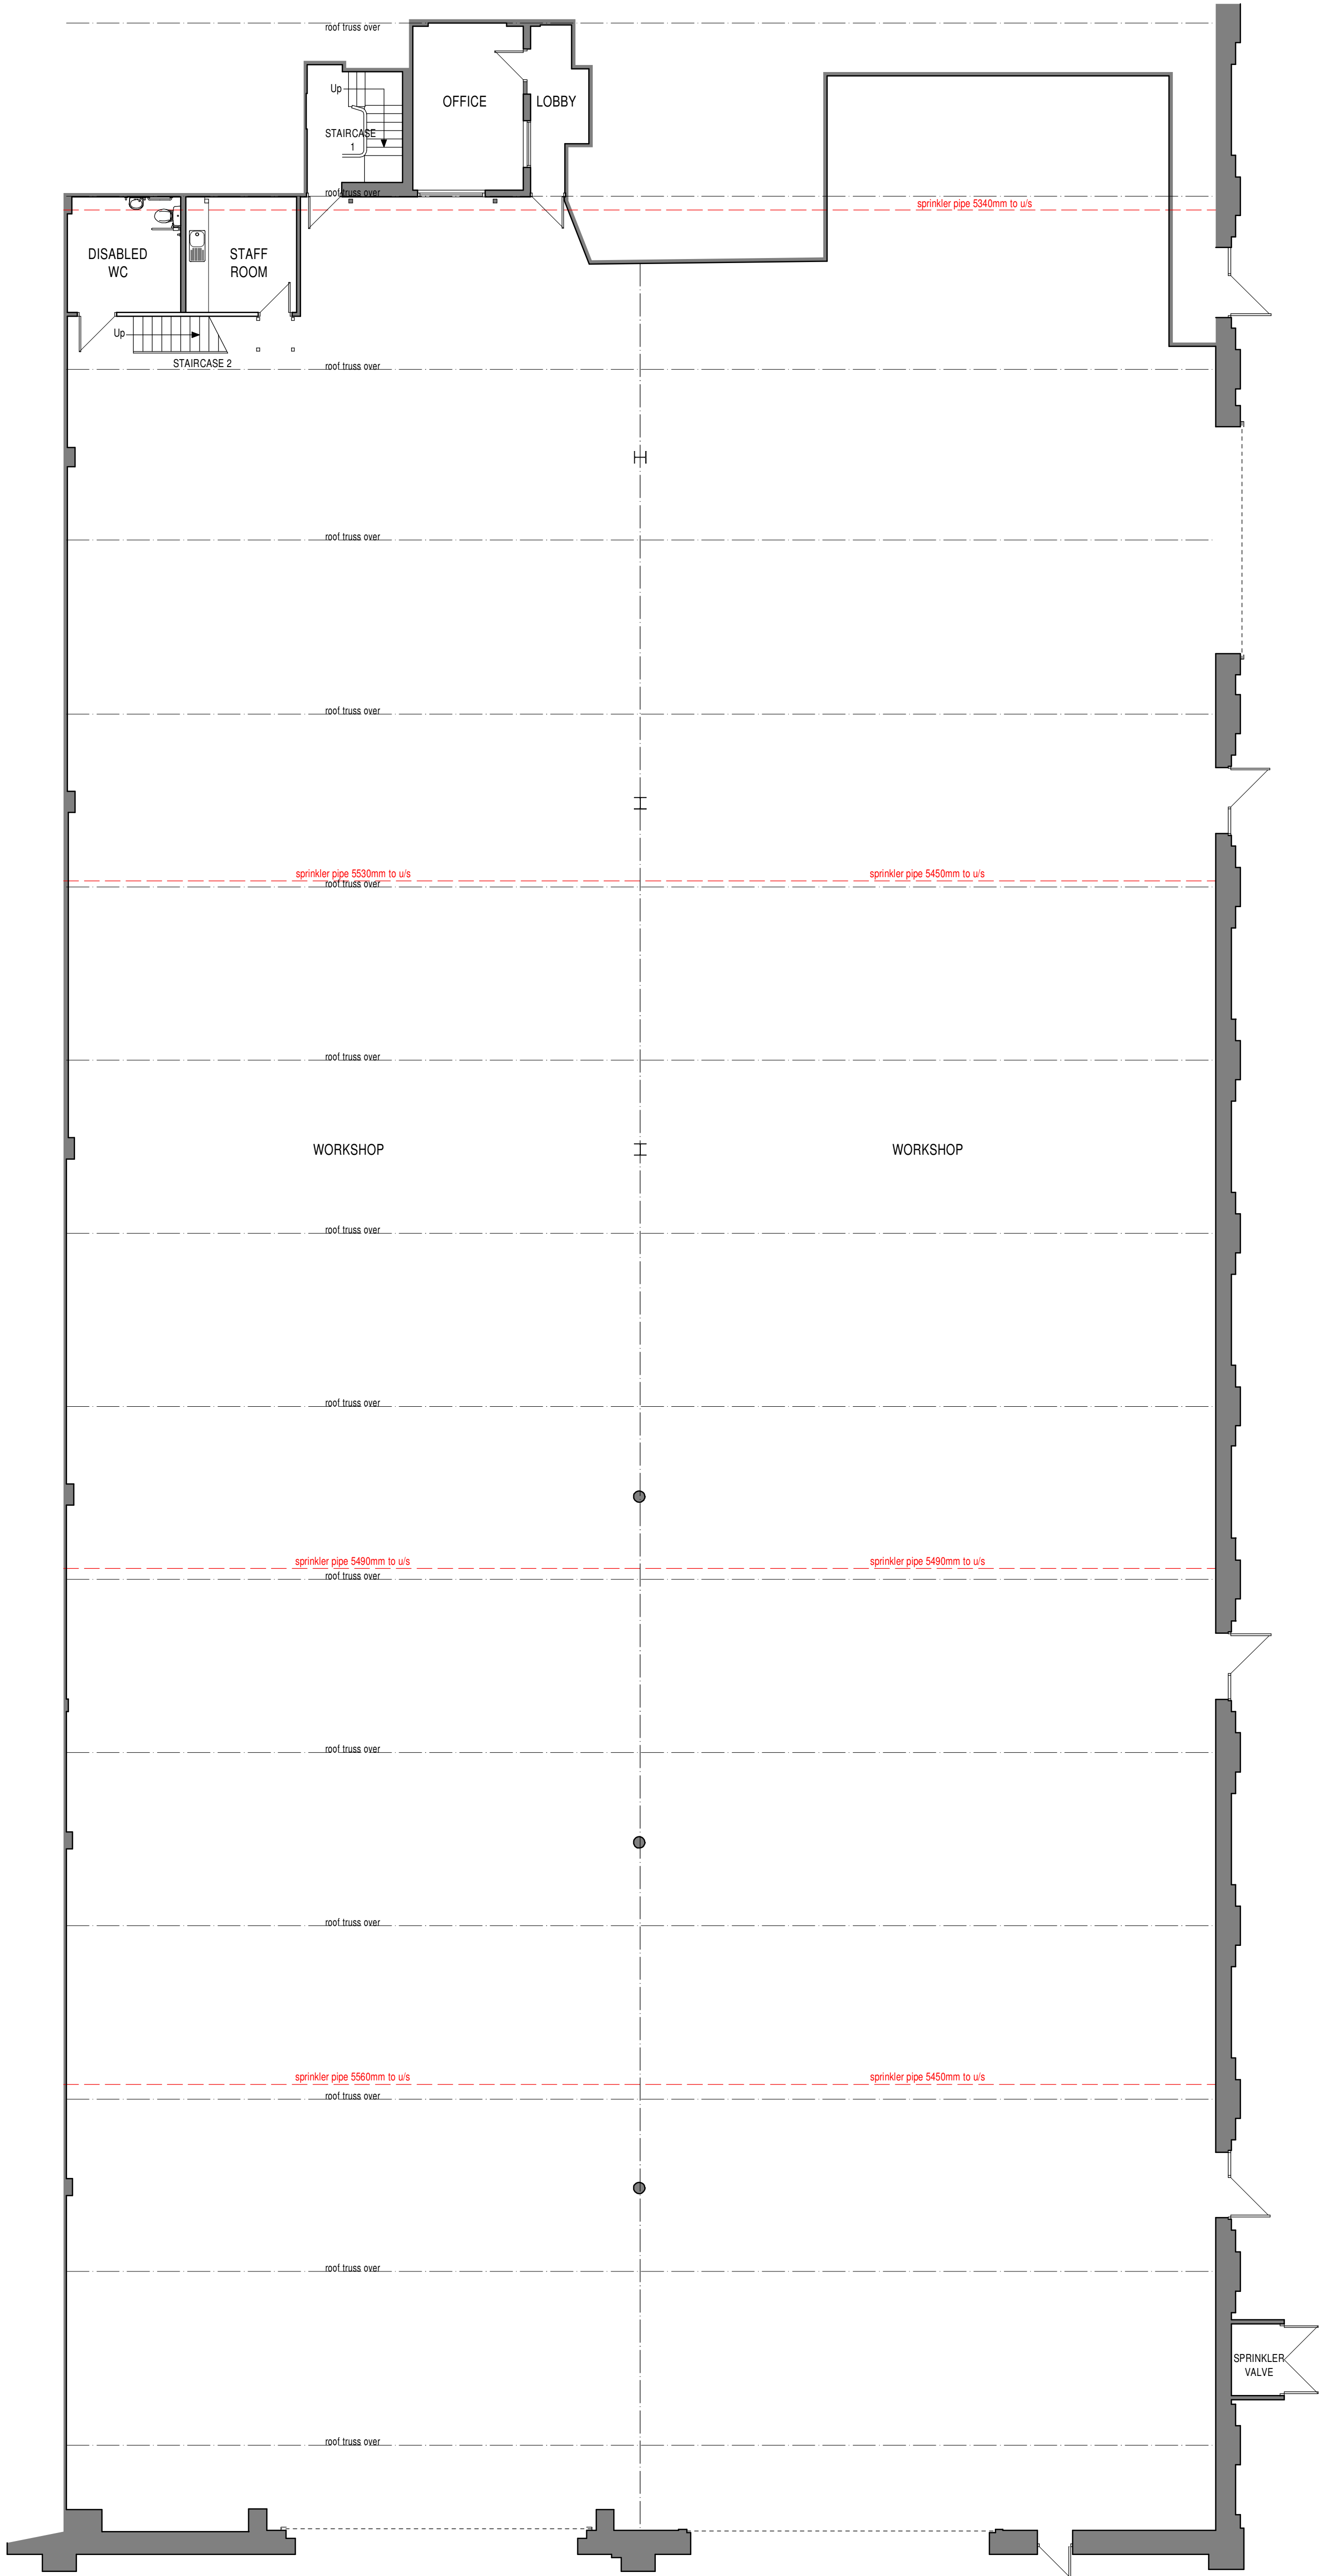

GROUND FLOOR PLAN

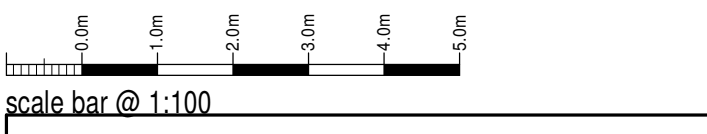

ADAMS MOREY LTD
PROPOSED ALTERATIONS TO FORM
WORKSHOP PREMISES
UNIT 4
BARTON PARK INDUSTRIAL ESTATE,
CHICKEN HALL LANE,
EASTLEIGH,
SO50 6RR

FLOOR PLANS		EXISTING CONDITIONS	
Date	DEC 2024	Sheet	A1
Scale	1:100	Rev.	-
Dwg No.	2024-2961-01	Drawn	ASR

A:

SAMMONS
Architectural Ltd
10 Cawdry Buildings, Fountain Street, Leek, ST13 6JP
Telephone: 01538 386002
E-mail: info@sammonsltd.co.uk
Web: www.sammonsltd.co.uk

This drawing is copyright.
All dimensions must be checked prior to commencement.