



PROPOSED REAR ELEVATION 1:100

Scale 100
0 2m 4m 6m 8m 10m



PROPOSED FRONT ELEVATION 1:100

Scale 100
0 2m 4m 6m 8m 10m




PROPOSED SIDE ELEVATION 1:100

Scale 100
0 2m 4m 6m 8m 10m




PROPOSED SIDE ELEVATION 1:100

Scale 100
0 2m 4m 6m 8m 10m

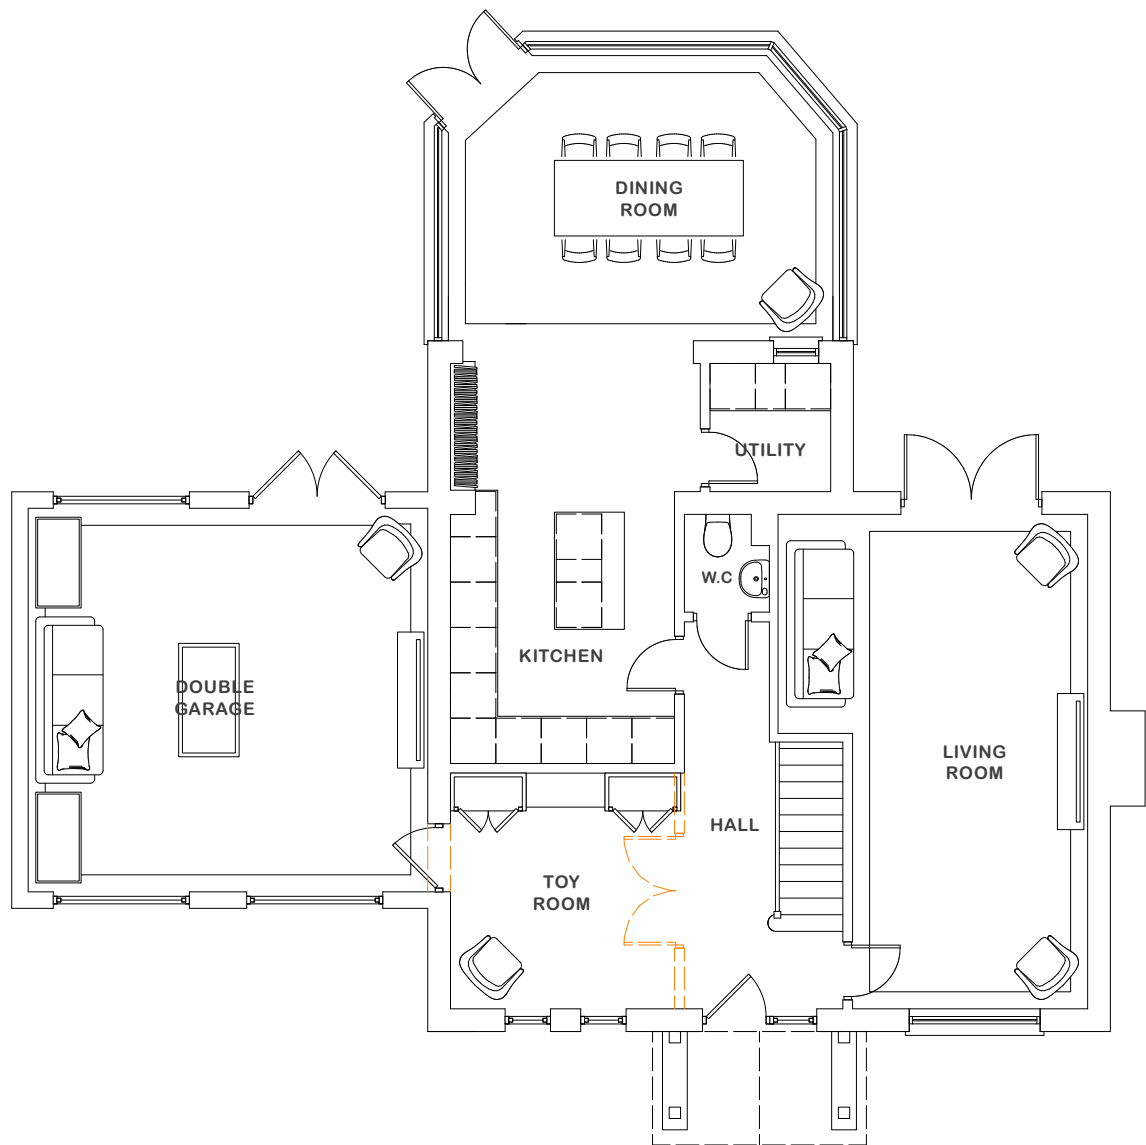

EXISTING GROUND FLOOR PLAN 1:100

--- WALLS TO BE DEMOLISHED
Scale 100
0 2m 4m 6m 8m 10m

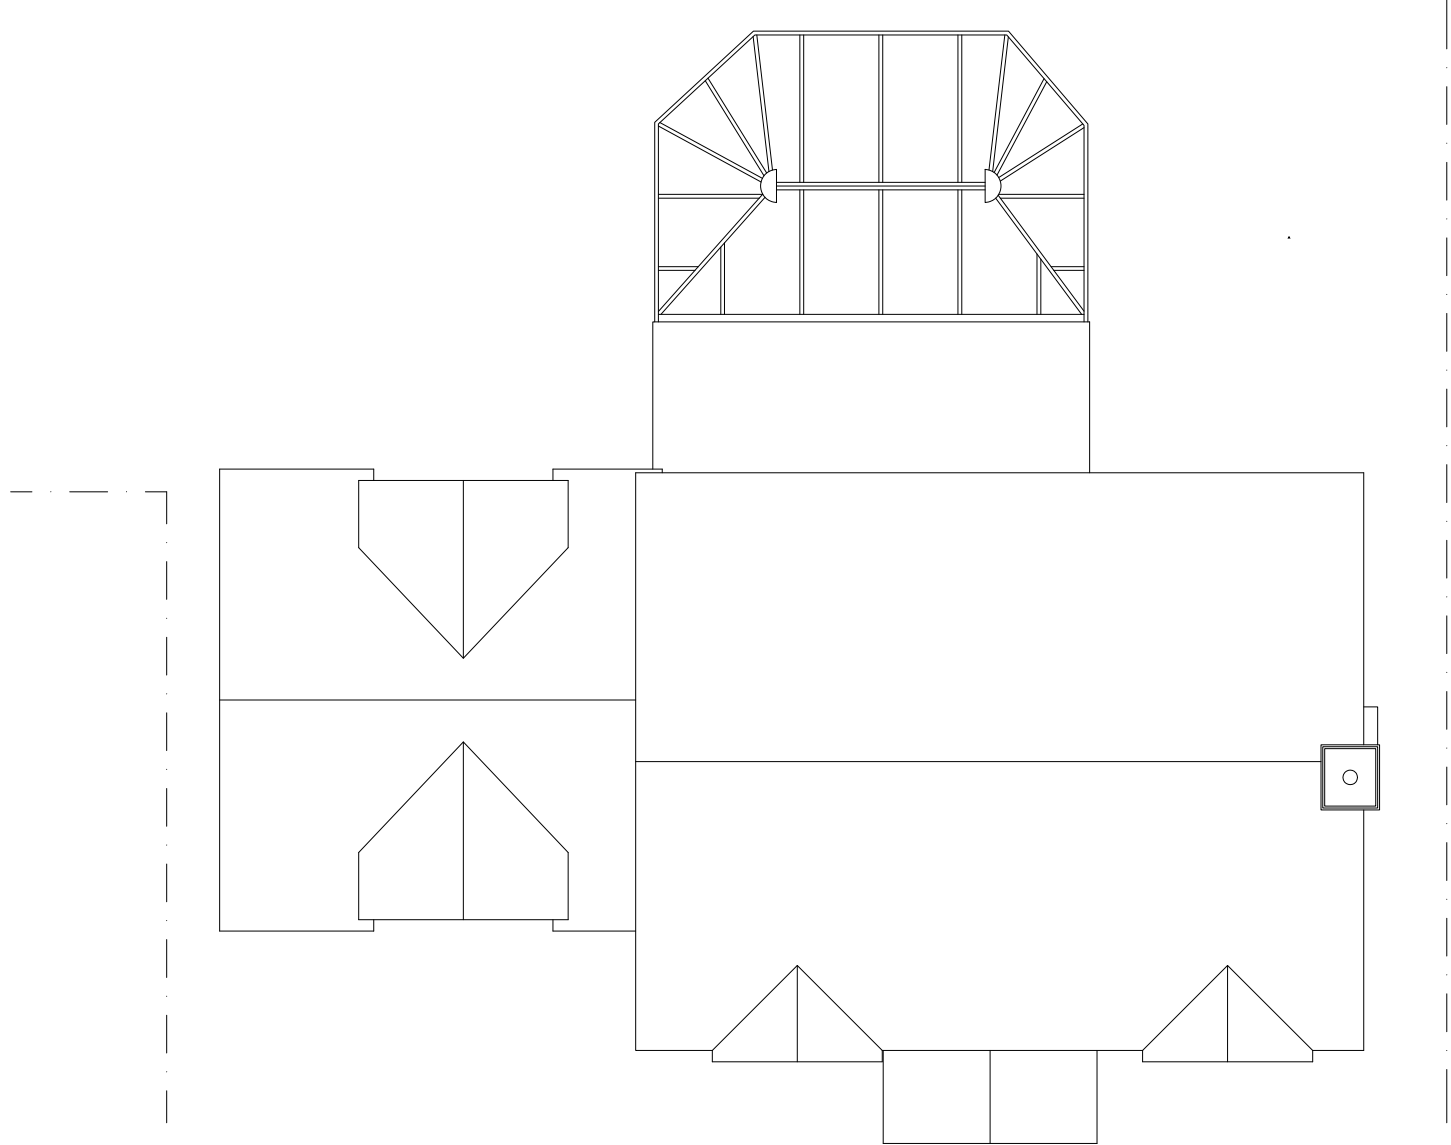

EXISTING ROOF PLAN 1:100

Scale 100
0 2m 4m 6m 8m 10m



PROPOSED 3D SKETCH VISUALS (NTS)

Job Title: 5 Abbots Way
Proposed Drawings: Proposed Floor Plans & Elev
Scale: As Shown @ A1
Drg.No: WATD-002-P
Drawn by: LMW
Issued to: Client
Status: Planning
Date: 27-05-2025
WATDESIGN RIBA ARCHITECT
WAT DESIGN RIBA ARCHITECT