
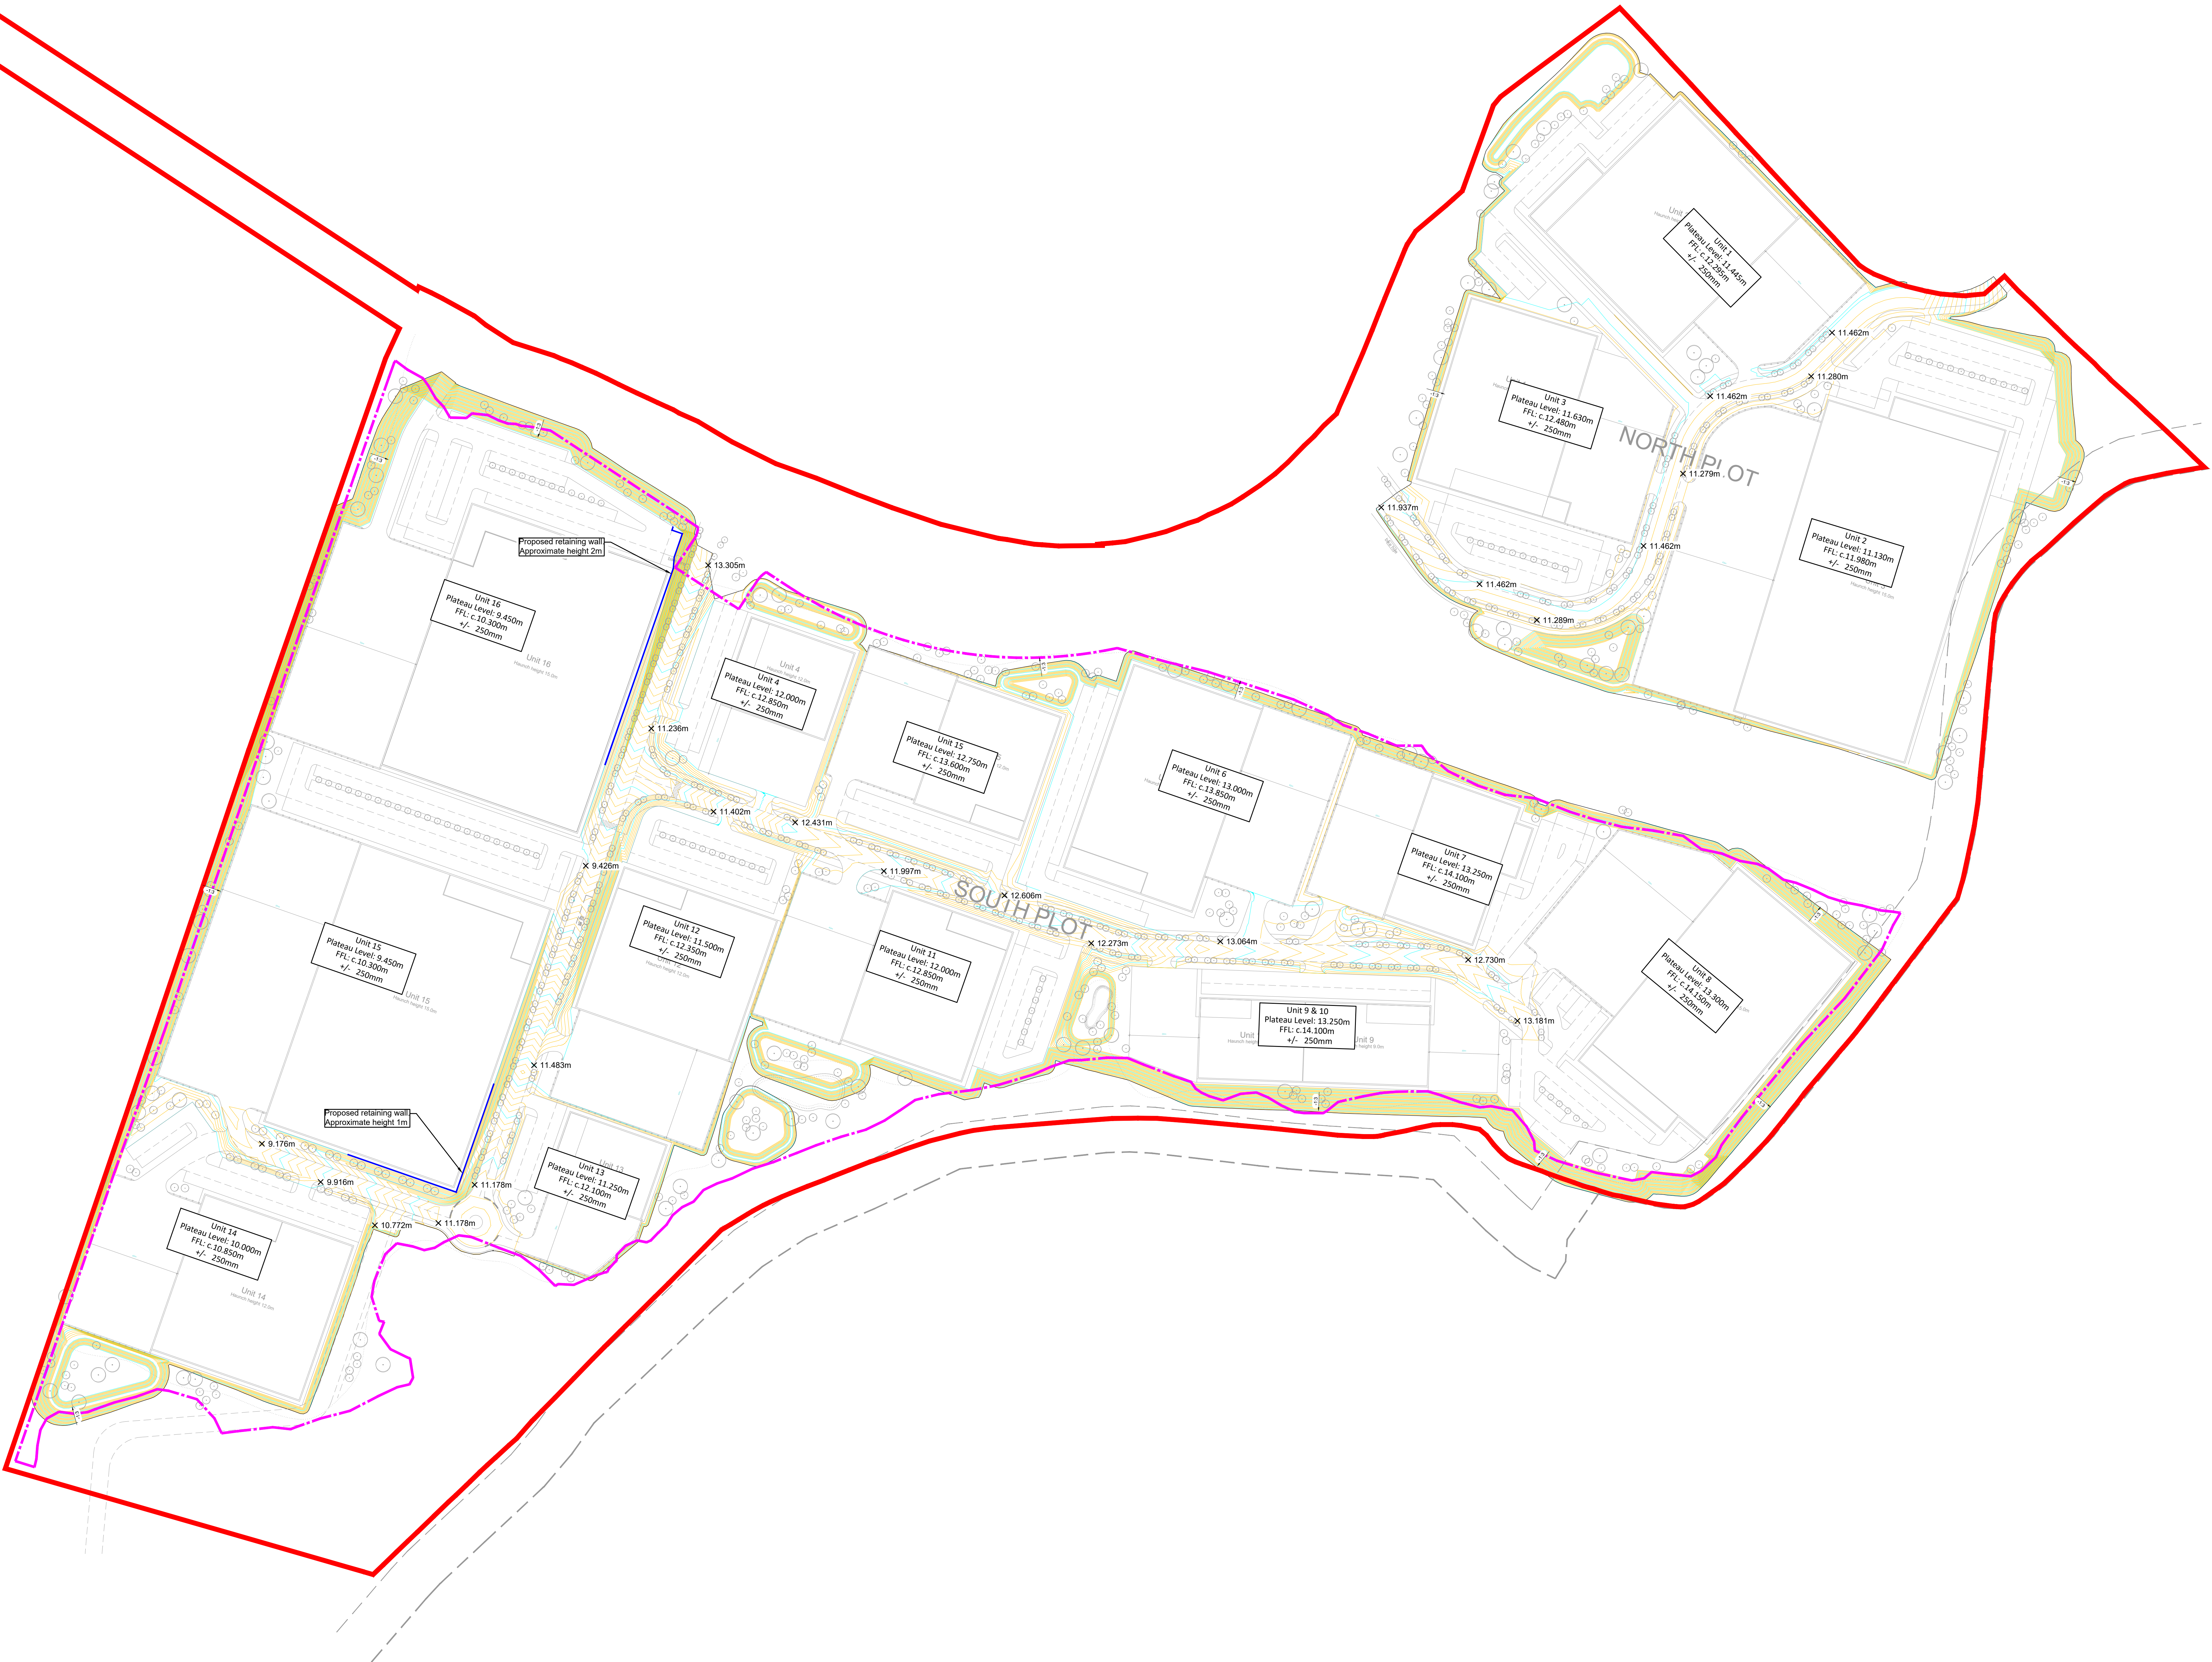


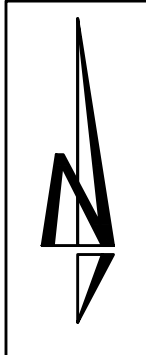

THIS DRAWING IS THE COPYRIGHT OF BURROWS GRAHAM LIMITED.

SAFETY, HEALTH AND ENVIRONMENTAL INFORMATION

IN ADDITION TO THE HAZARDOUS RISKS NORMALLY ASSOCIATED WITH THE TYPES OF WORK DETAILED ON THIS DRAWING, NOTE THE FOLLOWING:

CONSTRUCTION

MAINTENANCE

DEMOLITION

IT IS ASSUMED THAT ALL WORKS WILL BE CARRIED OUT BY A COMPETENT CONTRACTOR WORKING, WHERE APPROPRIATE, TO AN APPROVED METHOD STATEMENT

GENERAL NOTES:

- This drawing shall be read in conjunction with all the relevant architects, engineers' and service engineers drawings & specifications.
- All units in millimeters U.O.N. on the drawing. Do not scale off the drawing.
- This drawings is based on Micheal Sparks Associates drawing no 31794-MSA-FE-0002-FE01-Illustrative Site Plan.
- Contours are shown at 0.1 and 0.5 m intervals.
- Contours and gradients are indicated for guidance purposes only and shall not be used for setting out. Setting out shall be based on spot levels only

LEGEND

— Site Boundary

— Proposed Retaining Wall

P05	16.05.25	MM	Northern plot Pond omitted	JW
P04	30.04.25	JB	Southern plot earthworks amended to suit latest Architect layout	JW
P03	17.03.25	JB	Revised to suit latest Architect layout	JW
P02	04.02.25	JB	Attenuation ponds included within earthworks	JW
P01	29.11.24	JB	Issued for information	JW
REV	DATE	BY	DESCRIPTION	CHKD

Burrows

Graham

North Office:

5 Ambassador Place, Stockport Road, Altrincham WA15 8DQ

Tel: +44 (0)161 804 8046

South Office:

Barkend House, Dover Mews, High Street, Bathurst NSW 281

Tel: +61 (0)2 842 506 402

CLIENT

BLOC GROUP

PROJECT

BLOC NAVIGATION QUARTER SOUTHAMPTON

DRAWING TITLE

PROPOSED PLATEAU LEVELS

BGL PROJECT NUMBER	DRAWING STATUS	OFFICE
30228	PRELIMINARY	NORTH
SCALE @ A0	DATE	DRAWN BY
1:1000	29.11.2024	JB
		CHECKED BY
		JW

DRAWING No	REV
30228-BGL-XX-XX-SK-C-00010	P05

