


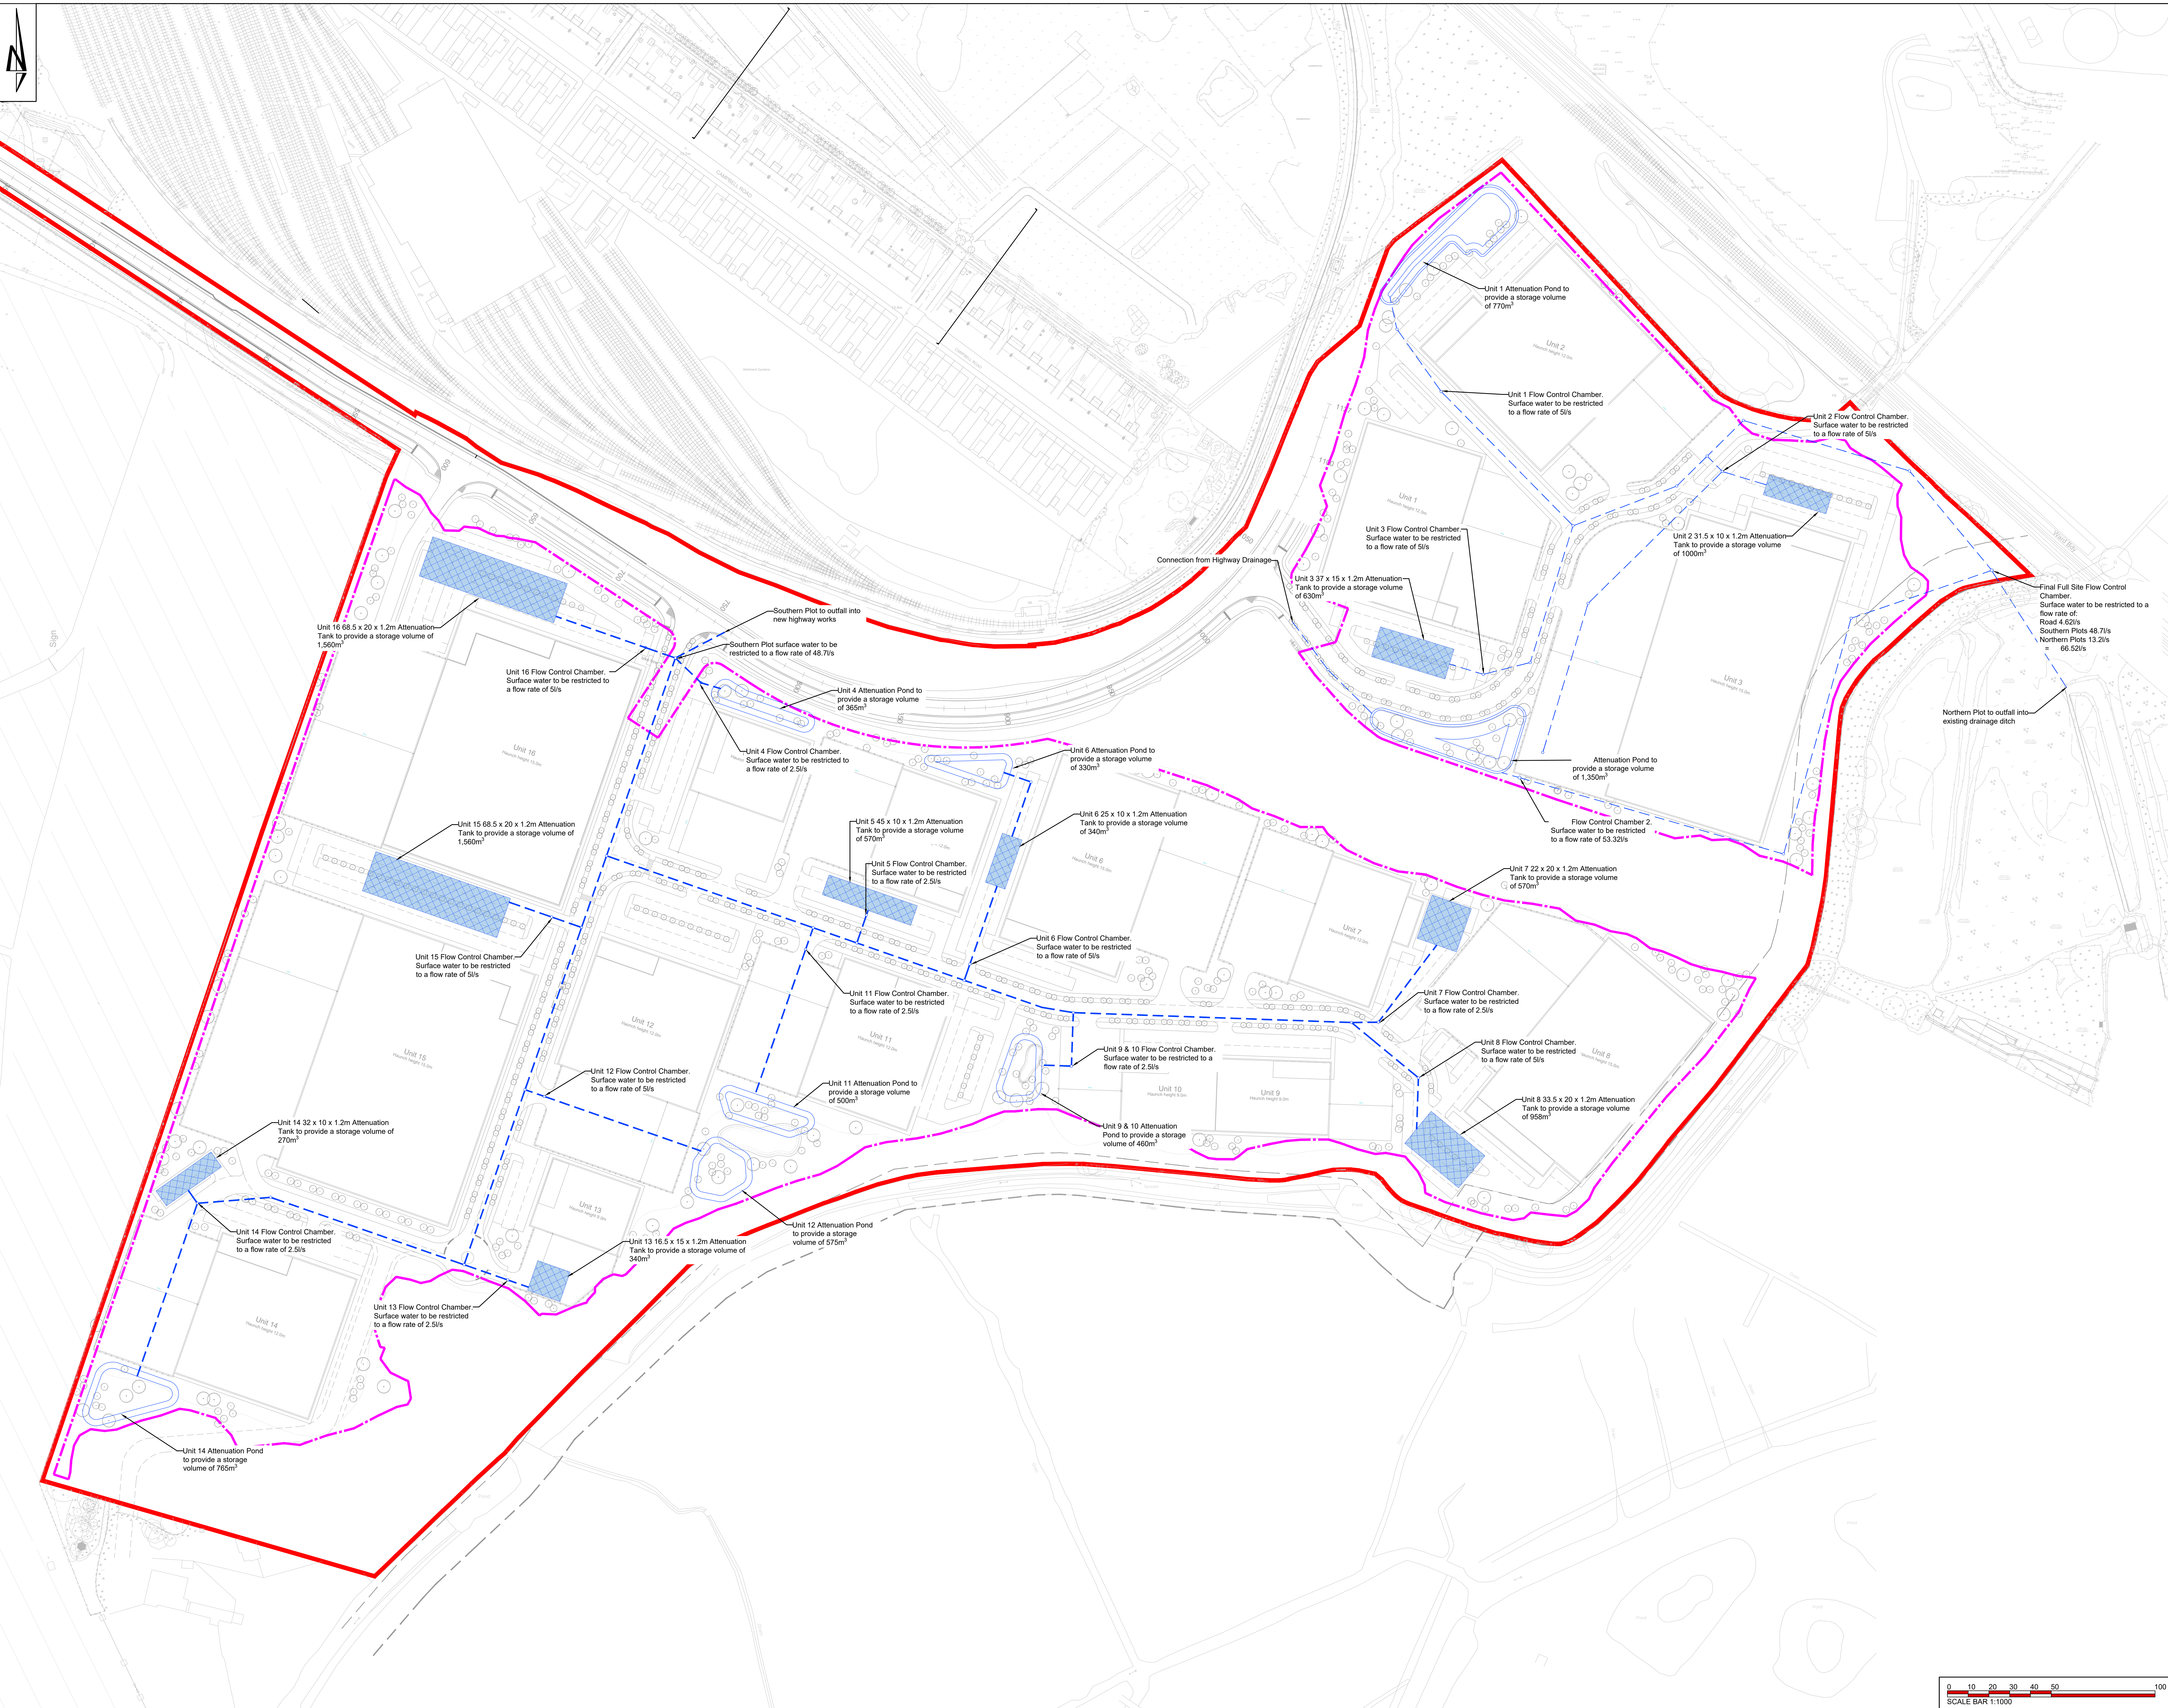

THIS DRAWING IS THE COPYRIGHT OF BURROWS GRAHAM LIMITED.

SAFETY, HEALTH AND ENVIRONMENTAL INFORMATION

IN ADDITION TO THE HAZARDS/RISKS NORMALLY ASSOCIATED WITH THE TYPES OF WORK DETAILED ON THIS DRAWING, NOTE THE FOLLOWING:

CONSTRUCTION

MAINTENANCE

DEMOLITION

IT IS ASSUMED THAT ALL WORKS WILL BE CARRIED OUT BY A COMPETENT CONTRACTOR WORKING, WHERE APPROPRIATE, TO AN APPROVED METHOD STATEMENT

- GENERAL NOTES:
1. This drawing shall be read in conjunction with all the relevant architects, engineers' and service engineers drawings & specifications.

2. All units in millimeters U.O.N. on the drawing.

3. Do Not Scale off the drawing.

LEGEND

Surface Water Drainage

Highway Drainage

Plot Boundary

Site Boundary

P03	06.05.25	MM	Updated to suit planning requirement	JW
P02	30.04.25	JB	Southern plot drainage amended to suit latest Architect layout	JW
P01	05.02.25	JB	Issued for information	JW
REV	DATE	BY	DESCRIPTION	CHKD

Burrows Graham

North Office:
5 Ambassador Place, Stockport Road,
Altrincham WA15 8DN
Tel: +44 (0)161 804 8046
South Office:
Buckland House, Dover Mews,
High Street, Bathurst HPA 2BL
Tel: +44 (0)1422 506 402

CLIENT

BLOC GROUP

PROJECT

BLOC NAVIGATION QUARTER
SOUTHAMPTON

DRAWING TITLE

INDICATIVE DRAINAGE LAYOUT

BGL PROJECT NUMBER	DRAWING STATUS	OFFICE	NORTH
30228	PRELIMINARY		
SCALE @ A0	DATE	DRAWN BY	CHECKED BY
1:1000	05.02.2025	JB	JW

DRAWING No	REV
30228-BGL-XX-XX-SK-C-00012	P03