




North Elevation

New brick work to match existing.
Roof EDPM black rubber.
Windows to match existing.

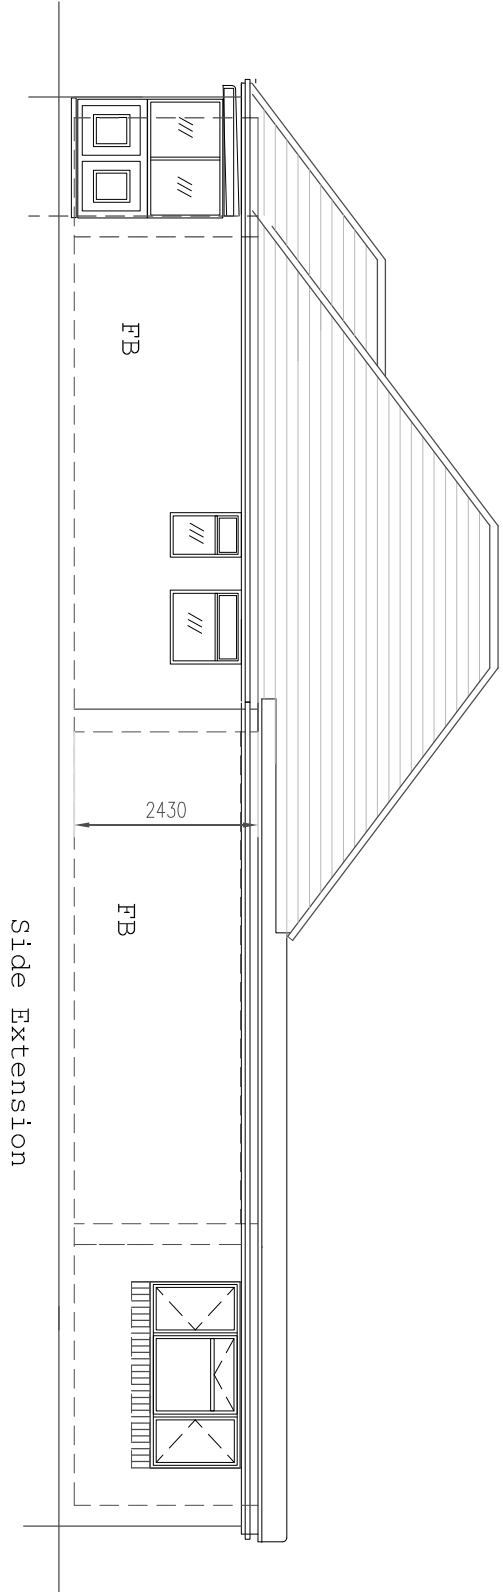


West Elevation

Extension to
kitchen and Majlis

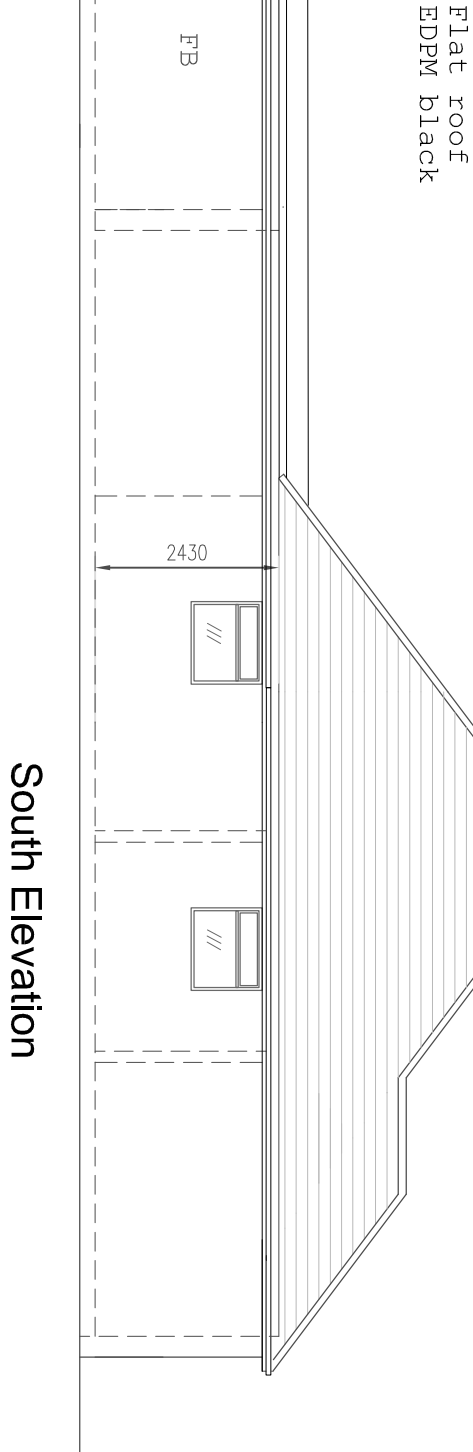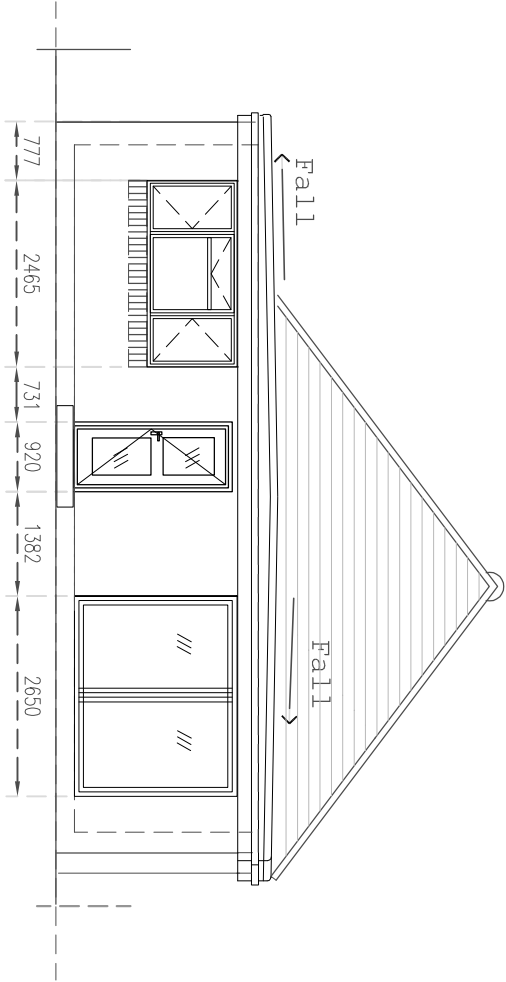

South Elevation

Existing Elevation after construction
Work in Progress. May 2025.

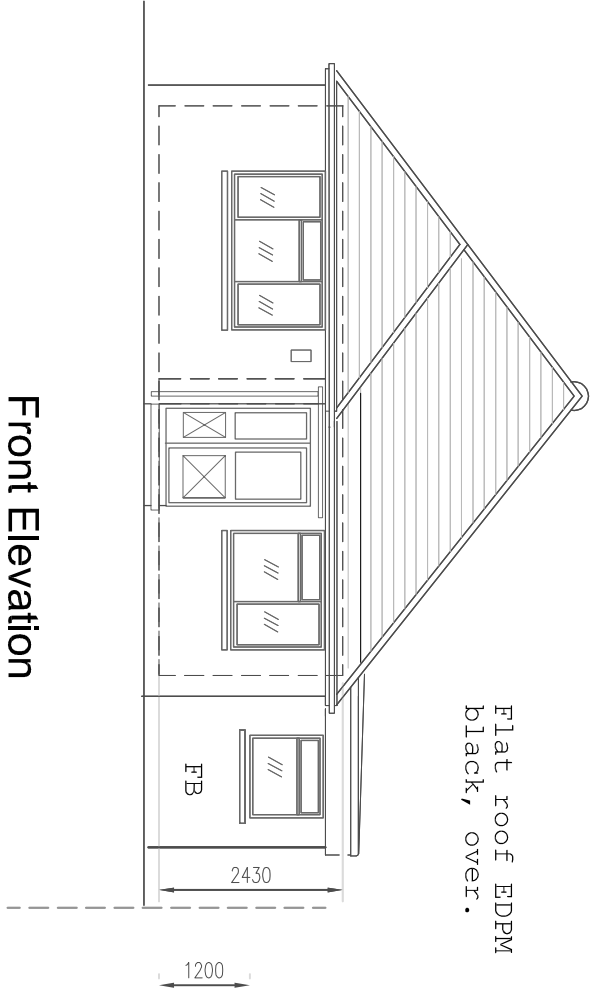

Front Elevation



Rev: Proposal 05/05/25	Project:	Drawing:		Issued for:	
	Single Storey Side Extension 25 Clifton Gardens, West End, Southampton SO18 3DA	25-55 Scale:	Rev: 000	A3 Paper Size Drawn By: M O	Mr A. Nazari 25 Clifton Gardens SO18 3DA Southampton