



North Elevation

New brick work to match existing.
Roof EDPM black rubber.
Windows to match existing.

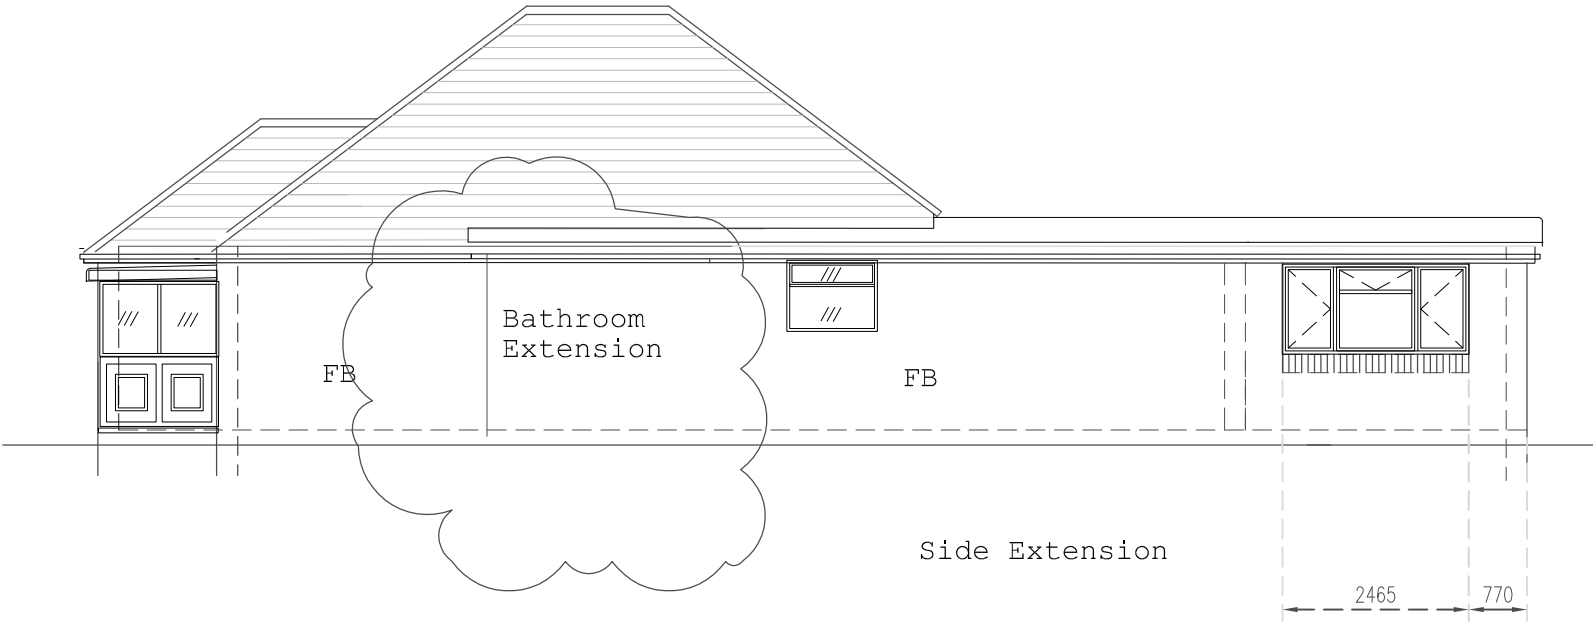


West Elevation

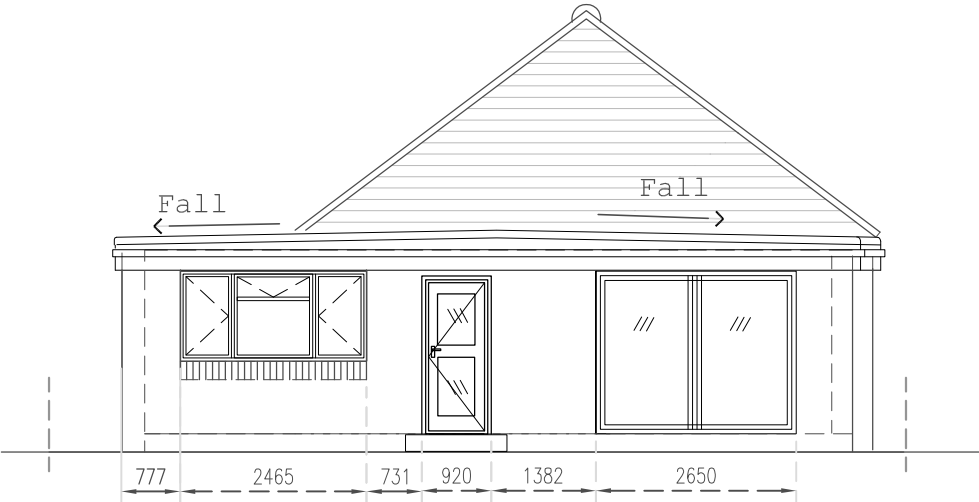

Extension to
kitchen and Majlis

Flat roof
EDPM black

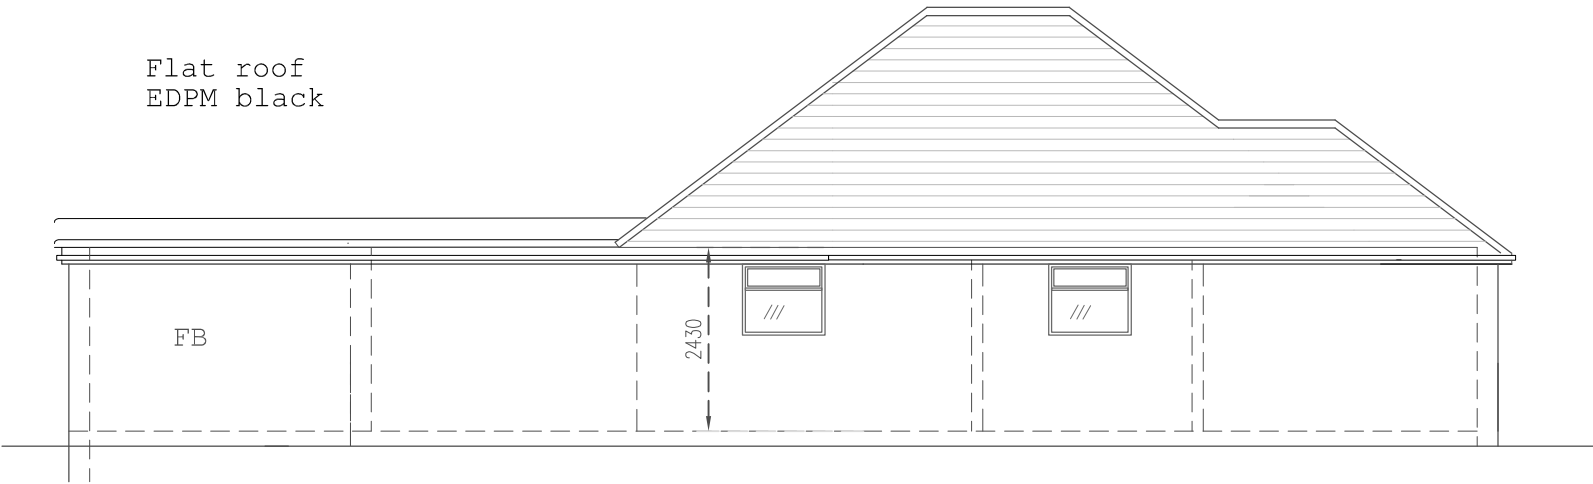

Extension to
kitchen and Majlis

South Elevation

Flat roof EDPM
black, over.



Existing Elevation after construction
Work in Progress. May 2025.
Additional Bathroom Extension.

Front Elevation



Rev: Proposal 09.06.25	Project: Single Storey Side Extension 25 Clifton Gardens, West End, Southampton SO18 3DA	Drawing: Proposed Elevations	Pwg No: 25-56	Rev: 000	A3 Paper Size	Issued for: Mr A. Nazari 25 Clifton Gardens SO18 3DA Southampton
			Scale: 1/100	Drawn By: M O		