




Building A

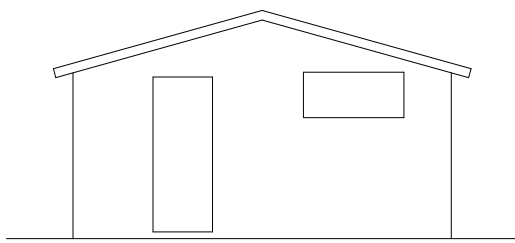


Existing North Elevation (Scale 1:100)

 

Existing East Elevation (Scale 1:100)

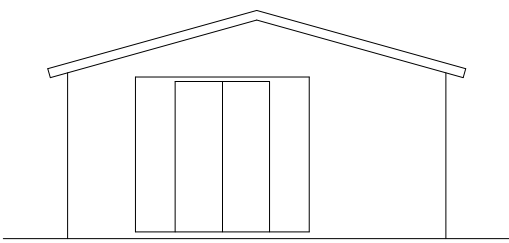


Existing South Elevation (Scale 1:100)

 


Existing West Elevation (Scale 1:100)


Building B

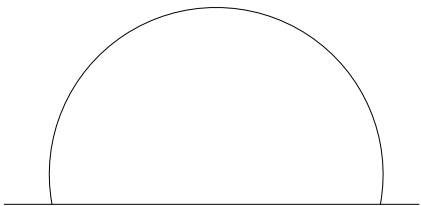


Existing North Elevation (Scale 1:100)

 

Existing East Elevation (Scale 1:100)

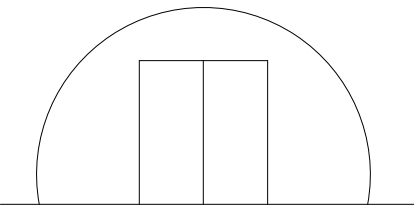


Existing South Elevation (Scale 1:100)

 


Existing West Elevation (Scale 1:100)


Building C

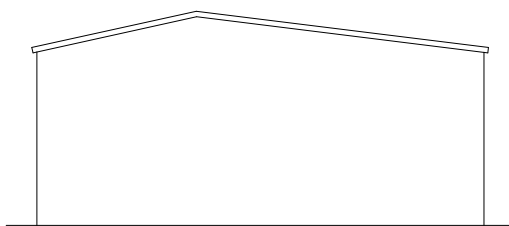


Existing North Elevation (Scale 1:100)

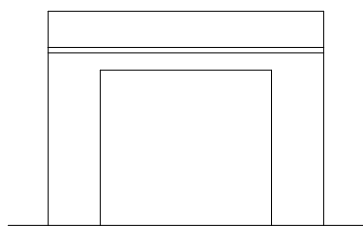

Existing East Elevation (Scale 1:100)

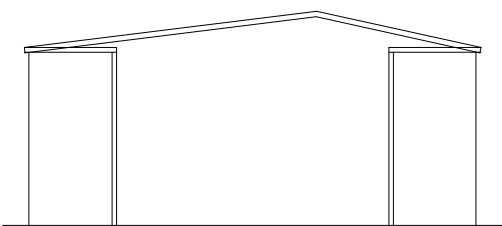



Existing South Elevation (Scale 1:100)

 

Existing West Elevation (Scale 1:100)



Existing Site Plan (Scale 1:500)

  

EXISTING



kalotec
Residential Development Solutions

CLIENT Mr P Norris		
SITE 129 Church Road, Bishopstoke		
TITLE Planning - Existing Plans		
SCALE Varies (A1)	DRAWING NO. KALO-0315-101	REVISION
DATE Jan 25		
DRAWN PDB	CHECKED PDB	
Kalotec Limited, Camo Hall, Fareham, Hampshire, PO16 8AB Telephone: 01329 227 424 Email: info@kalotec.co.uk Website: www.kalotec.co.uk		
COPYRIGHT © KALOTEC LIMITED		