


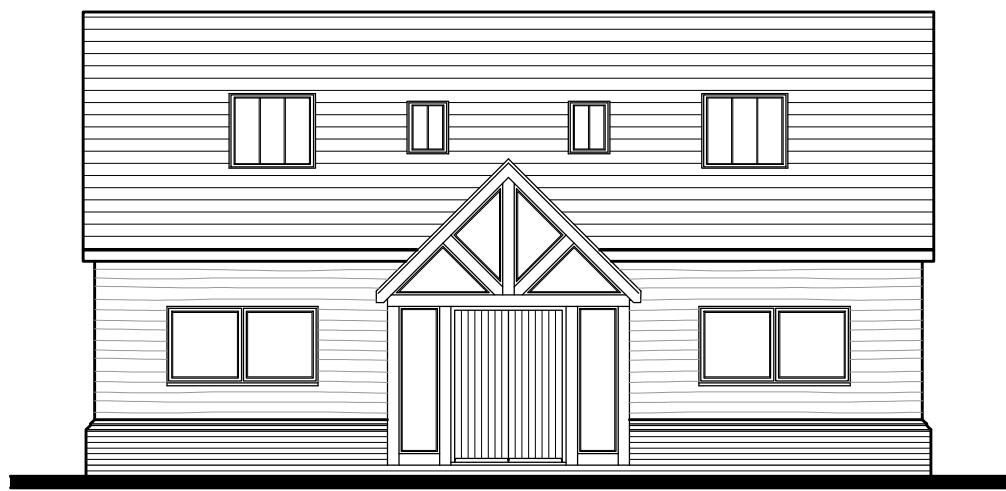

Proposed East Elevation (Scale 1:100)




Proposed South Elevation (Scale 1:100)




Proposed North Elevation (Scale 1:100)



Proposed West Elevation (Scale 1:100)

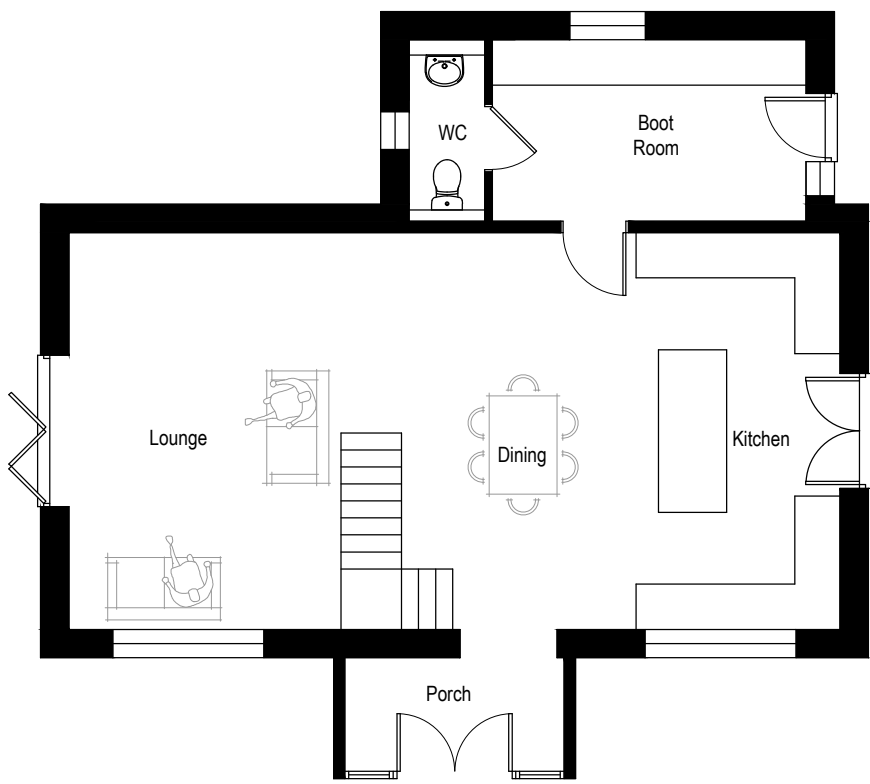

Proposed Ground Floor Plan (Scale 1:100)

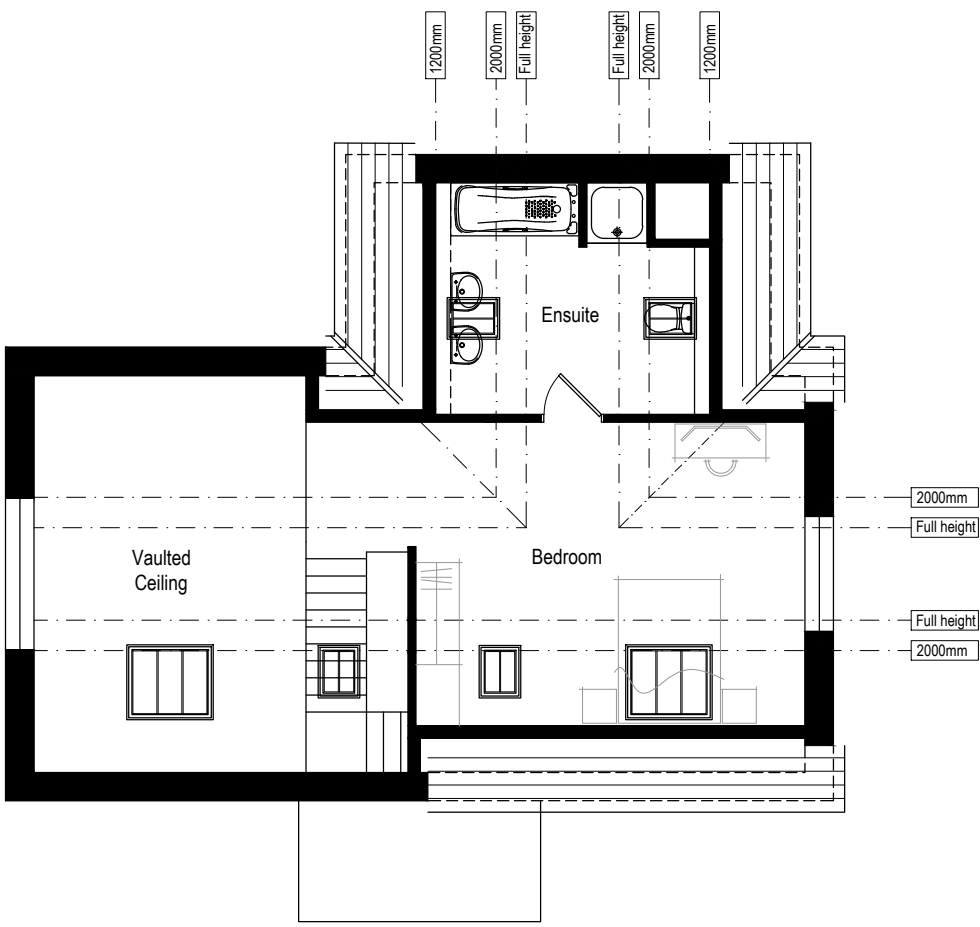

Proposed First Floor Plan (Scale 1:100)




Proposed Front View (Scale 1:200)

PROPOSED




Proposed Site Layout (Scale 1:500)

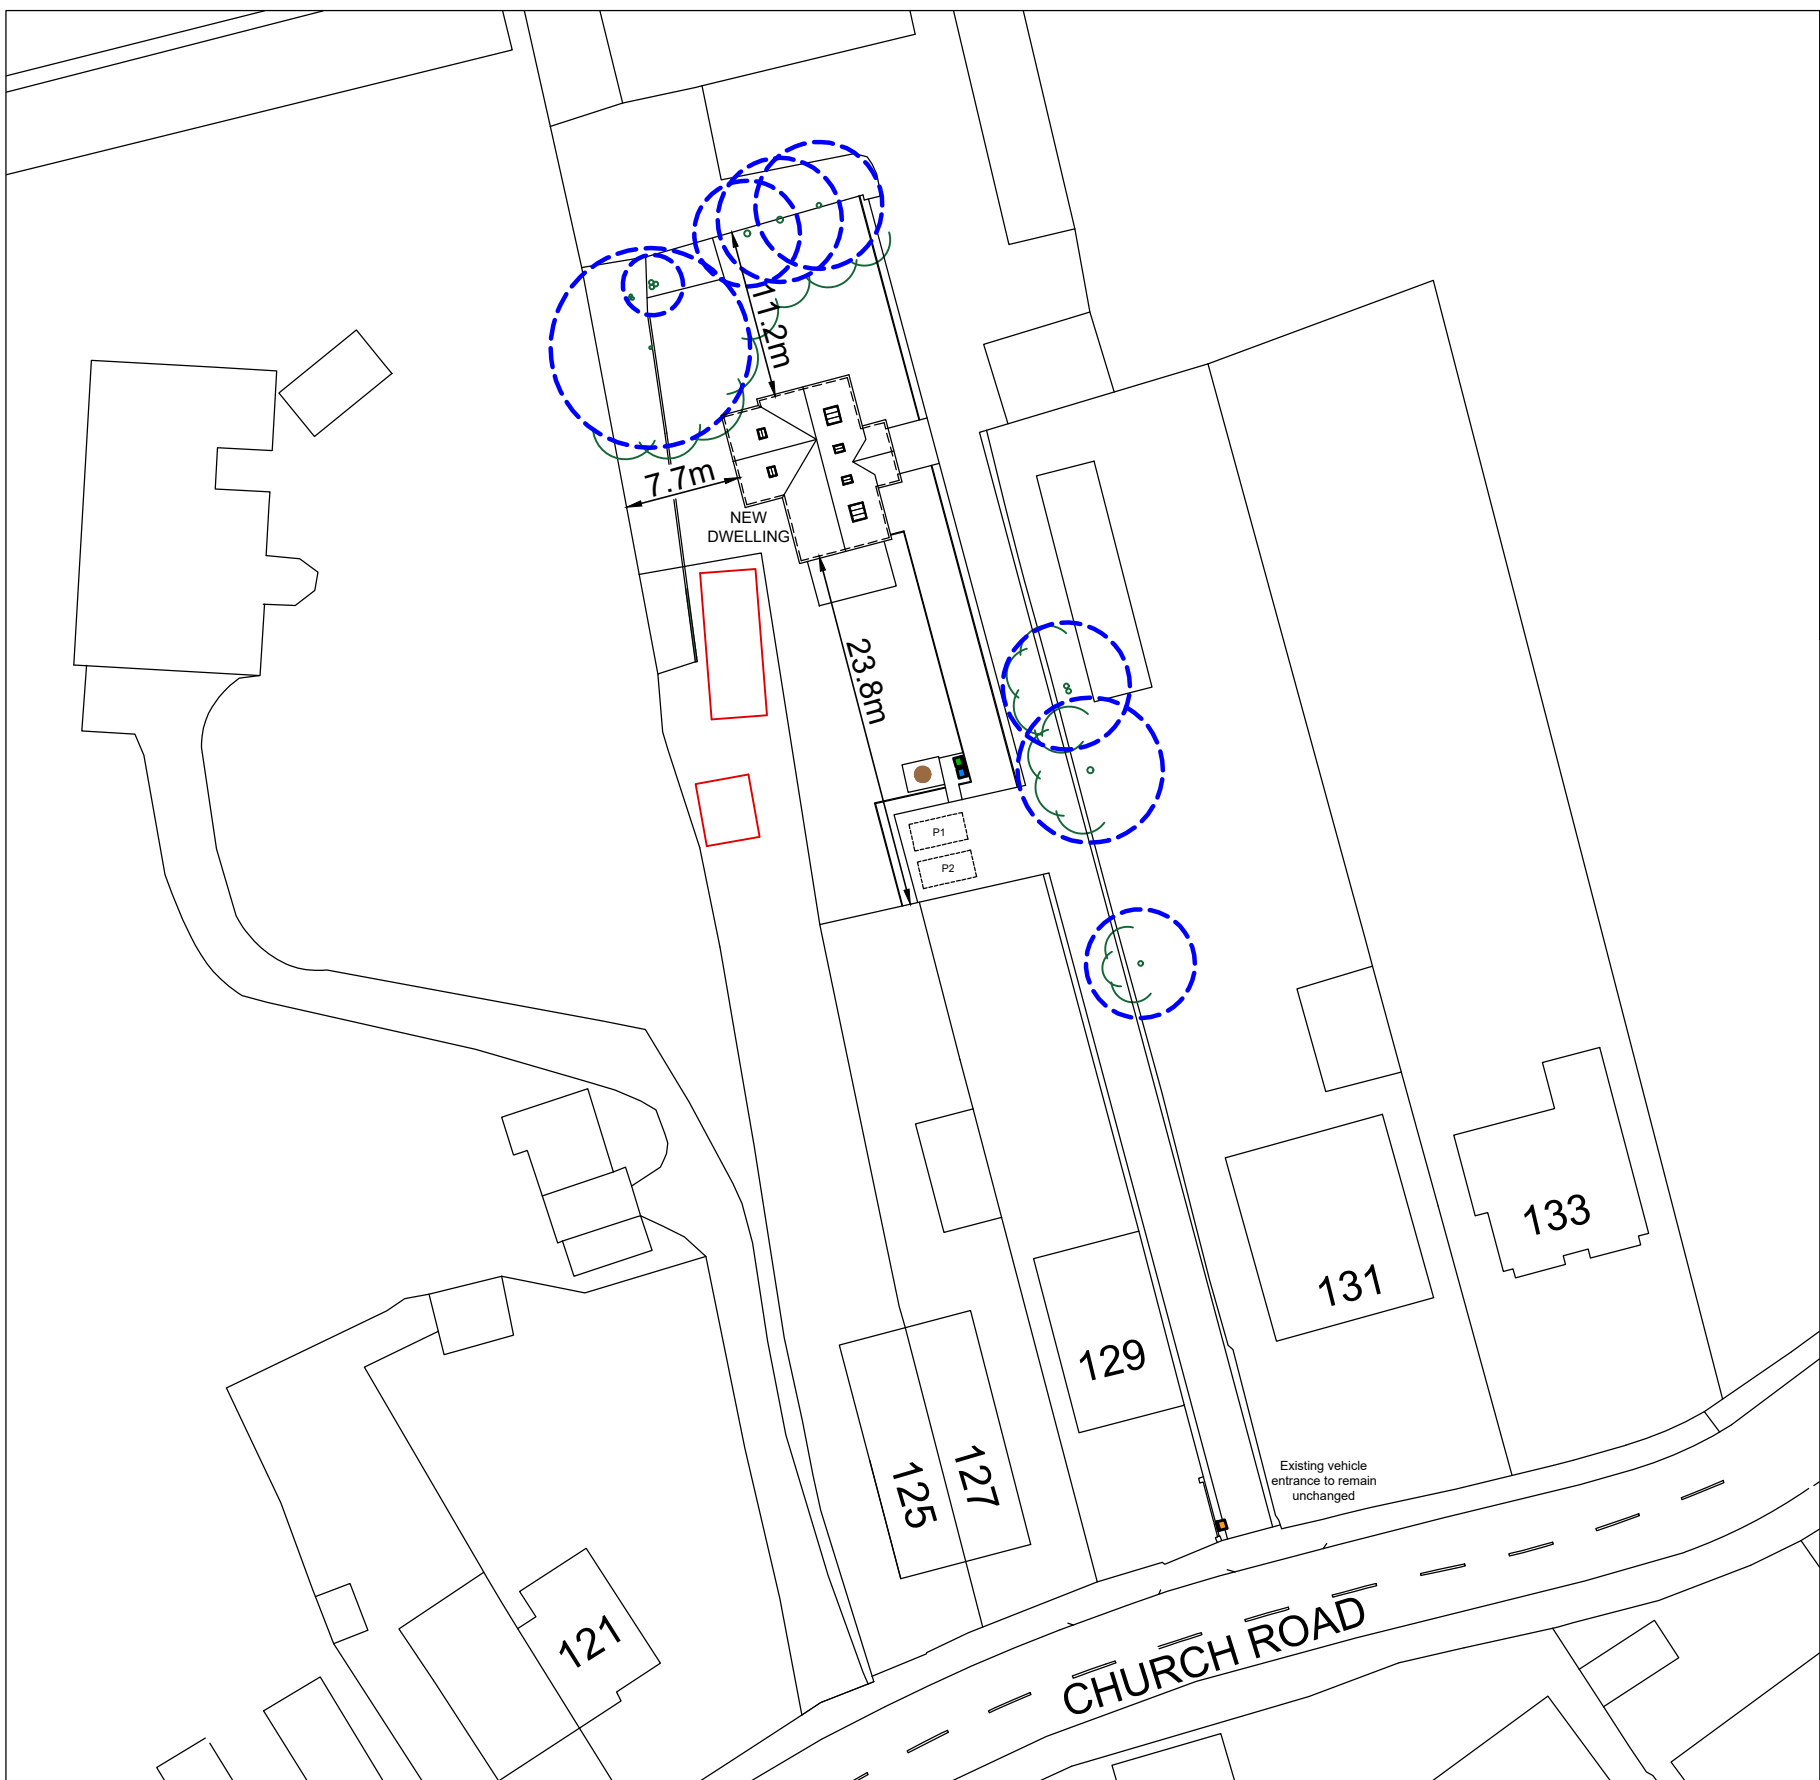


Technical Plan (Scale 1:500)

KEY	
	Existing Tree
	New Native Tree
	New Native Hedge
	Grass / Planting
	New Buildings
	Driveway
	Paths / Patios


Proposed Cycle Store

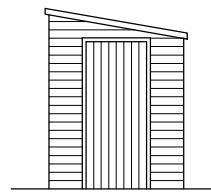


Front Elevation (Scale 1:100)

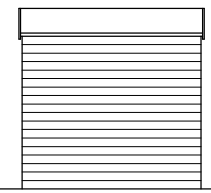


Side Elevation (Scale 1:100)

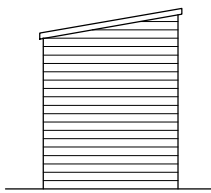


Rear Elevation (Scale 1:100)

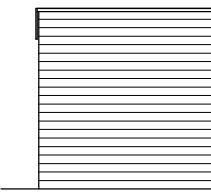

Side Elevation (Scale 1:100)

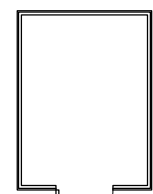

Floor Plan (Scale 1:100)


 


Roof Plan (Scale 1:100)

KEY	
	Existing Building
	Existing Tree
	Root Protection Zone
	Car Parking Space
	Cycle Storage
	Refuse Storage Area
	Refuse Collection Area

PROPOSED FLOOR AREAS		
FLOOR	INTERNAL FLOOR (m ²)	INTERNAL FLOOR (ft ²)
GRD. FLOOR	72.56 m ²	781 sqft
1ST. FLOOR	*31.05 m ²	*334 sqft
TOTAL	103.61 m ²	1115 sqft

* FLOOR AREA ABOVE 1.5m high

  

Revisions:
A - Amended in accordance with clients comments - 17.02.2025
B - Amended in accordance with clients comments - 03.03.2025
C - Amended in accordance with Clients comments - 03.03.2025
D - Amended in accordance with Clients comments - 17.03.2025
E - Amended in accordance with Clients comments - 07.04.2025
F - Amended in accordance with Clients comments - 08.04.2025

CLIENT Mr P Norris		
SITE 129 Church Road, Bishopstoke		
TITLE Planning - Proposed Plans		
SCALE Varies (A1)	DRAWING NO. KALO-0315-102	REVISION F
DATE Jan 25		
DRAWN PDB	CHECKED PDB	
Kalotec Limited, Camo Hall, Fareham, Hampshire, PO16 8AB Telephone: 01329 227 424 Email: info@kalotec.co.uk Website: www.kalotec.co.uk		
COPYRIGHT © KALOTEC LIMITED		