



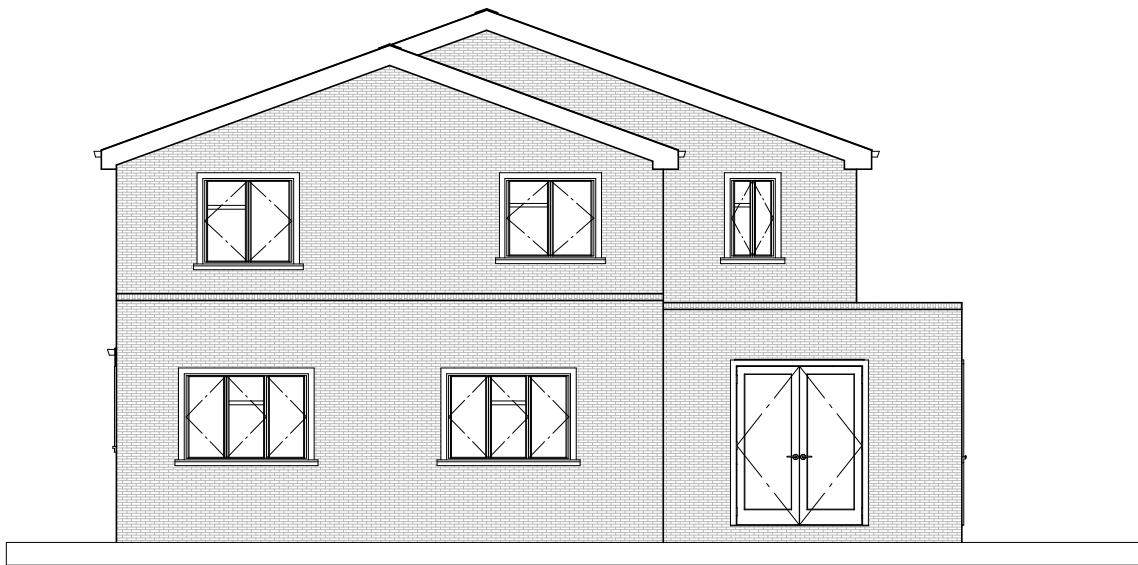


PROPOSED REAR ELEVATION

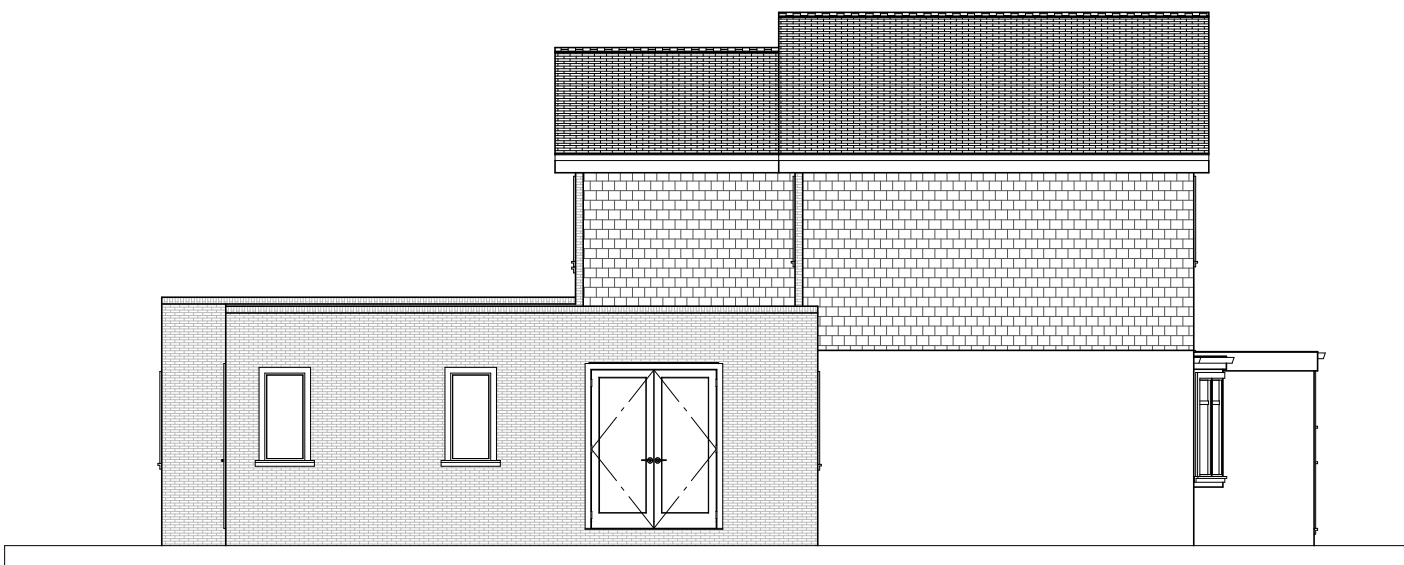

PROPOSED SIDE ELEVATION




PROPOSED FRONT ELEVATION

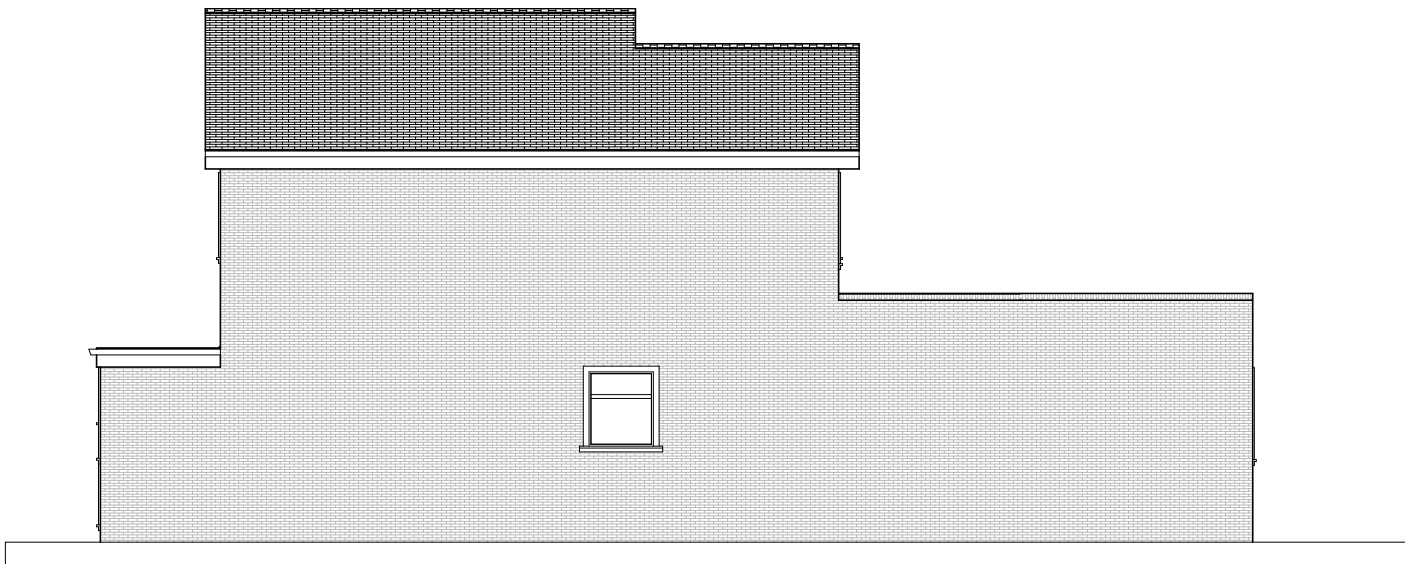

PROPOSED SIDE ELEVATION

NOTES:
1) ALL DRAWINGS SUPPLIED BY DWG PLANS ARE TO BE USED FOR PLANNING PERMISSION PURPOSES ONLY AND NOT TO BE USED FOR BUILDING REGULATION PURPOSES.
2) THE CONTRACTOR, SUB-CONTRACTOR OR SUPPLIER IS TO CHECK ALL RELEVANT DIMENSIONS, LEVELS, EXISTING STRUCTURE AND MATERIALS PRIOR TO COMMENCING THE WORKS.
© THIS DRAWING IS COPYRIGHT AND MAY NOT BE COPIED, TRACED, ALTERED OR REPRODUCED WITHOUT WRITTEN PERMISSION FROM DWG PLANS.

ADDITIONAL HEIGHT ADDED = 2.45m (permitted additional height 3.5m under class AA)

 

DWG PLANS			35 Cranmer Drive, Nursling, Southampton, SO16 0TD		
DRAWN			Mobile: 07851229345, Email: info@dwgplans.co.uk		
NAME			TITLE		
PRB			Proposed elevations		
DATE			14 Torwood Gardens Bishopstoke		
05/06/2025			SIZE	DWG NO	REV
UNLESS OTHERWISE SPECIFIED DIMENSIONS ARE IN MILLIMETERS			A3	DWG PLANS 03797	B
			CLIENT: Mr & Mrs Stevenson		
			SCALE: 1:100 @ A3		SHEET 1 of 1