



REVISIONS					
REV.	DESCRIPTION	DRAWN	CHKD.	DATE	
A	****	JR	**	**/****	

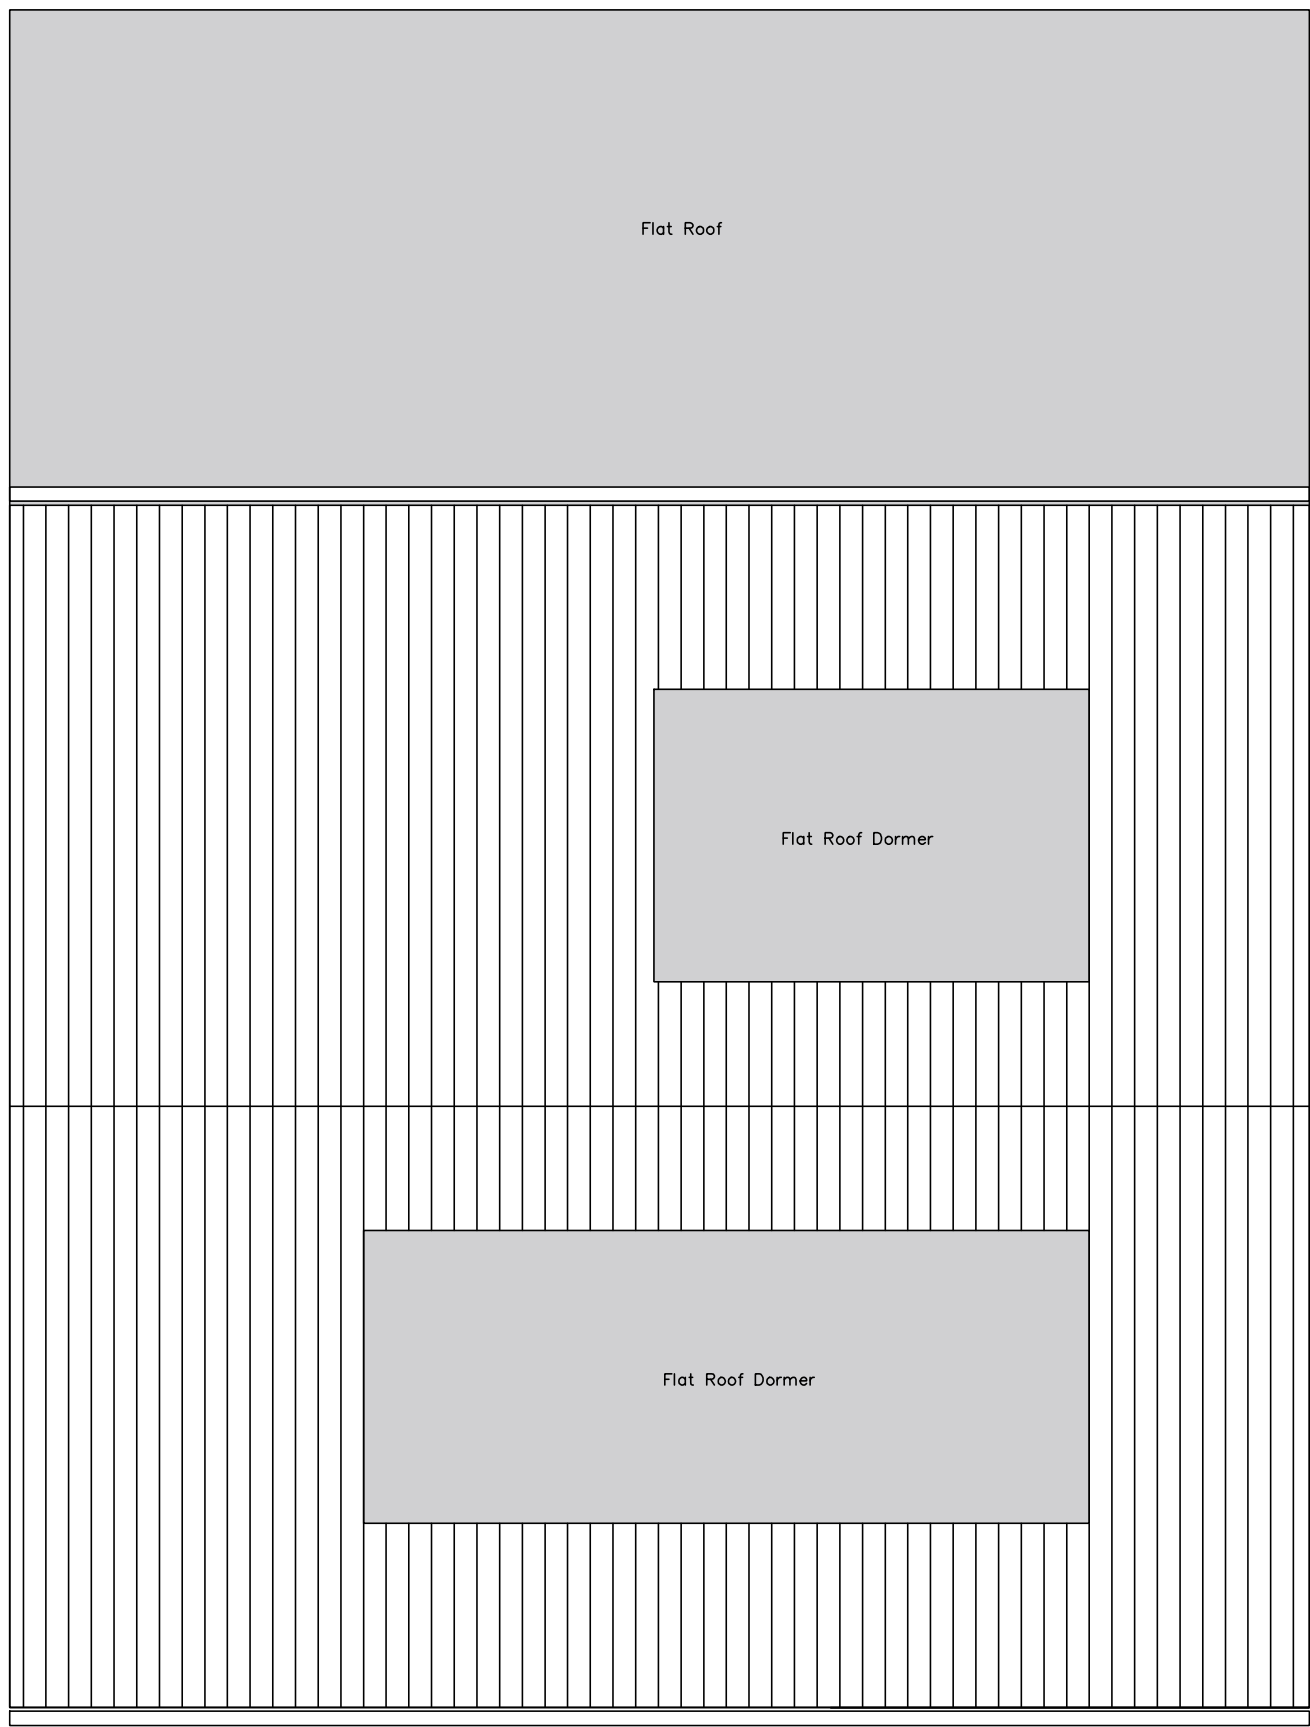

Existing Roof Plan

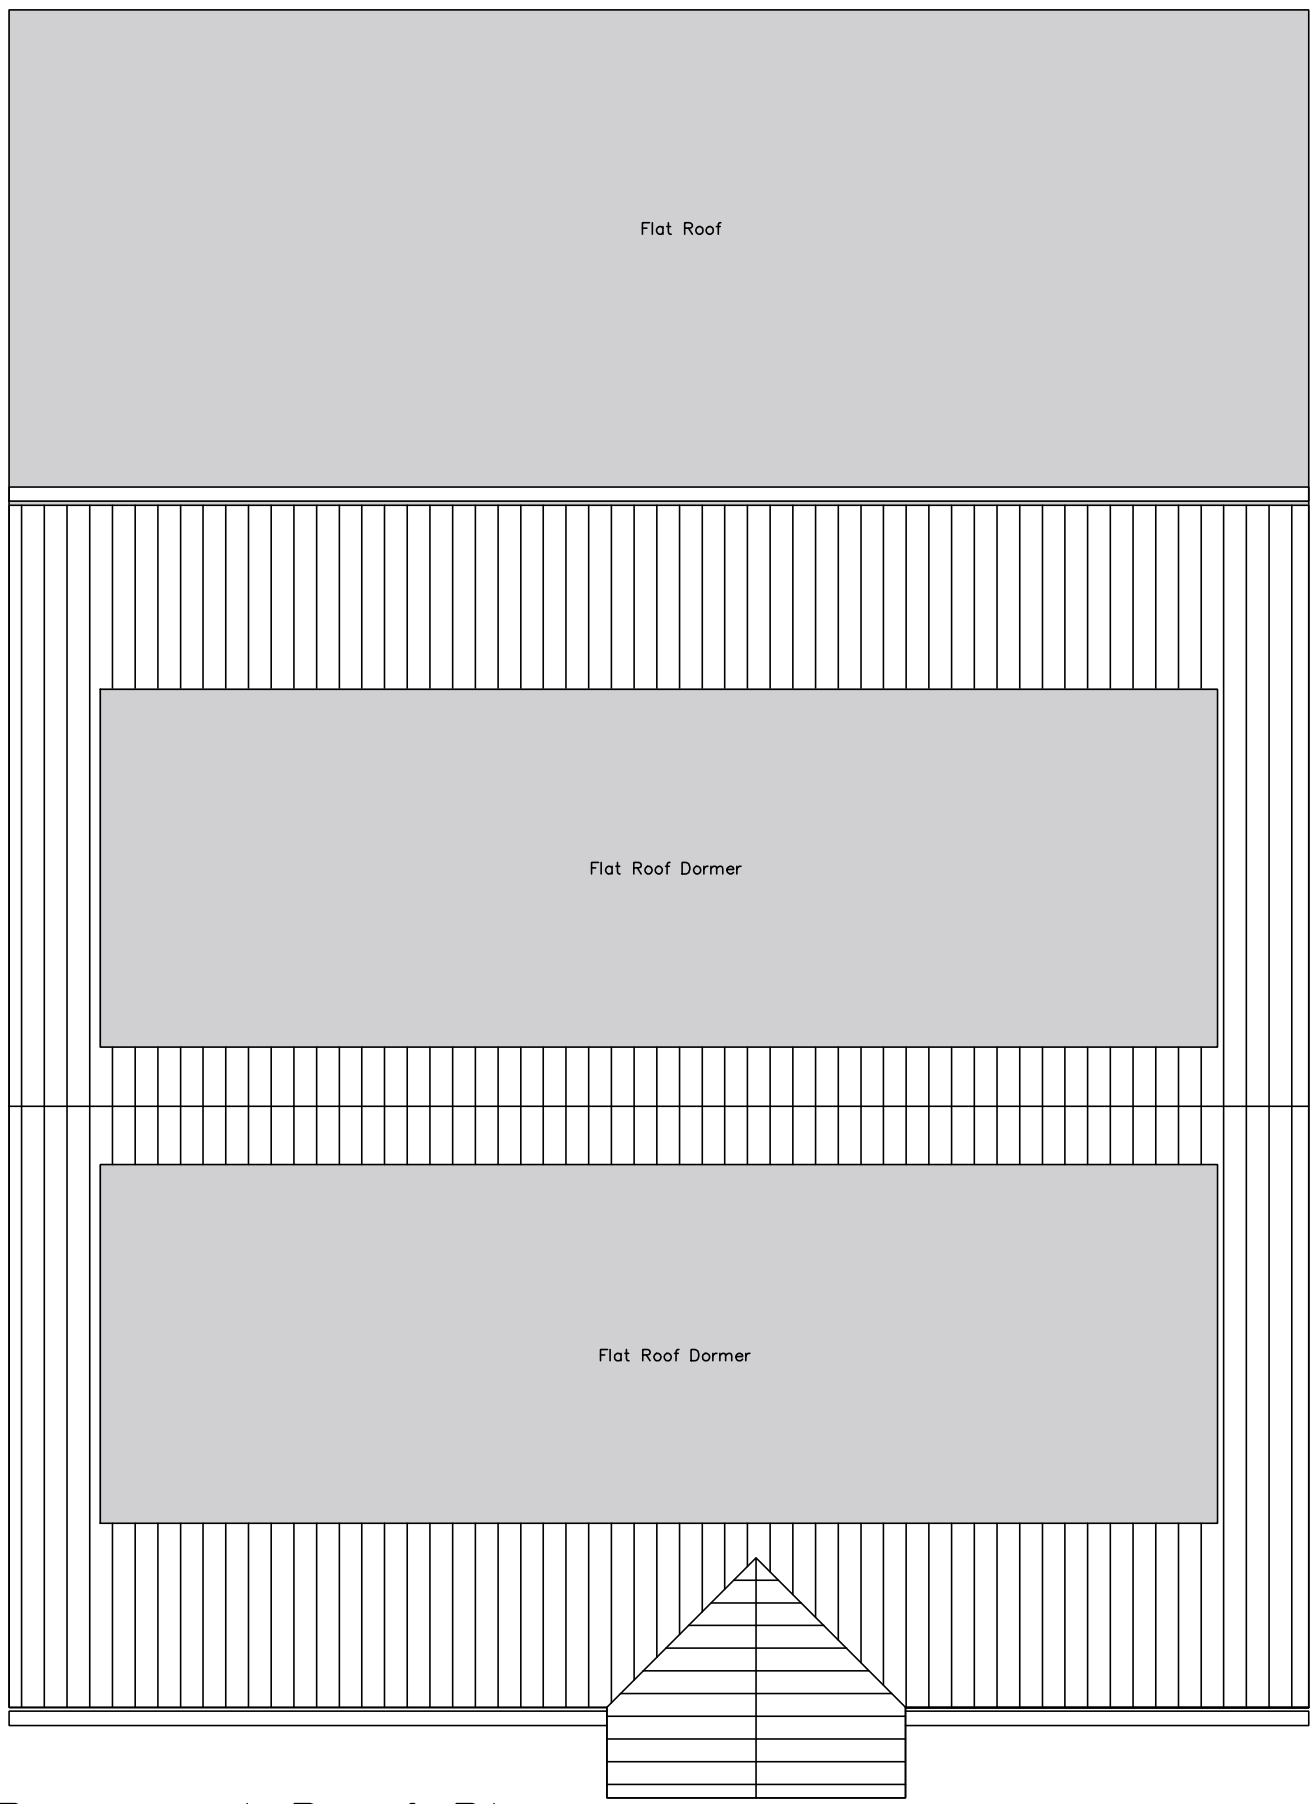

Proposed Roof Plan



Scale 1:50 at A1

Project type PLANNING		Drawing classification RESIDENTIAL		Work stage	
DRAWING TITLE					
J.Atkinson					
Portelet Place, Hedge End					
Existing & Proposed Roof Plan					
SCALE 1:50	SHEET SIZE A1	SHEET No of	DRAWN JR	CHKD JR	DATE 2022
CAD FILE					

PLANNING

JRD22-006-105