


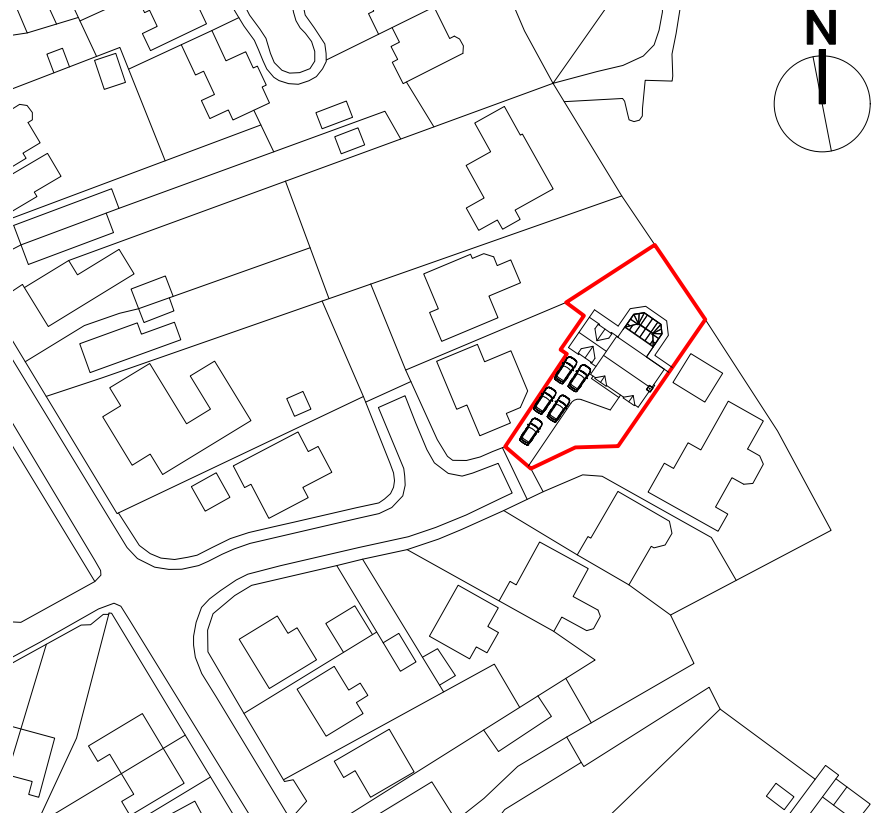

**LOCATION PLAN 1:1250**  
Licence No: 100047474

Scale 1:1250  
0 50000 100000



**BLOCK PLAN 1:500**  
Licence No: 100047474

Scale 1:500  
0 10000 20000 30000 40000 50000



EXISTING REAR ELEVATION 1:100

Scale 100  
0 2m 4m 6m 8m 10m




EXISTING FRONT ELEVATION 1:100

Scale 100  
0 2m 4m 6m 8m 10m




EXISTING SIDE ELEVATION 1:100

Scale 100  
0 2m 4m 6m 8m 10m

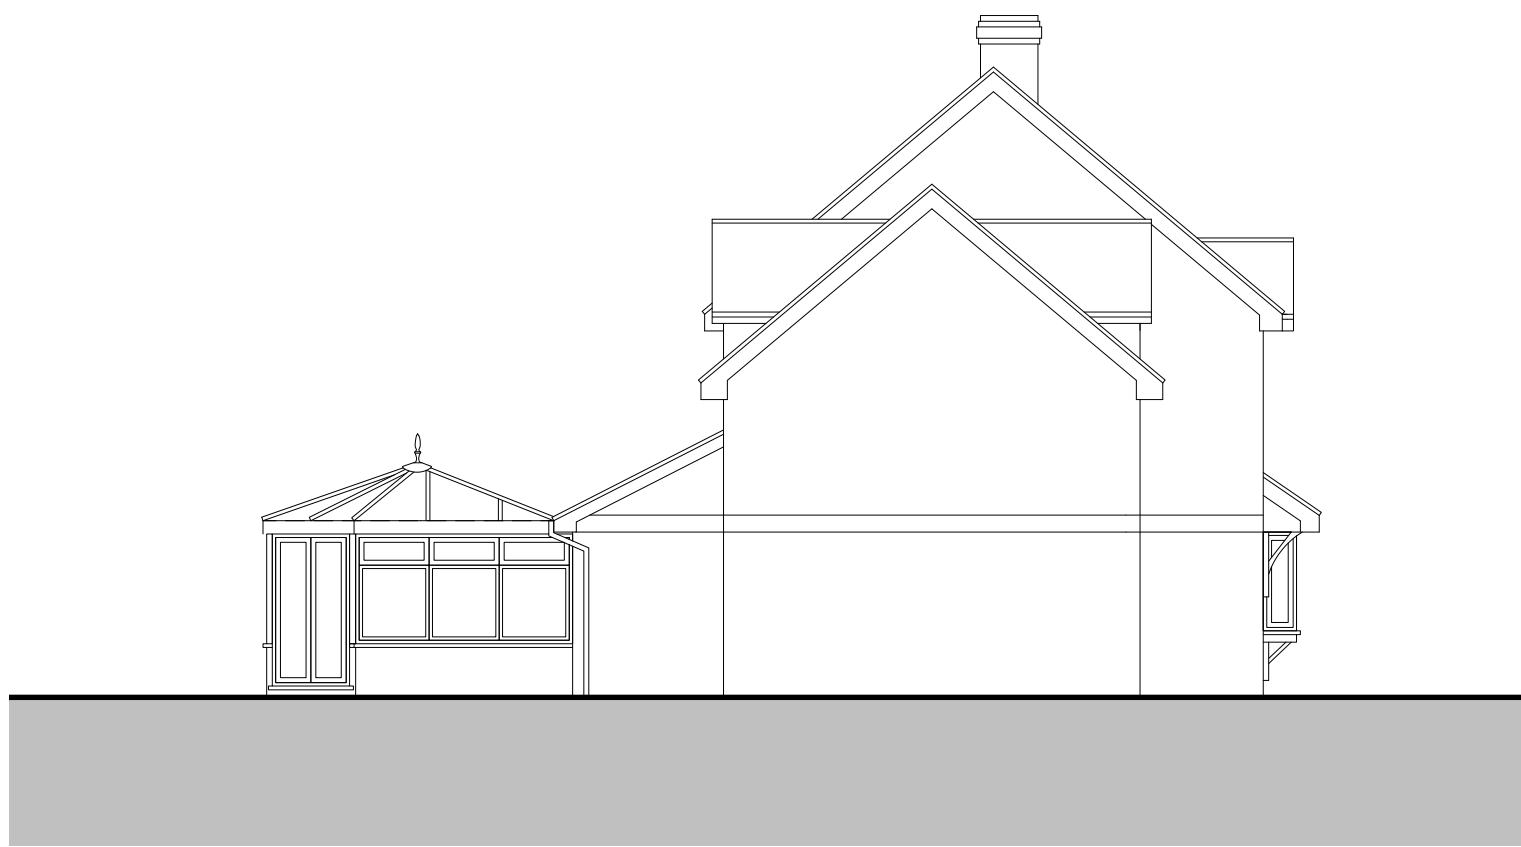


EXISTING SIDE ELEVATION 1:100

Scale 100  
0 2m 4m 6m 8m 10m

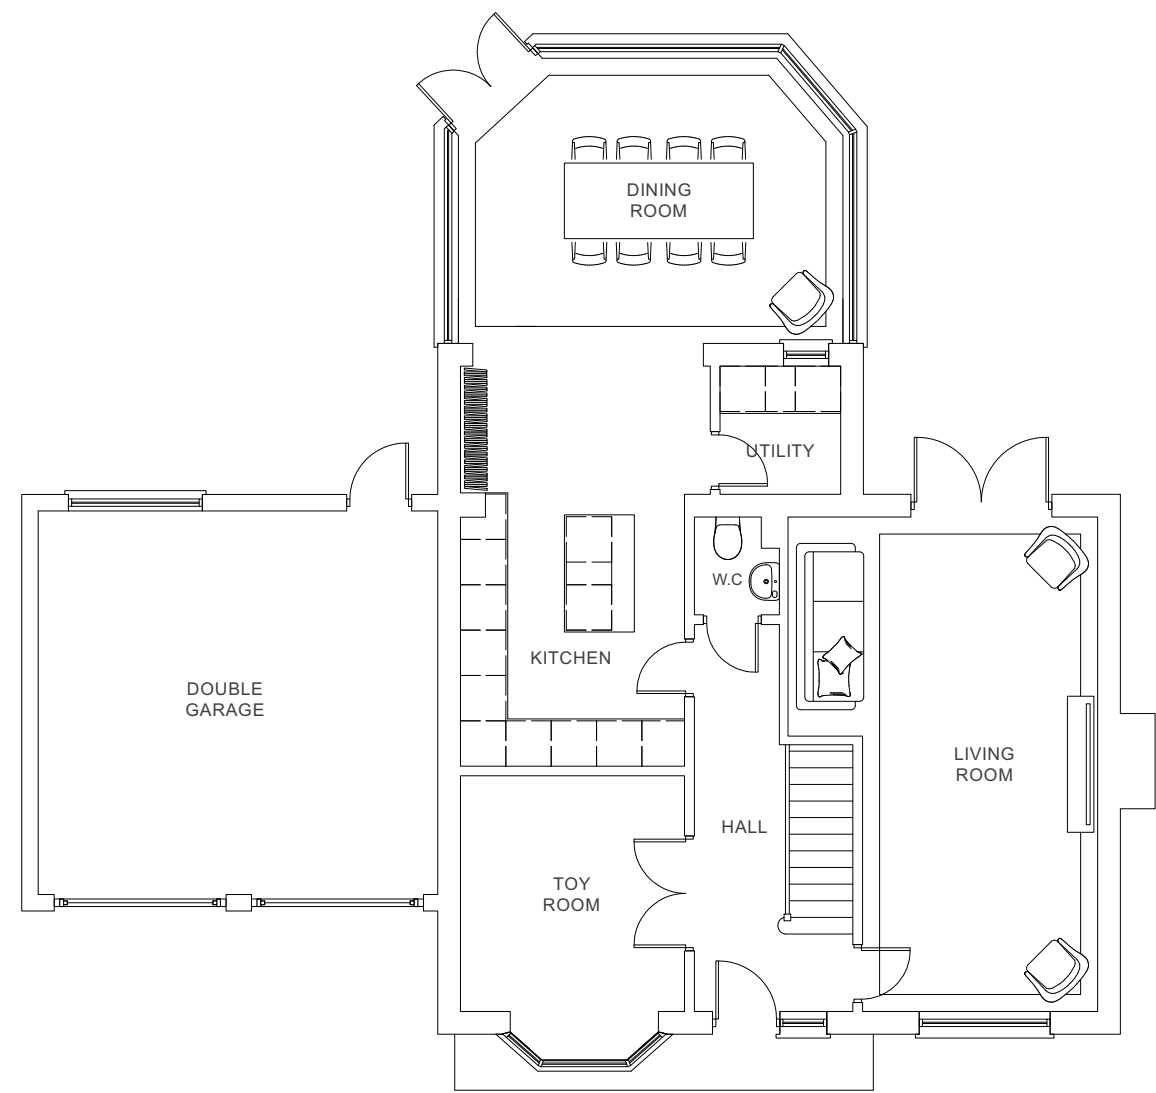

EXISTING GROUND FLOOR PLAN 1:100

Scale 100  
0 2m 4m 6m 8m 10m

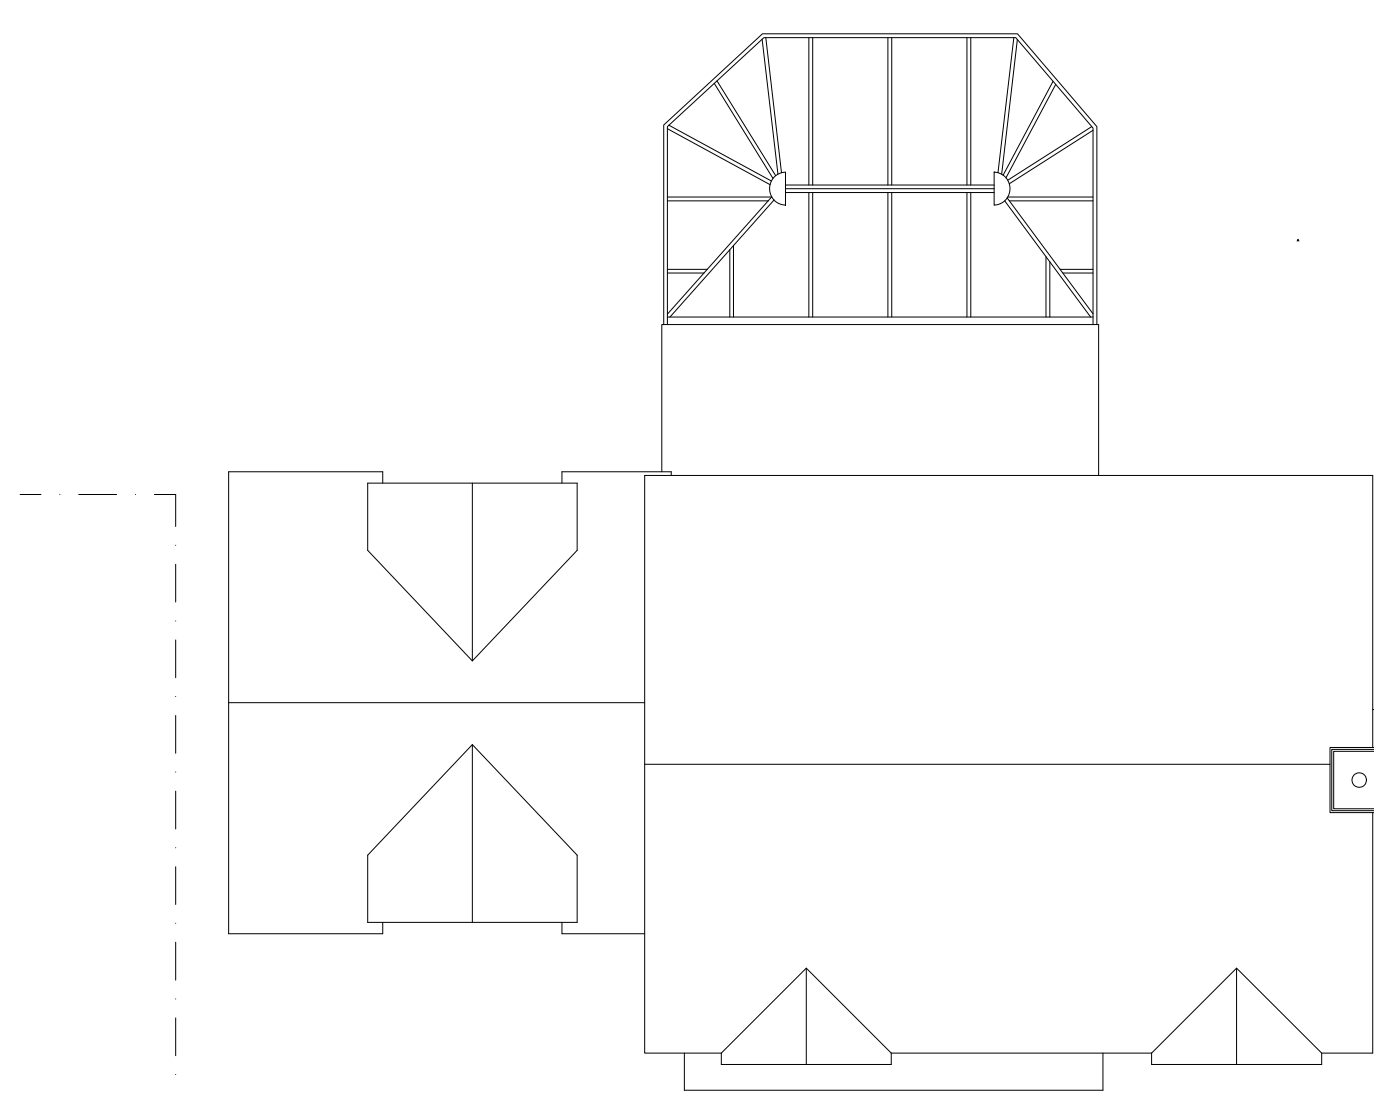

EXISTING ROOF PLAN 1:100

Scale 100  
0 2m 4m 6m 8m 10m

|                                    |  |  |  |
|------------------------------------|--|--|--|
| Rev                                |  |  |  |
| 1                                  |  |  |  |
| 2                                  |  |  |  |
| 3                                  |  |  |  |
| Job Title: 5 Abbots Way            |  |  |  |
| Existing Drawings:                 |  |  |  |
| Existing Floor Plans & Elevations  |  |  |  |
| Scale: As Shown @ A1               |  |  |  |
| Drg.No: WATD-001-P                 |  |  |  |
| Drawn by: LMW                      |  |  |  |
| Issued to: Client                  |  |  |  |
| Status: Planning                   |  |  |  |
| Date: 27.05.2025                   |  |  |  |
| <b>WATDESIGN</b><br>RIBA ARCHITECT |  |  |  |
| WAT DESIGN<br>RIBA ARCHITECT       |  |  |  |