


KEY

- Application Boundary
- To be demolished

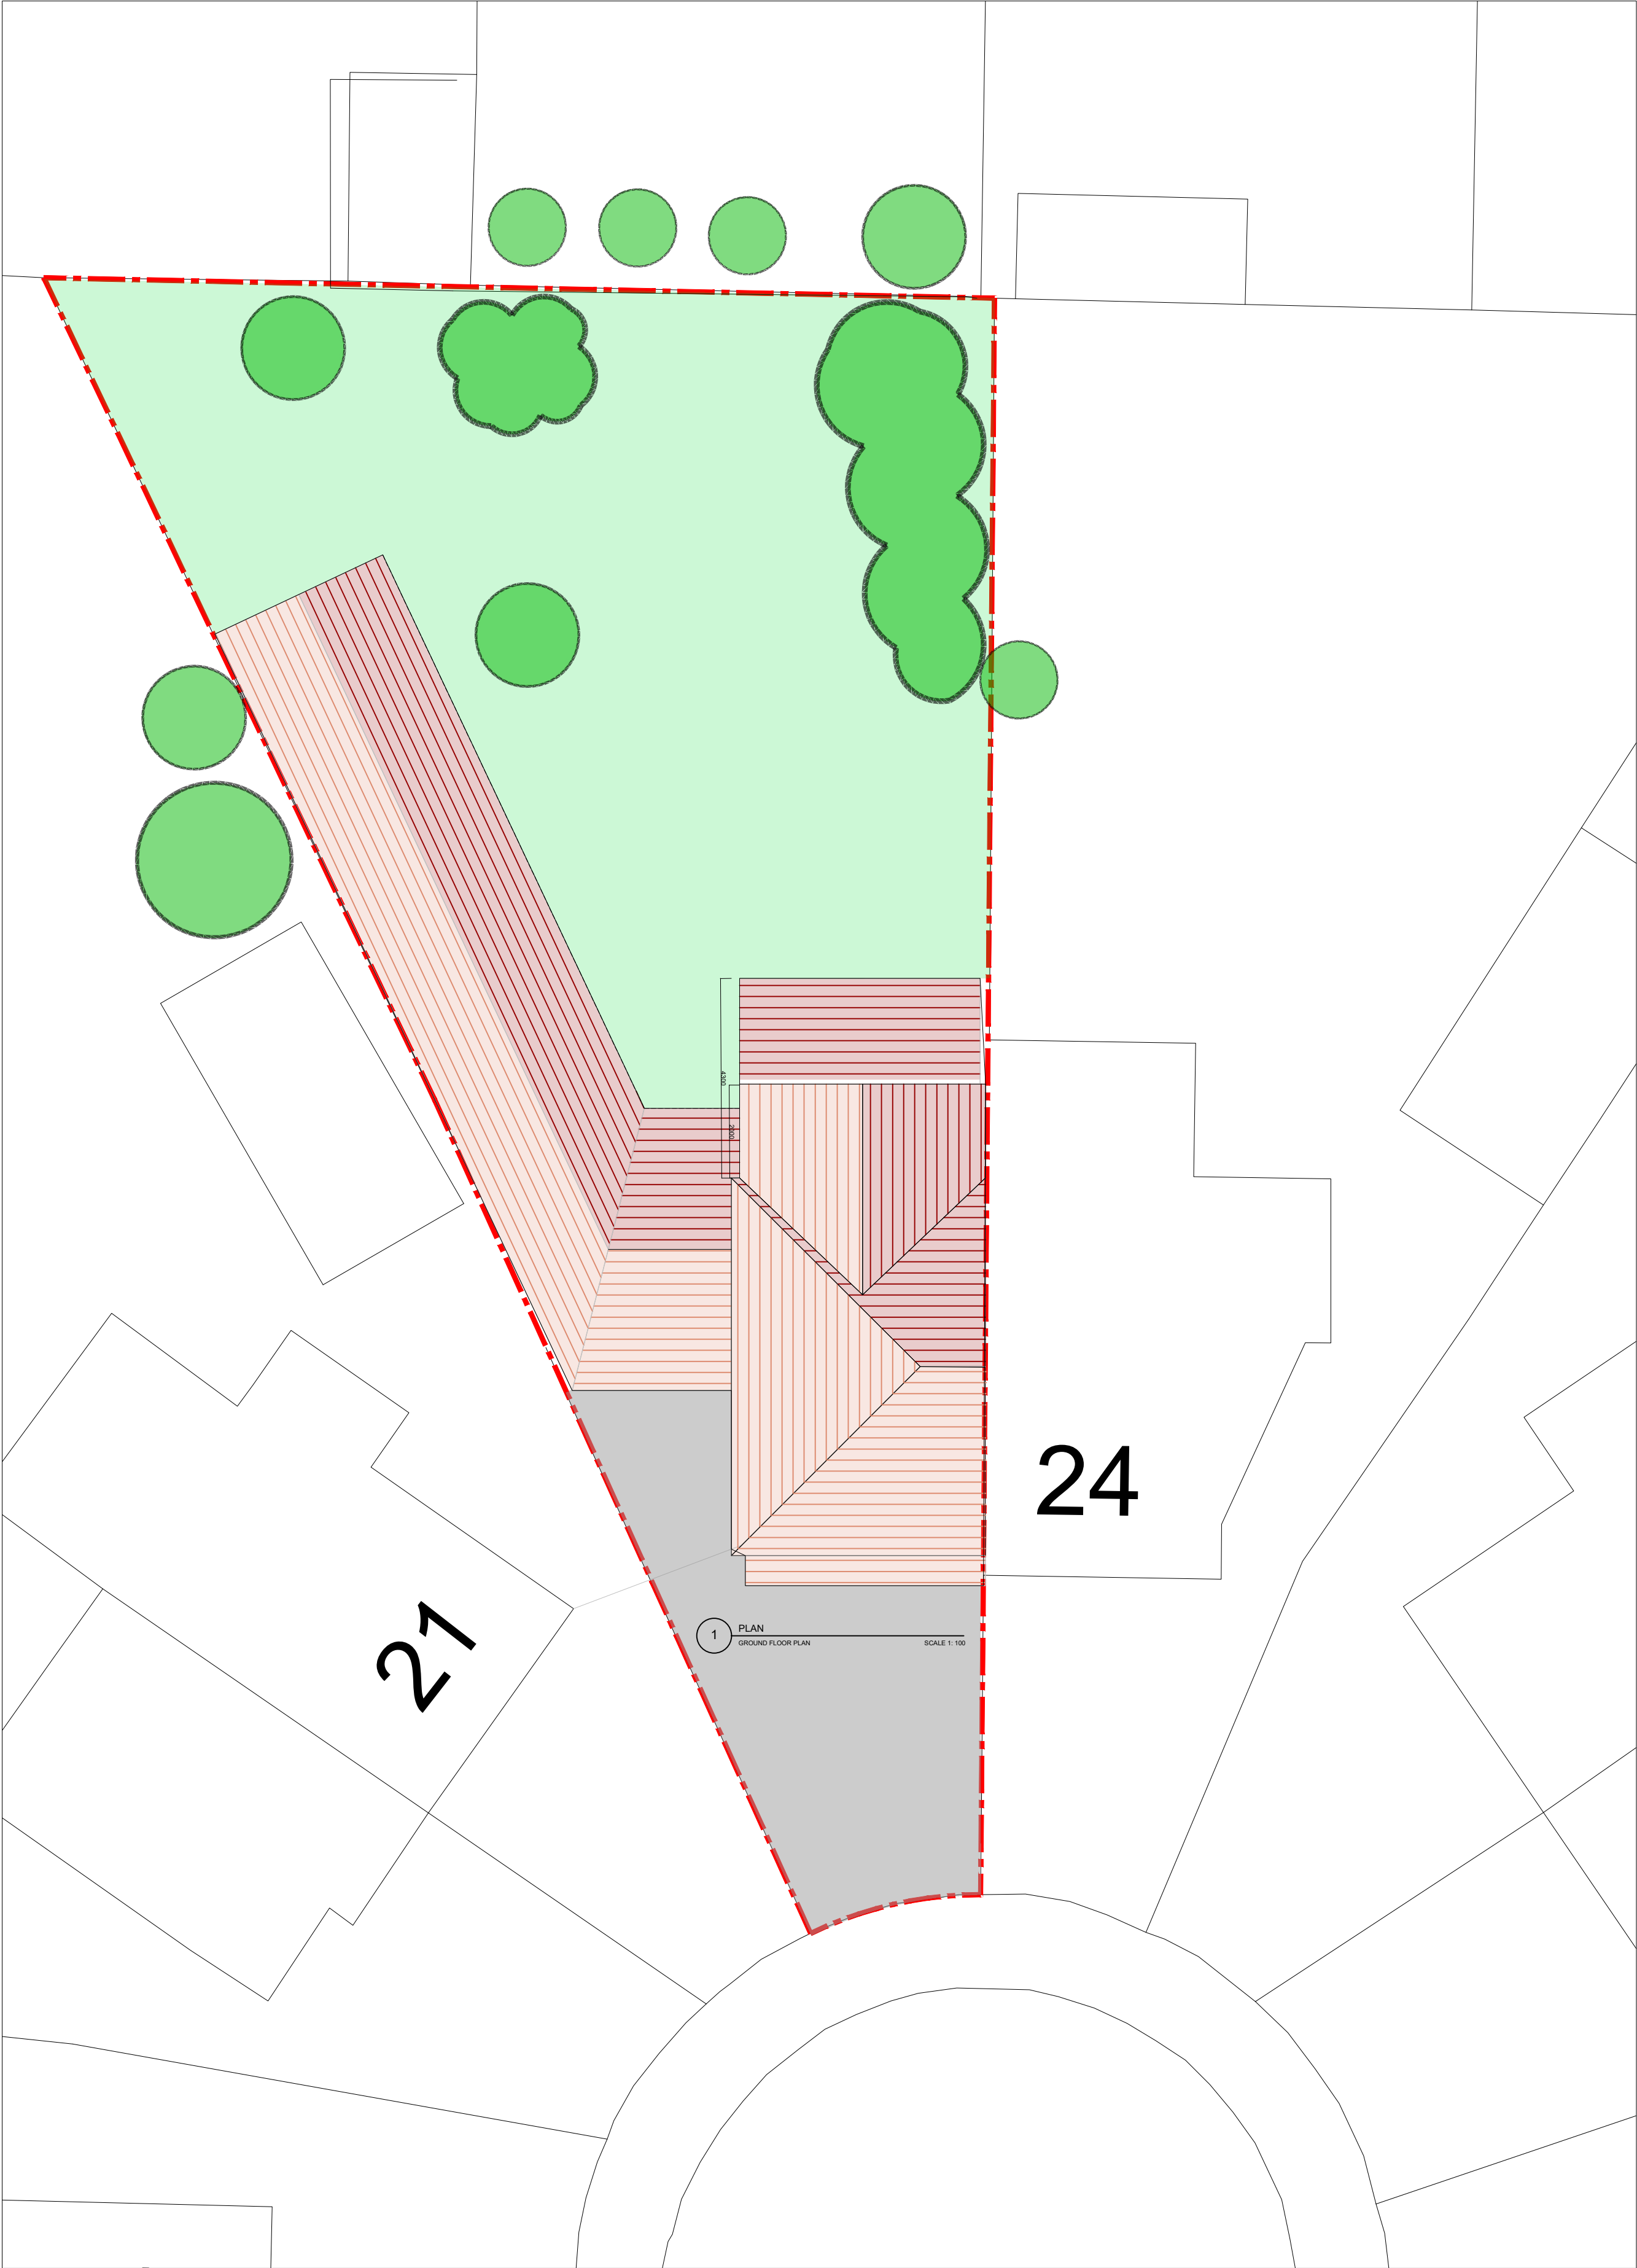

24

27

1 PLAN
GROUND FLOOR PLAN
SCALE 1:100

Rev C - Amendments made due to Southern Water comments.
Rev B - Additional dimensions added.
Rev A - outbuilding reduced and first floor bedroom/ensuite size reduced to 2m.

REV	DESCRIPTION	DATE
1	Hardwicke Way Hamble-Le-Rice	1:100
PROPOSED ROOF PLAN INDICATIVE PLAN		
Scale @ A2		
Drawn by	APRIL 2024	1:100
Checked by	KD	
Purpose of Issue	PRELIMINARY	

