


materials key:

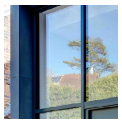

1 dark colour framed doors and windows



2 white render to match existing



3 metal coping




4 timber front door




5 photovoltaic cells

notes:

- 1. solar cells
- 2. cladding here made good or replaced with similar non-timber cladding board to match existing

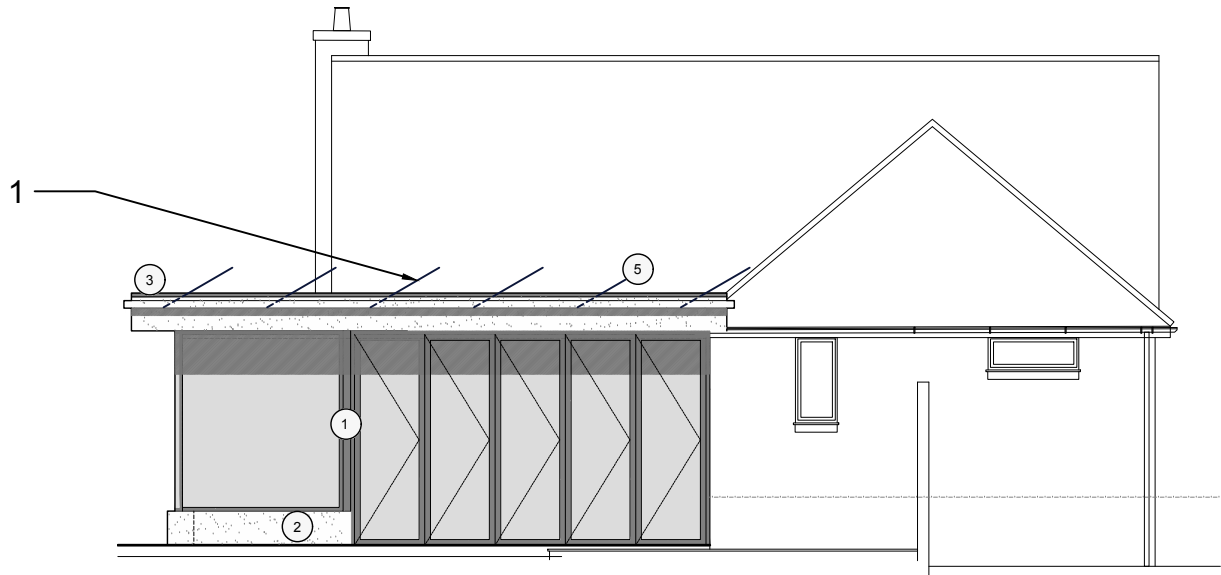


1 proposed east elevation
scale 1:100 @ A3

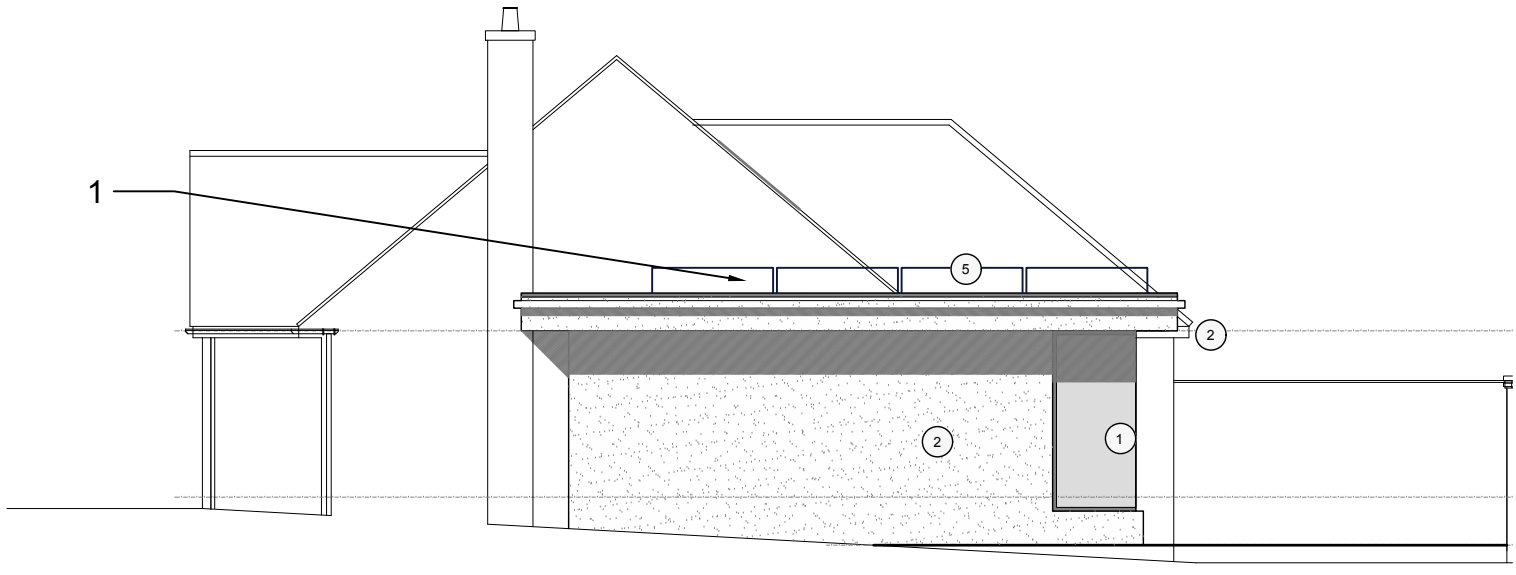

2 proposed south elevation
scale 1:100 @ A3



3 proposed north elevation
scale 1:100 @ A3

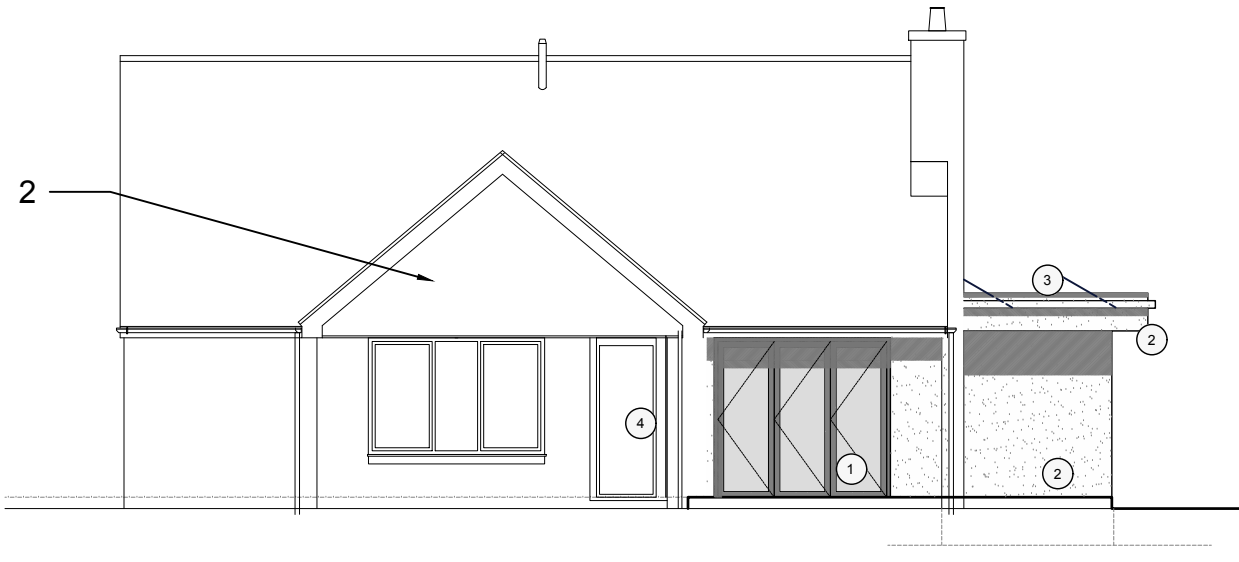


4 proposed west elevation
scale 1:100 @ A3

preliminary

this drawing is not for construction
this drawing is the property of:
dwell design

revisions
a/12.01.2024/labelling corrected
b/26.01.2024/proposed air to water heat pump location shown
c/09.05.2025/reduced design shown
d/13.06.2025/note removed

 

scale
1:100 @ A3

job name
46 satchell lane



date
august 2023

job number
23020

drawing number
(pl)07

drawing name
proposed elevations

status
preliminary

revision
d