




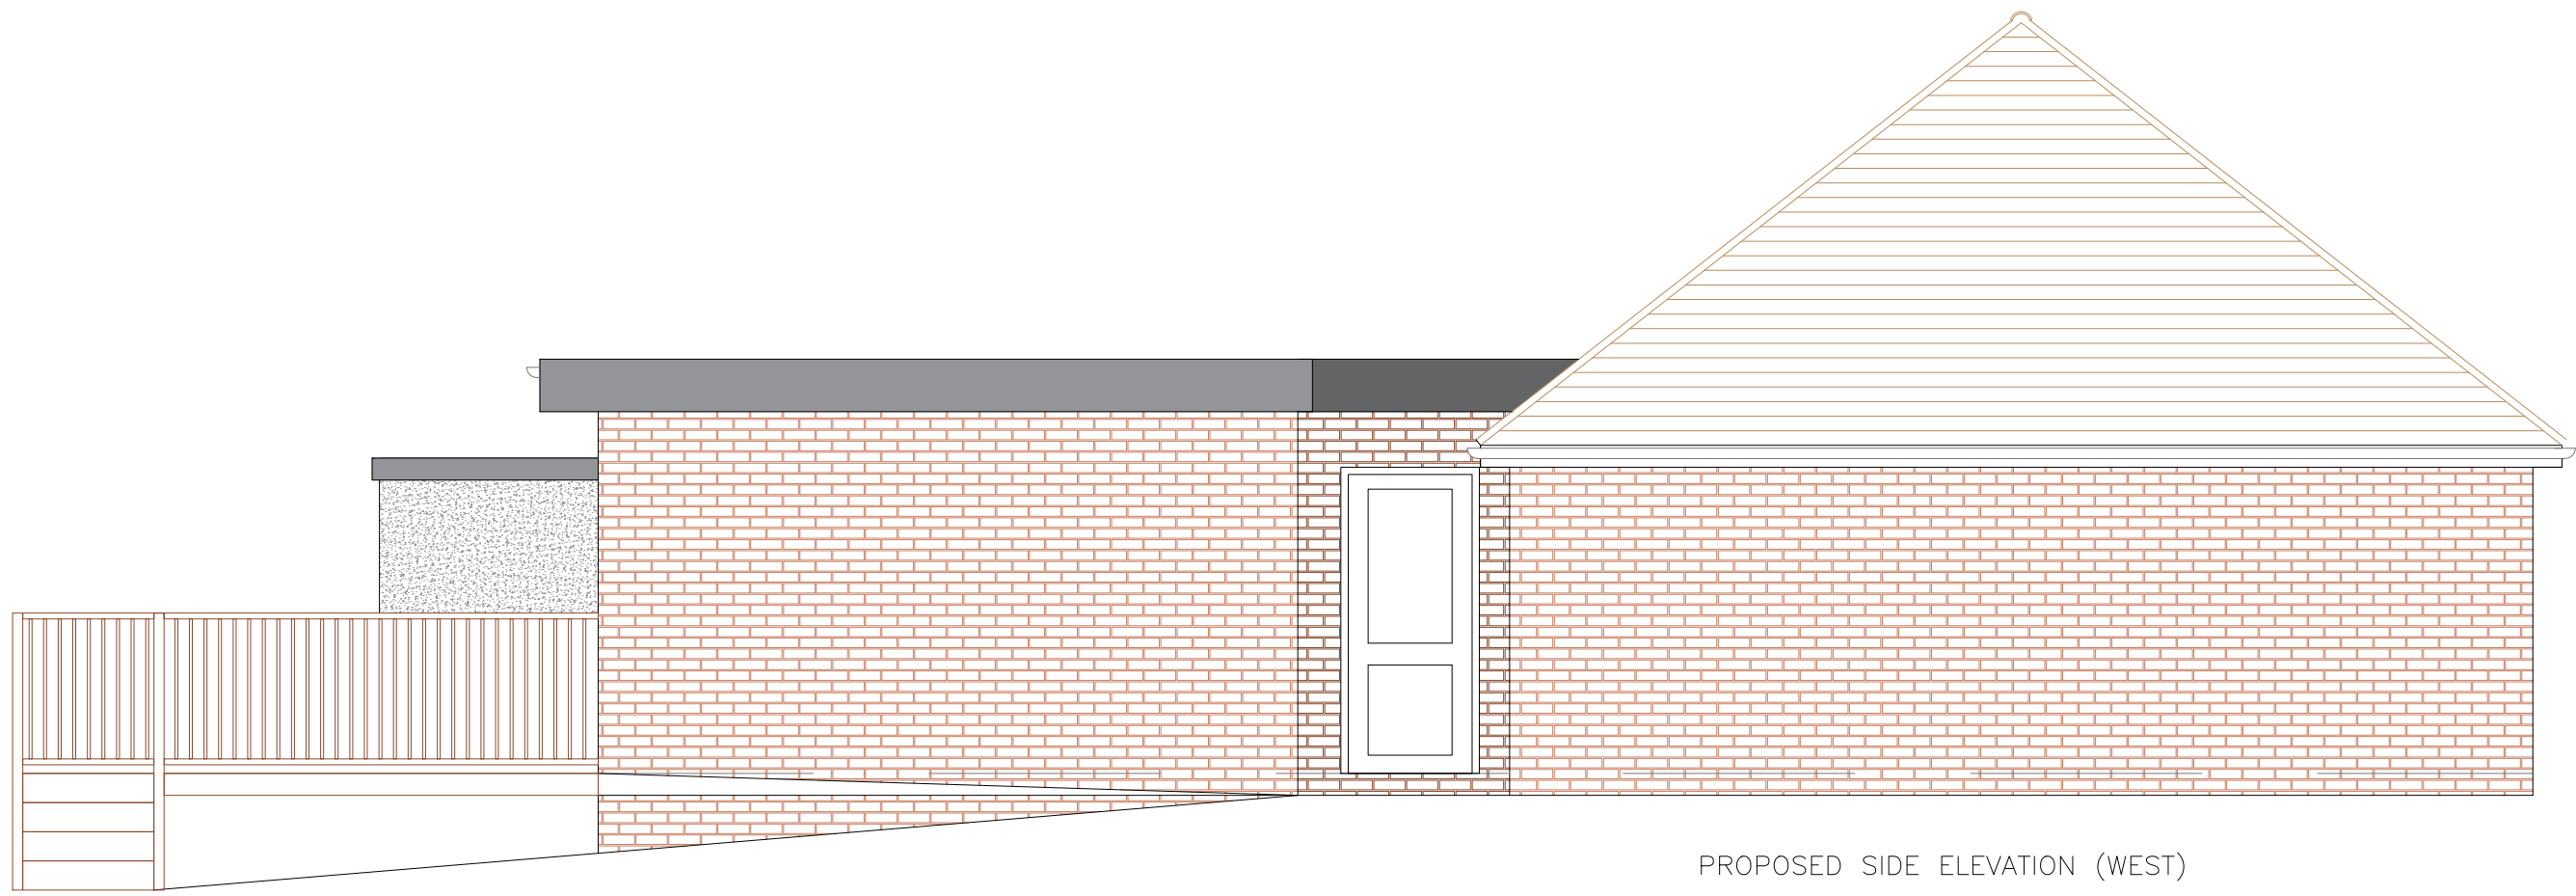

PROPOSED SIDE ELEVATION (WEST)

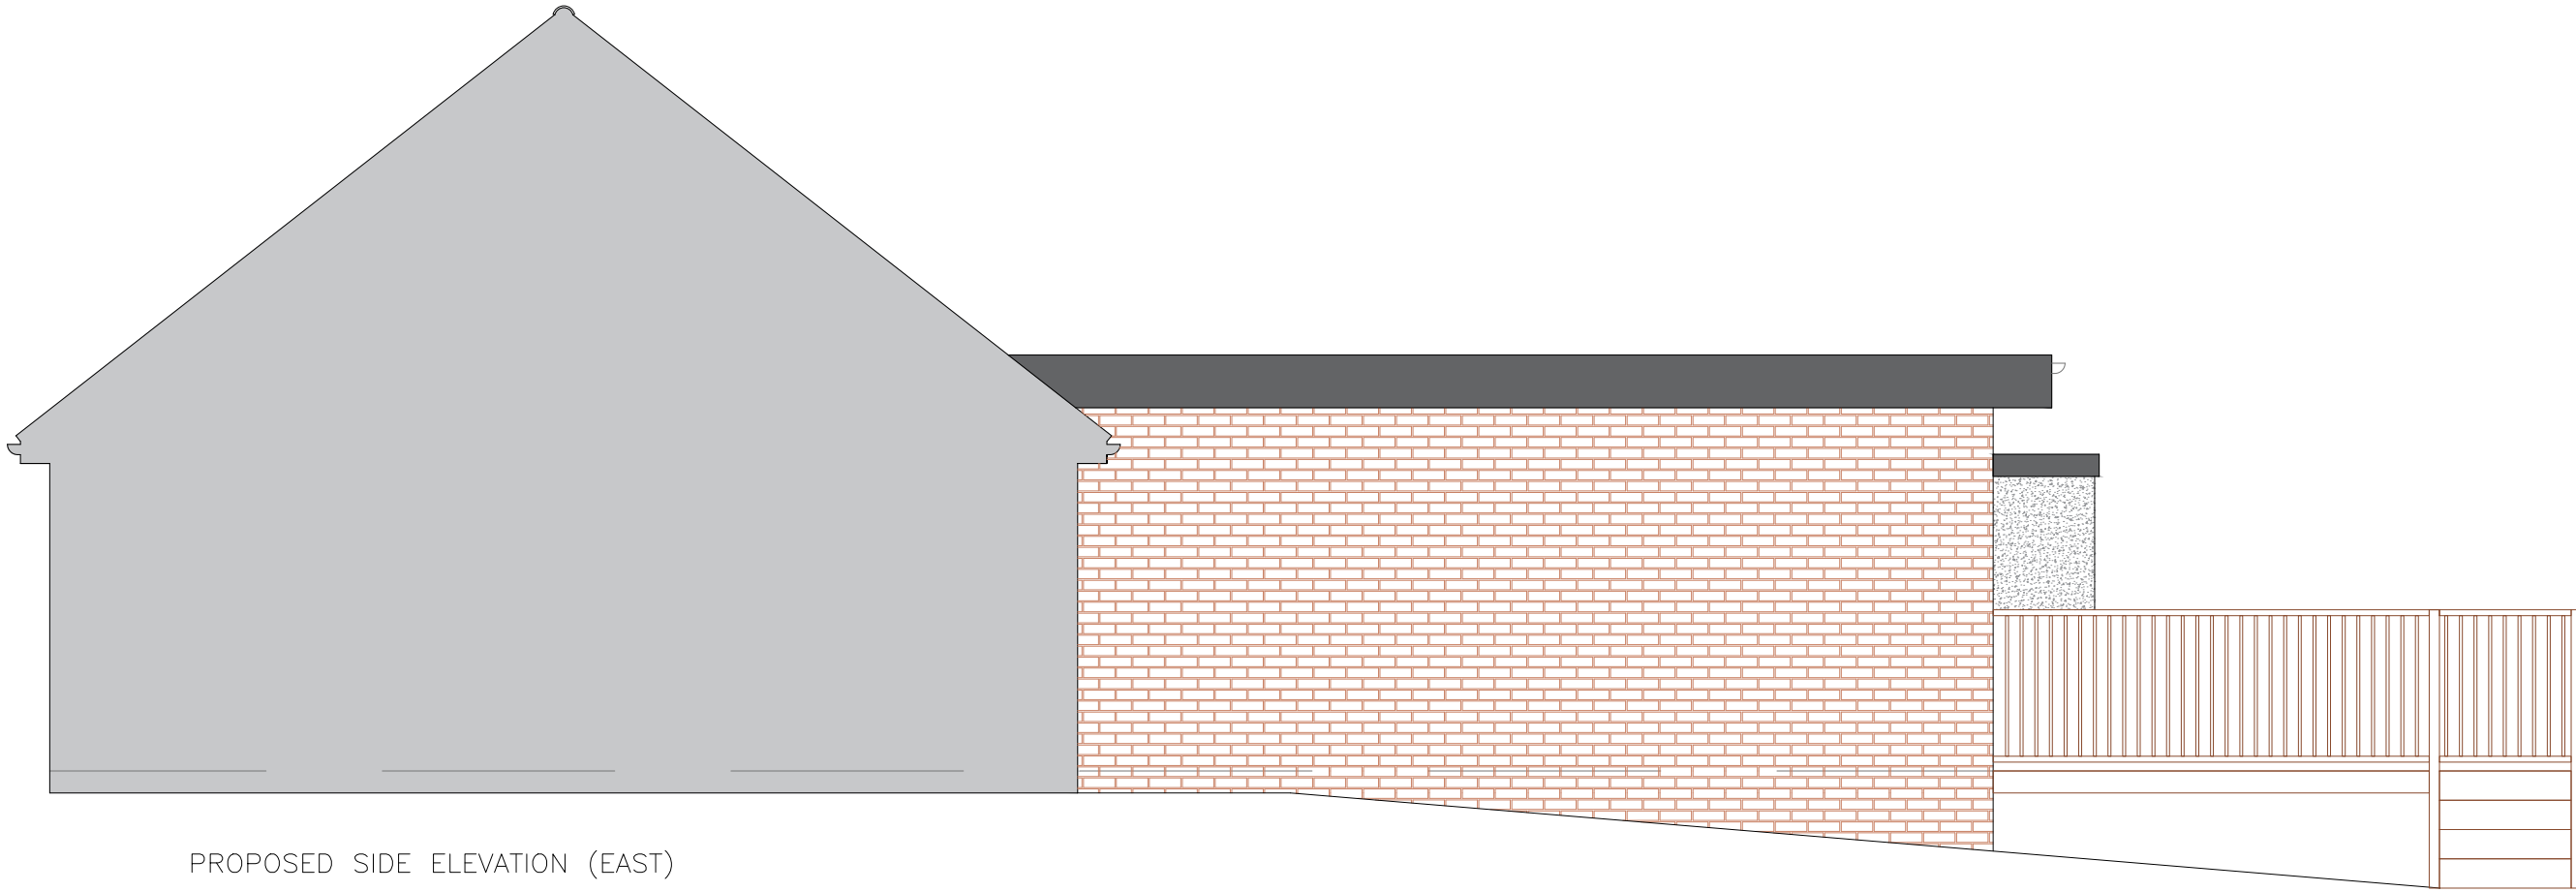


PROPOSED SIDE ELEVATION (EAST)

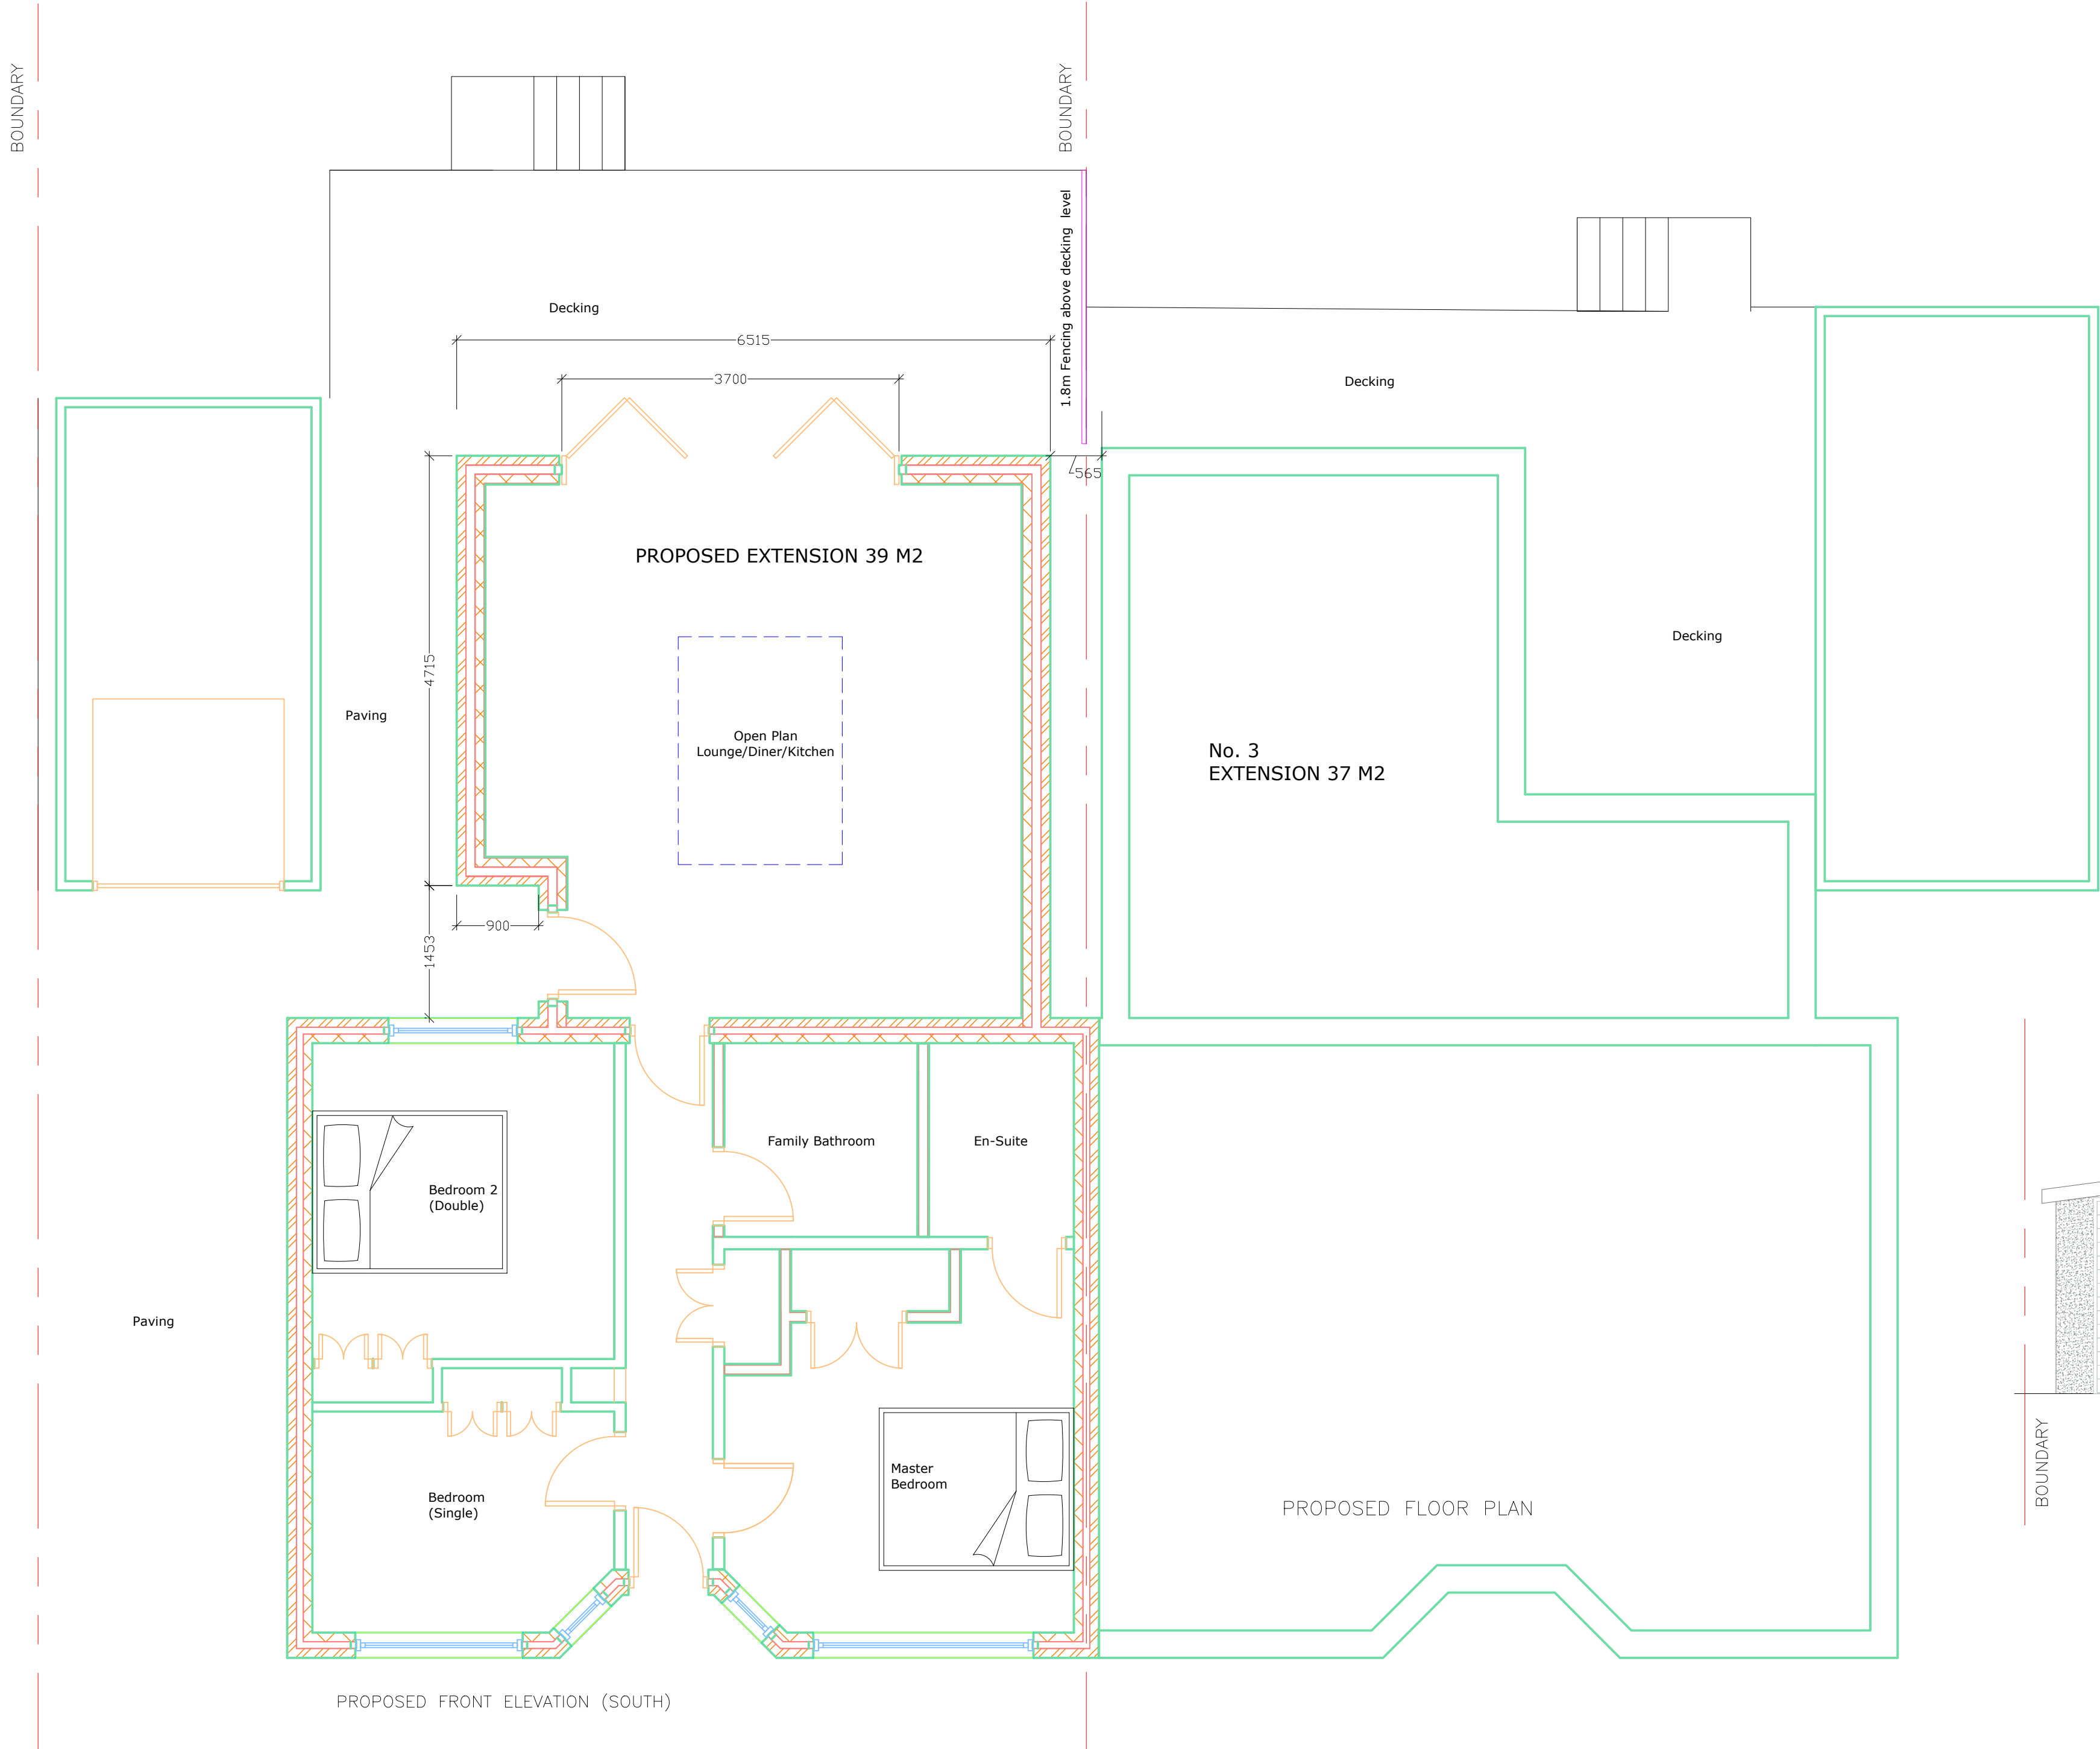

PROPOSED FRONT ELEVATION (SOUTH)

PROPOSED FLOOR PLAN

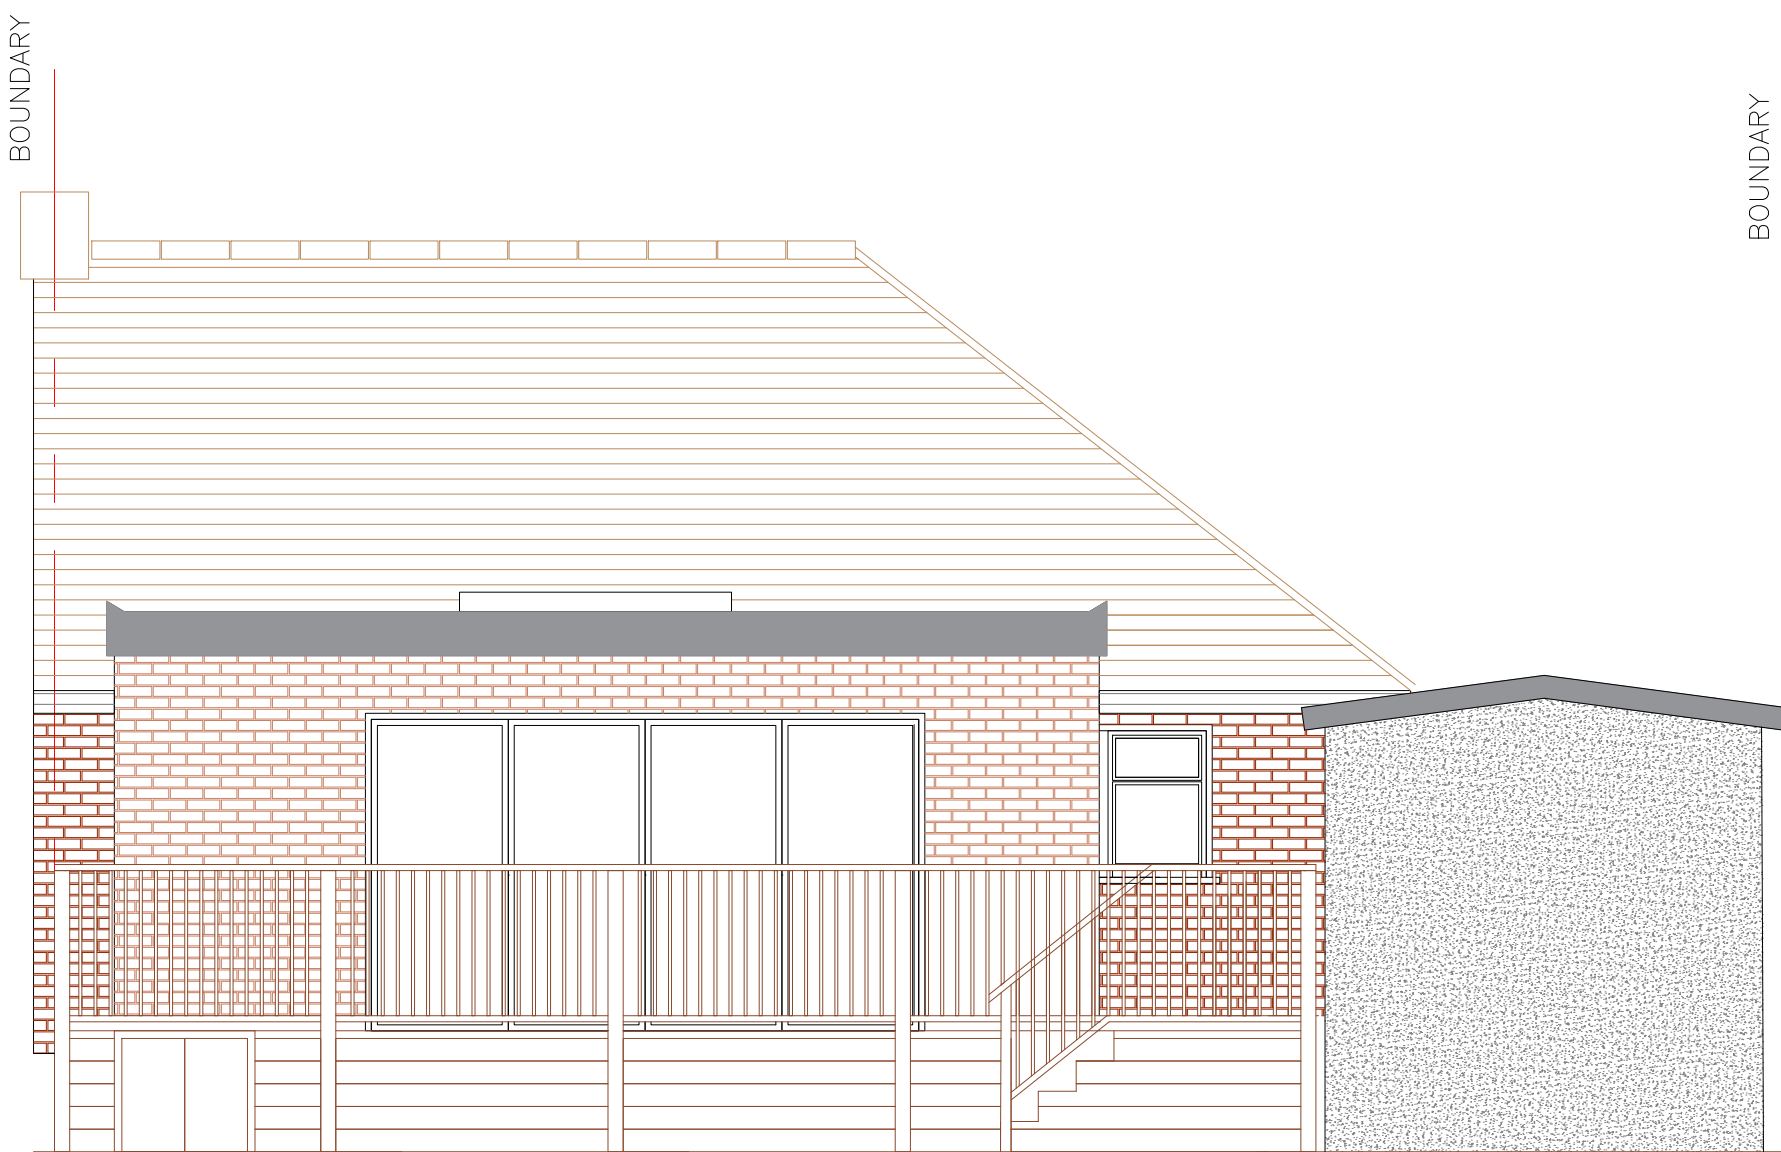

PROPOSED REAR ELEVATION (NORTH)




PROPOSED FRONT ELEVATION (SOUTH)

BOUNDARY

BOUNDARY

SCALE BAR 1:50

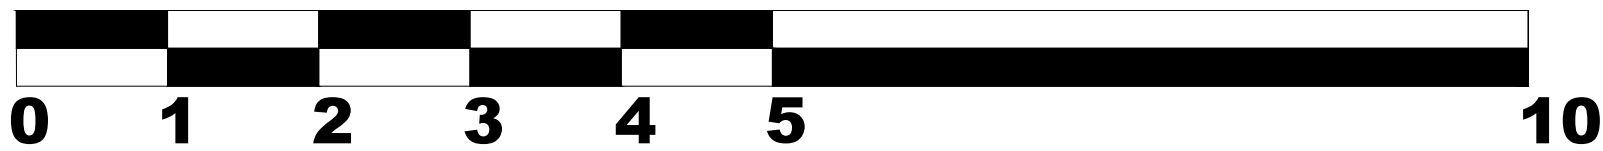

REV:	B	1.8 m privacy fence added to Eastern side of decking	DA	17.06.25
STATUS:	A	Decking reduced in size at the request of Planning	DA	17.06.25

REV:	DESCRIPTION:	BY:	DATE:
STATUS:	PLANNING		

D.A. Associates Ltd
Avebury House
St Peter Street, Winchester SO23 8BN
Tel: 07861 720 421
Email: dave@daassociates.biz

CLIENT: EIGHTY TWO CONSTRUCTION

DESIGN : Dave Allam MSc, IOCB

SITE: 4 Severn Way
WEST END

TITLE: PROPOSED PLANS

SCALE AT A1:	DATE:	DRAWN:	CHECKED:
Scale: 1 : 50	23.04.25	da	checked
PROJECT NO:	DRAWING NO:	REVISION:	
25/861	A/110	REV B	