


MapServe

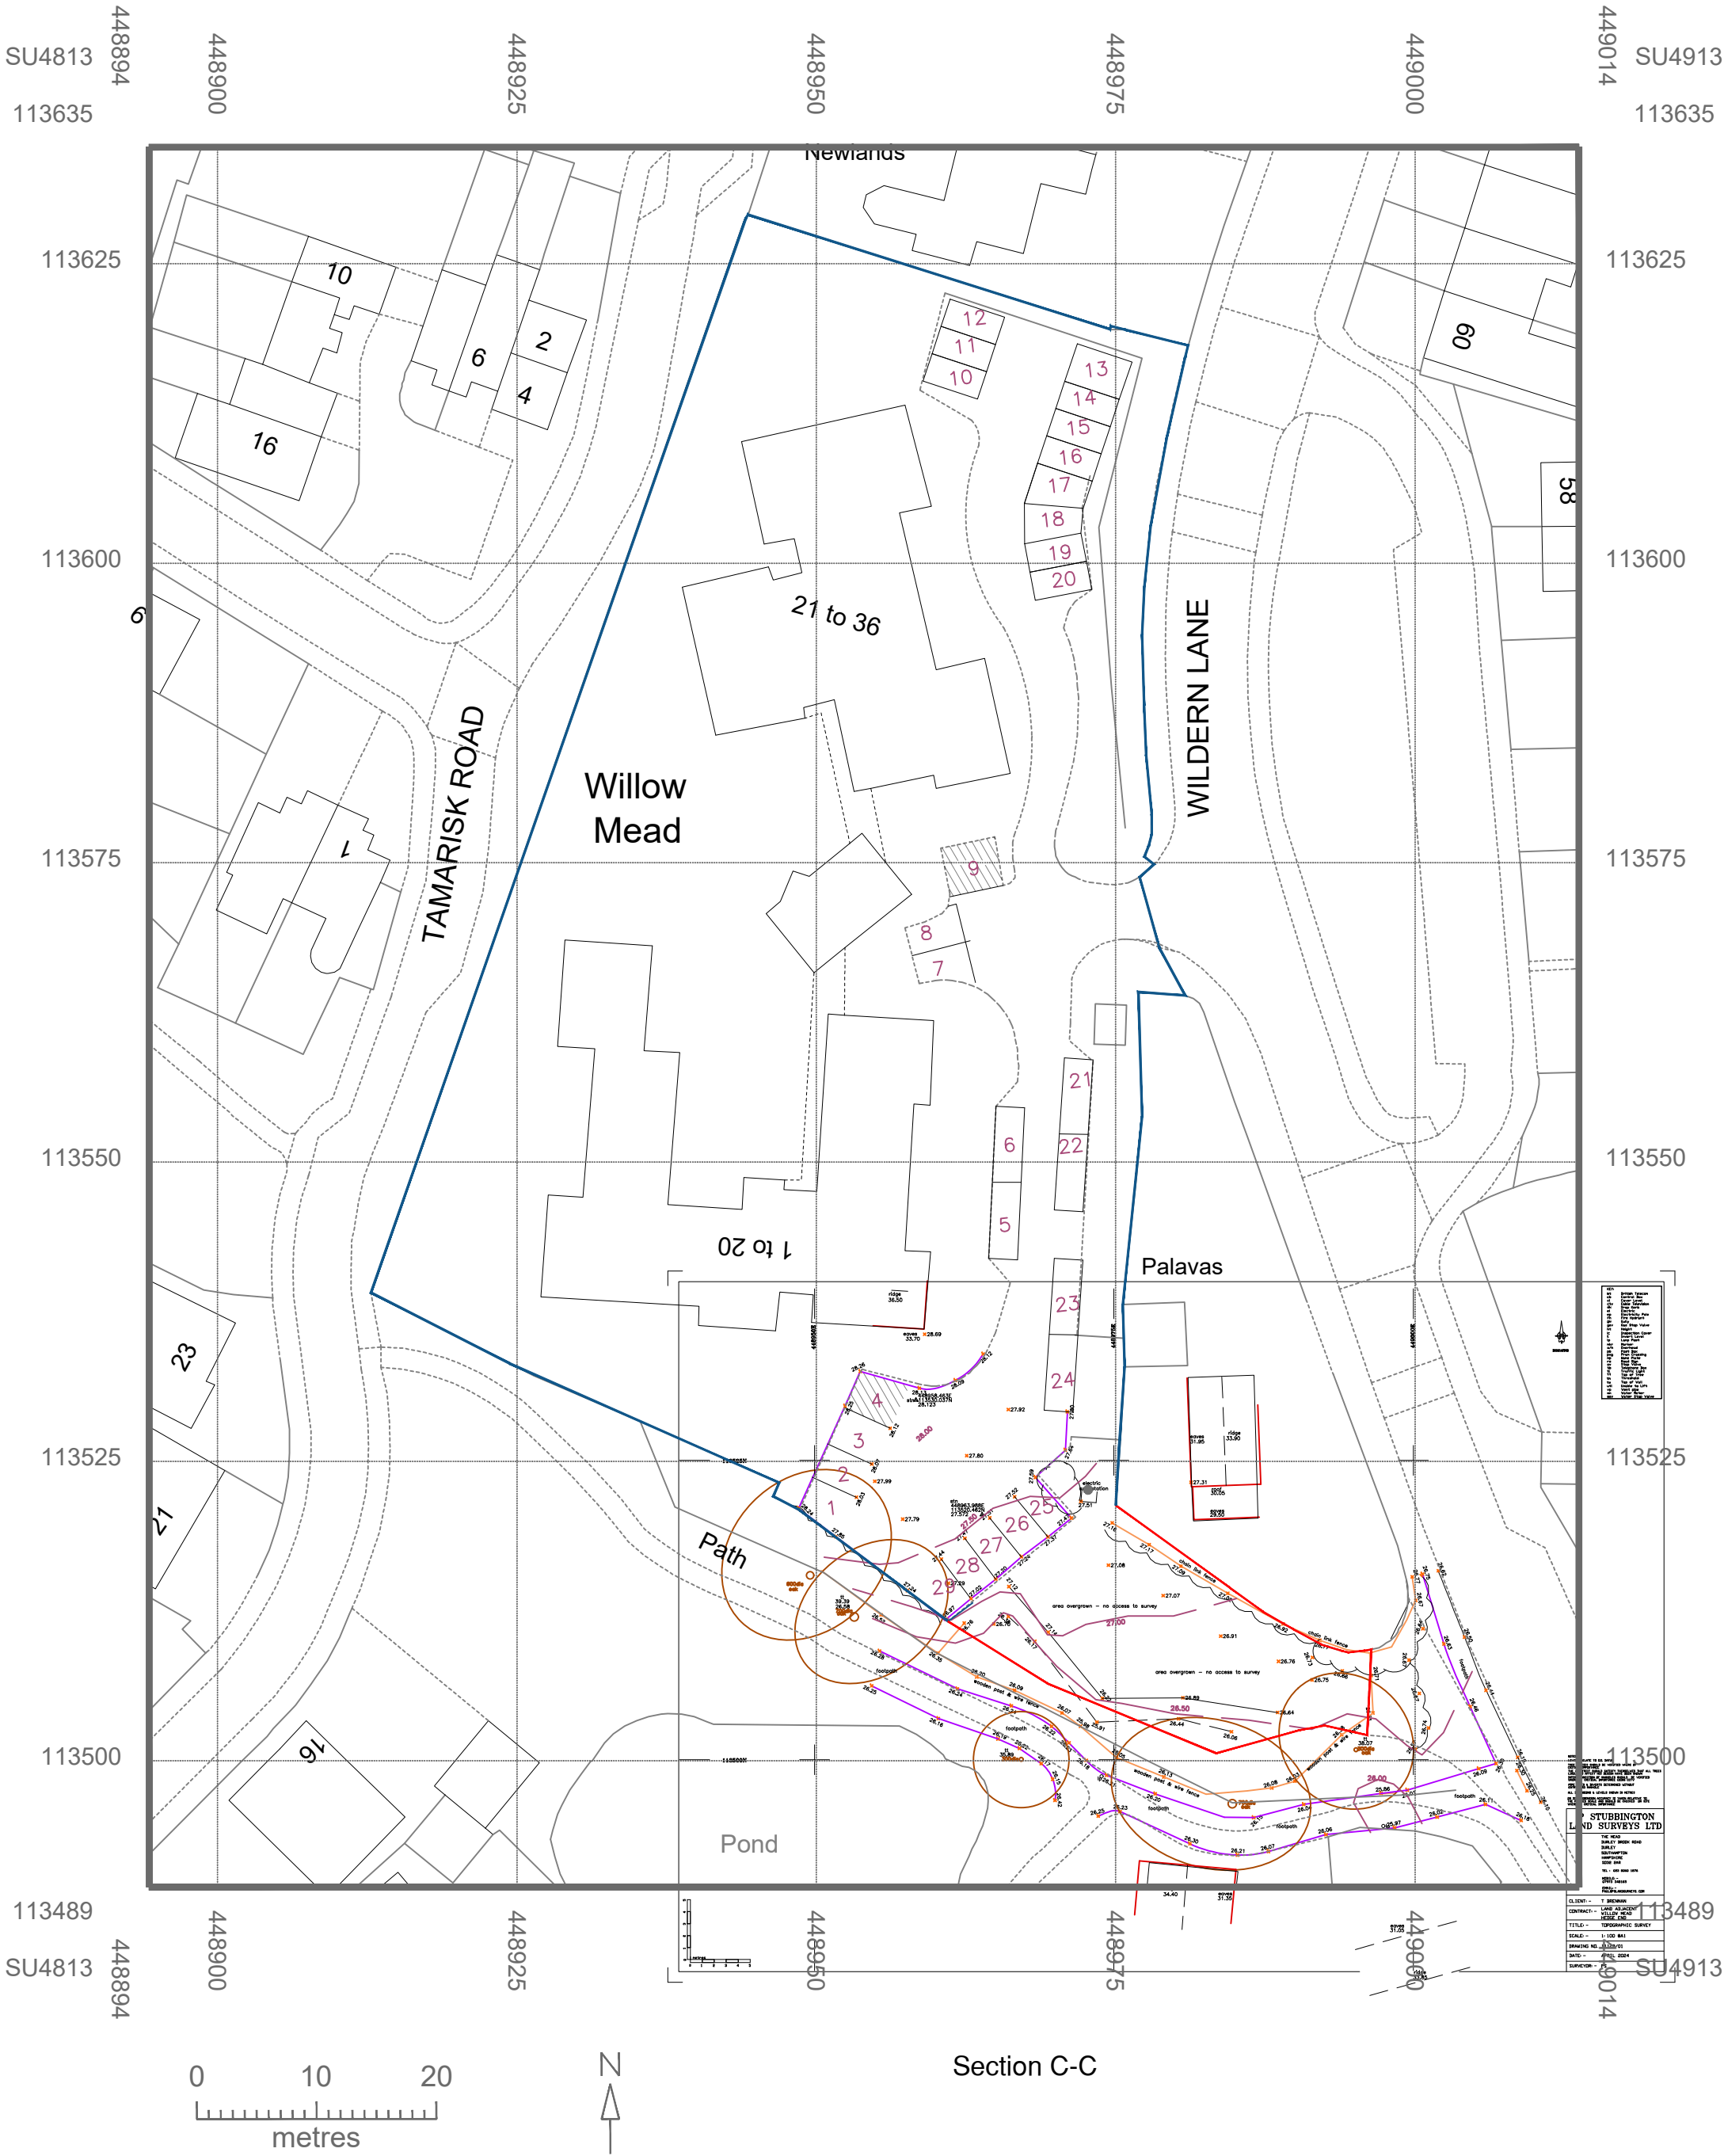

Solent Design Ltd
5 The old Railway
Spring Garden Lane
Gosport
PO12 1FQ



tel: 02392 580745 mob: 07771 355742 e-mail: info@solentplans.com

PROJECT DESCRIPTION:
2 New Bungalows

DRAWING TITLE:
Existing Site Plan

ADDRESS:
Willow Mead
Wildern Lane
SO30

CLIENT:
Mr & Mrs Brennan

FIRST DRAWN:
January 2025

DRAWING No. SD-2005-300 A

drawing status: Issued for Comment

SCALE:
1:500

