

key




proposed
new wall




notes:

1. photovoltaics here
2. flat roof window

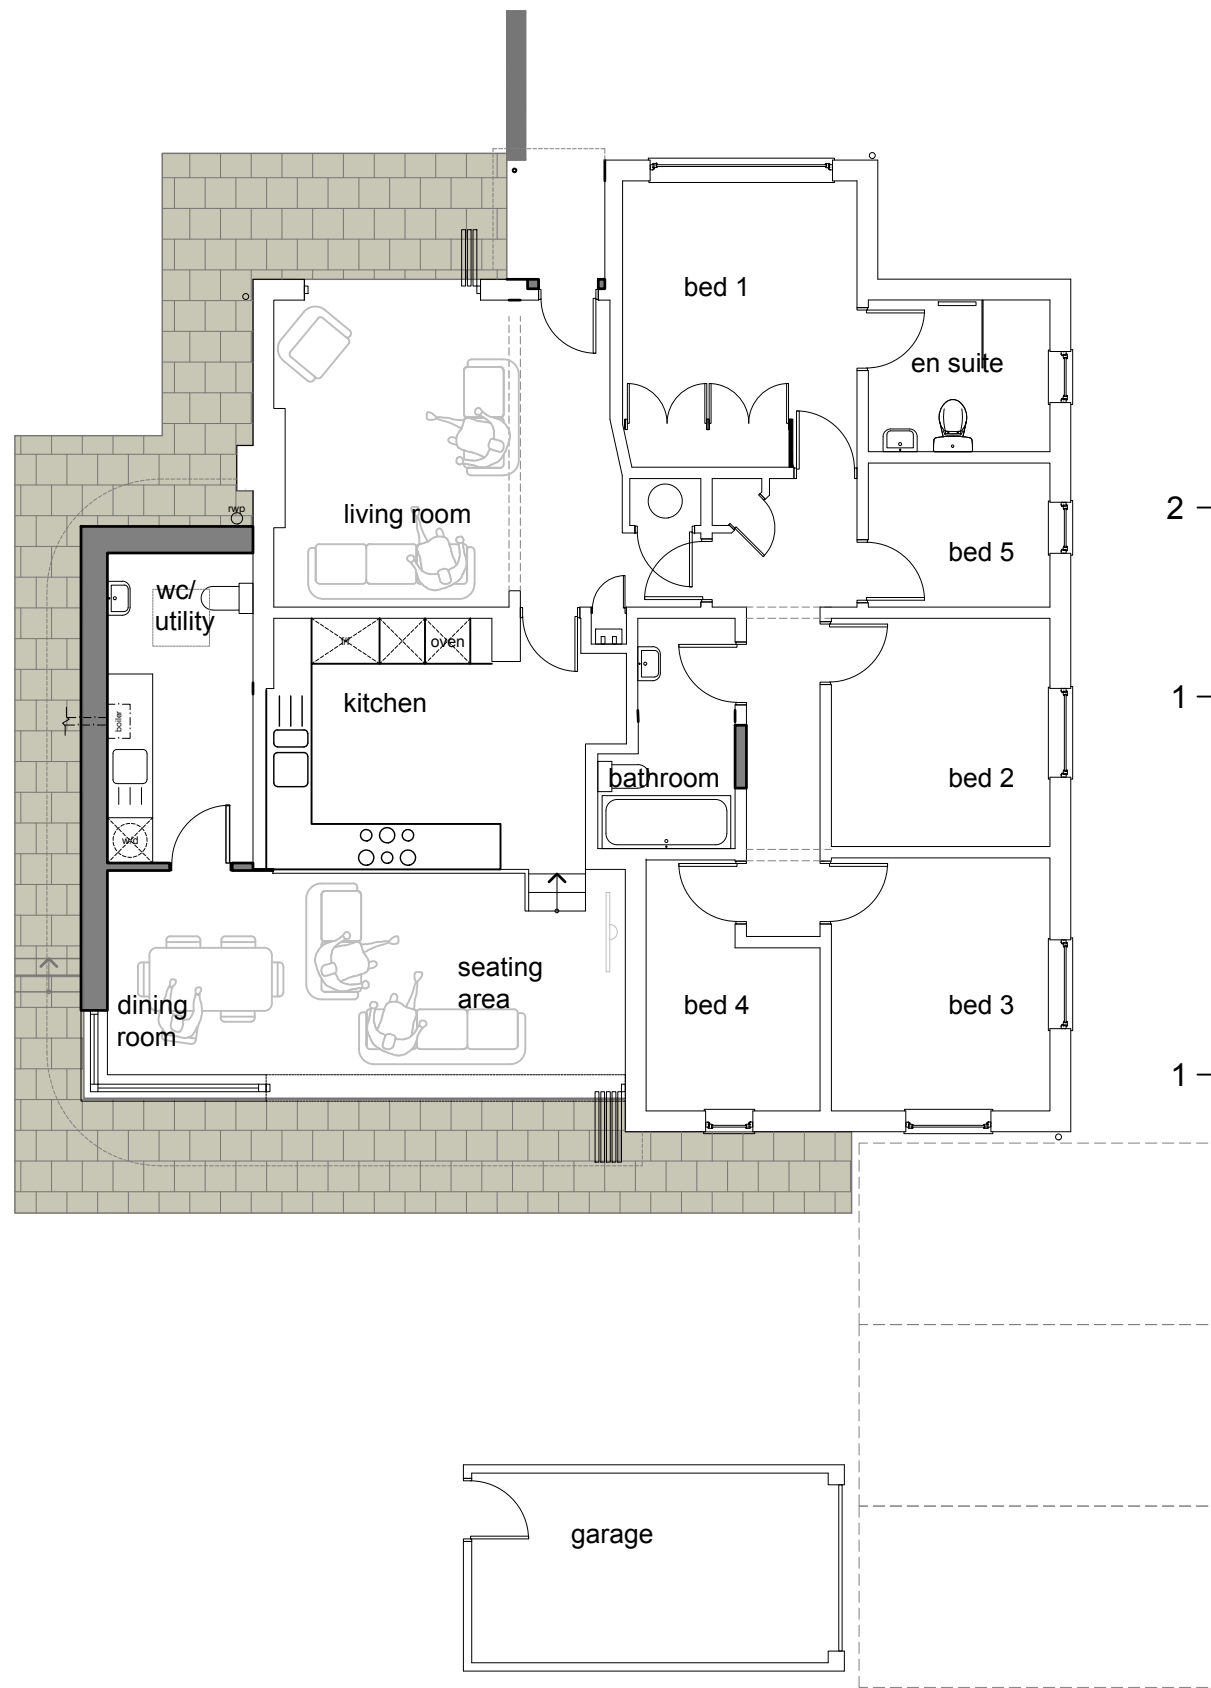

1 proposed ground floor plan
scale 1:100 @ A3

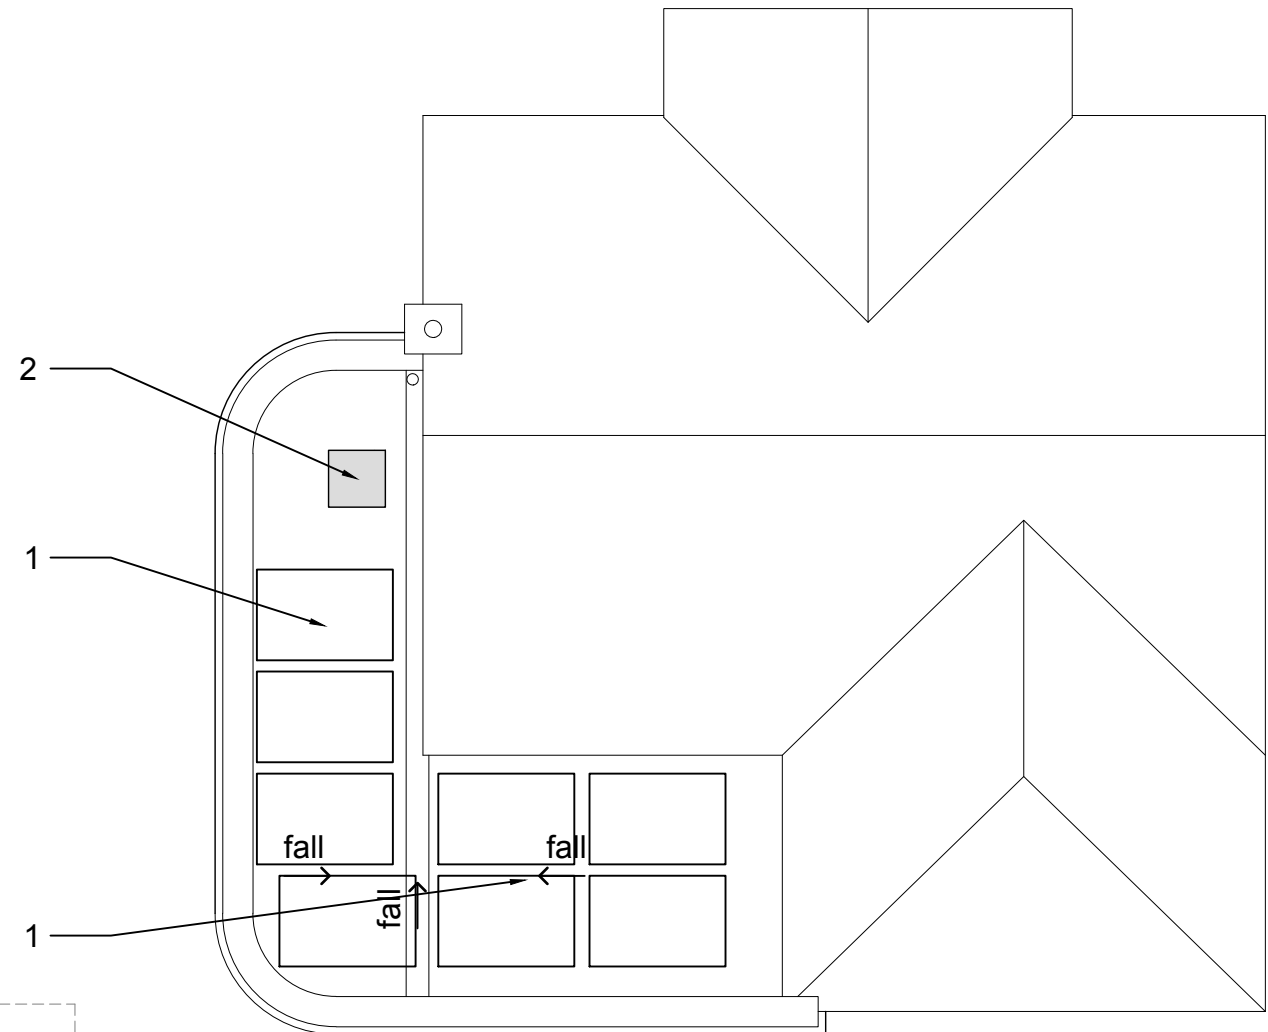

2 proposed roof plan
scale 1:100 @ A3

preliminary


this drawing is not for
construction
this drawing is the
property of:
dwell design

revisions

a/26.01.2024/proposed air to water heat pump location shown
b/09.05.2025/reduced design shown
c/25.06.2025/notes amended

scale bars

1:100

 

scale

1:100 @ A3

job name

46 satchell lane

date

august 2023

job number

23020

drawing number

(pl)05

drawing name

proposed ground
floor plan

status

preliminary

revision

c

dwell design
ltd