


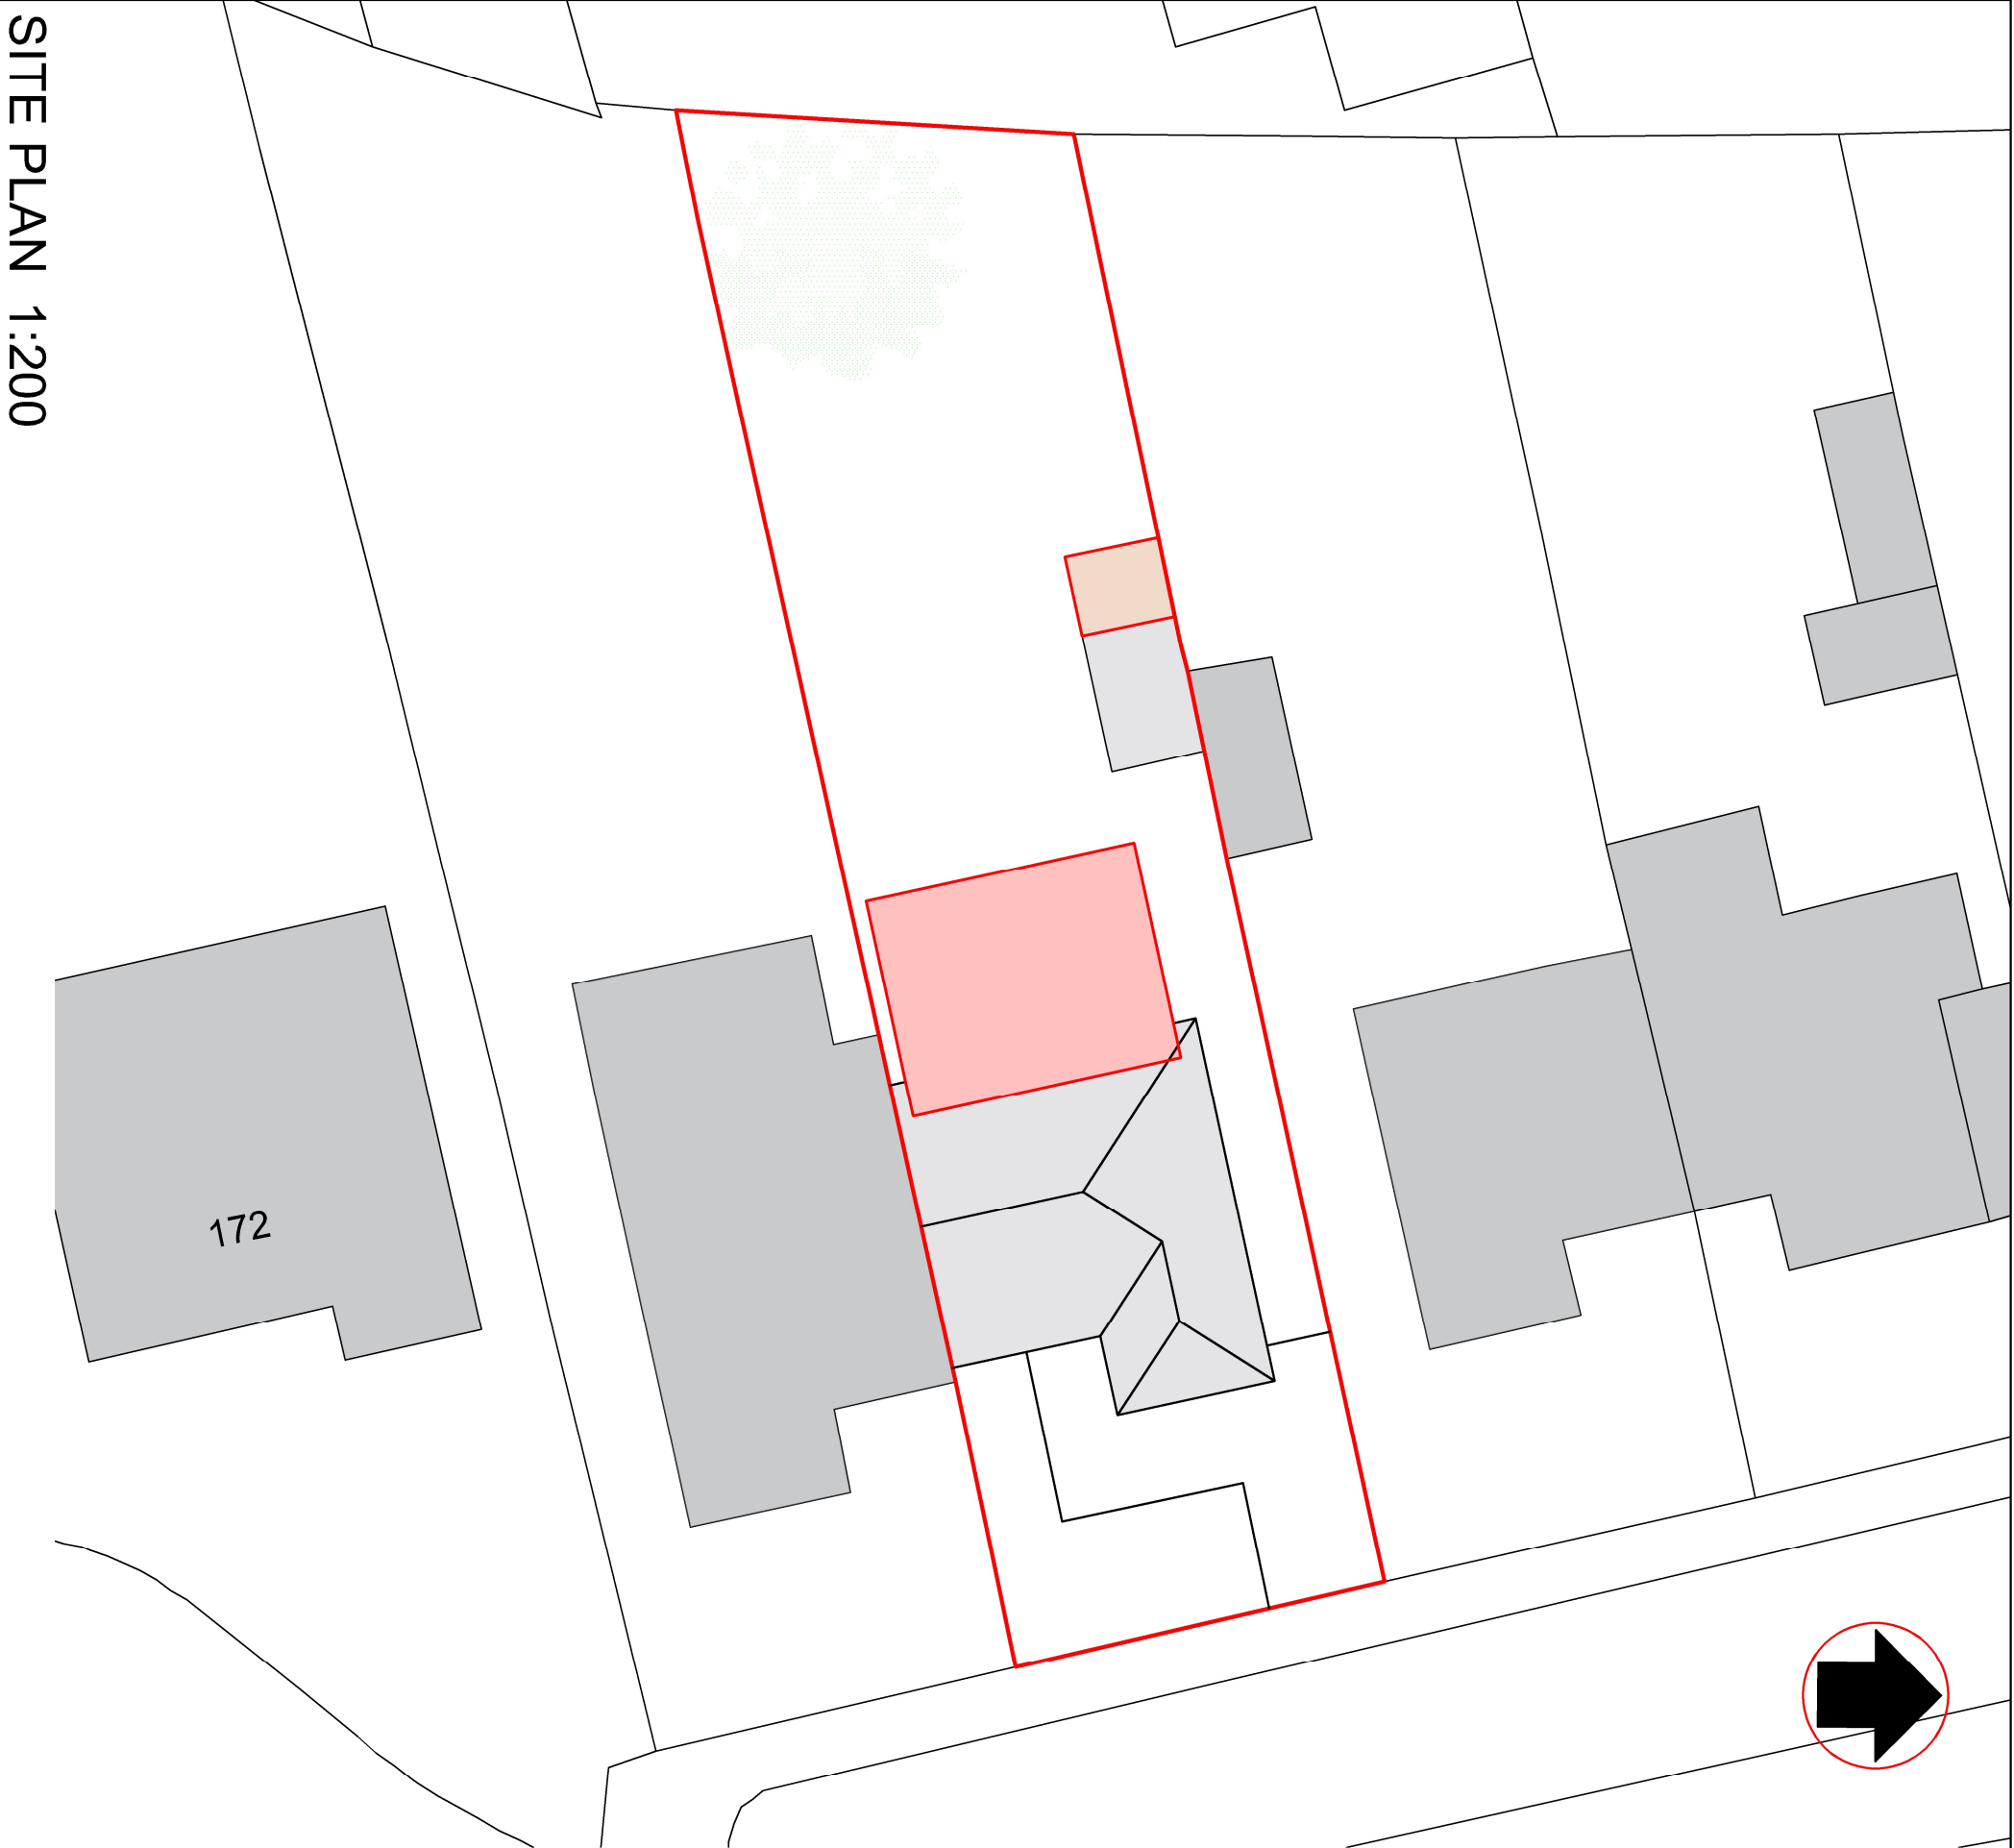

SITE PLAN 1:200



LOCATION PLAN 1:1250

KEY

- SITE BOUNDARY
- EXTENSION
- RELOCATE GARAGE

REV	DATE	DESCRIPTION
-	-	-
PROJECT TITLE		CLIENT
176 HURSLEY ROAD		MR & MRS P ATKIEWICZ
EXTENSION		
DRAWING TITLE		SCALE
LOCATION & BLOCK		As drawing
PLAN		MAY 2025
PROJECT NO	DRAWING NO	REV
0094	PL100	-
		mac
		rp
		CHECKED