


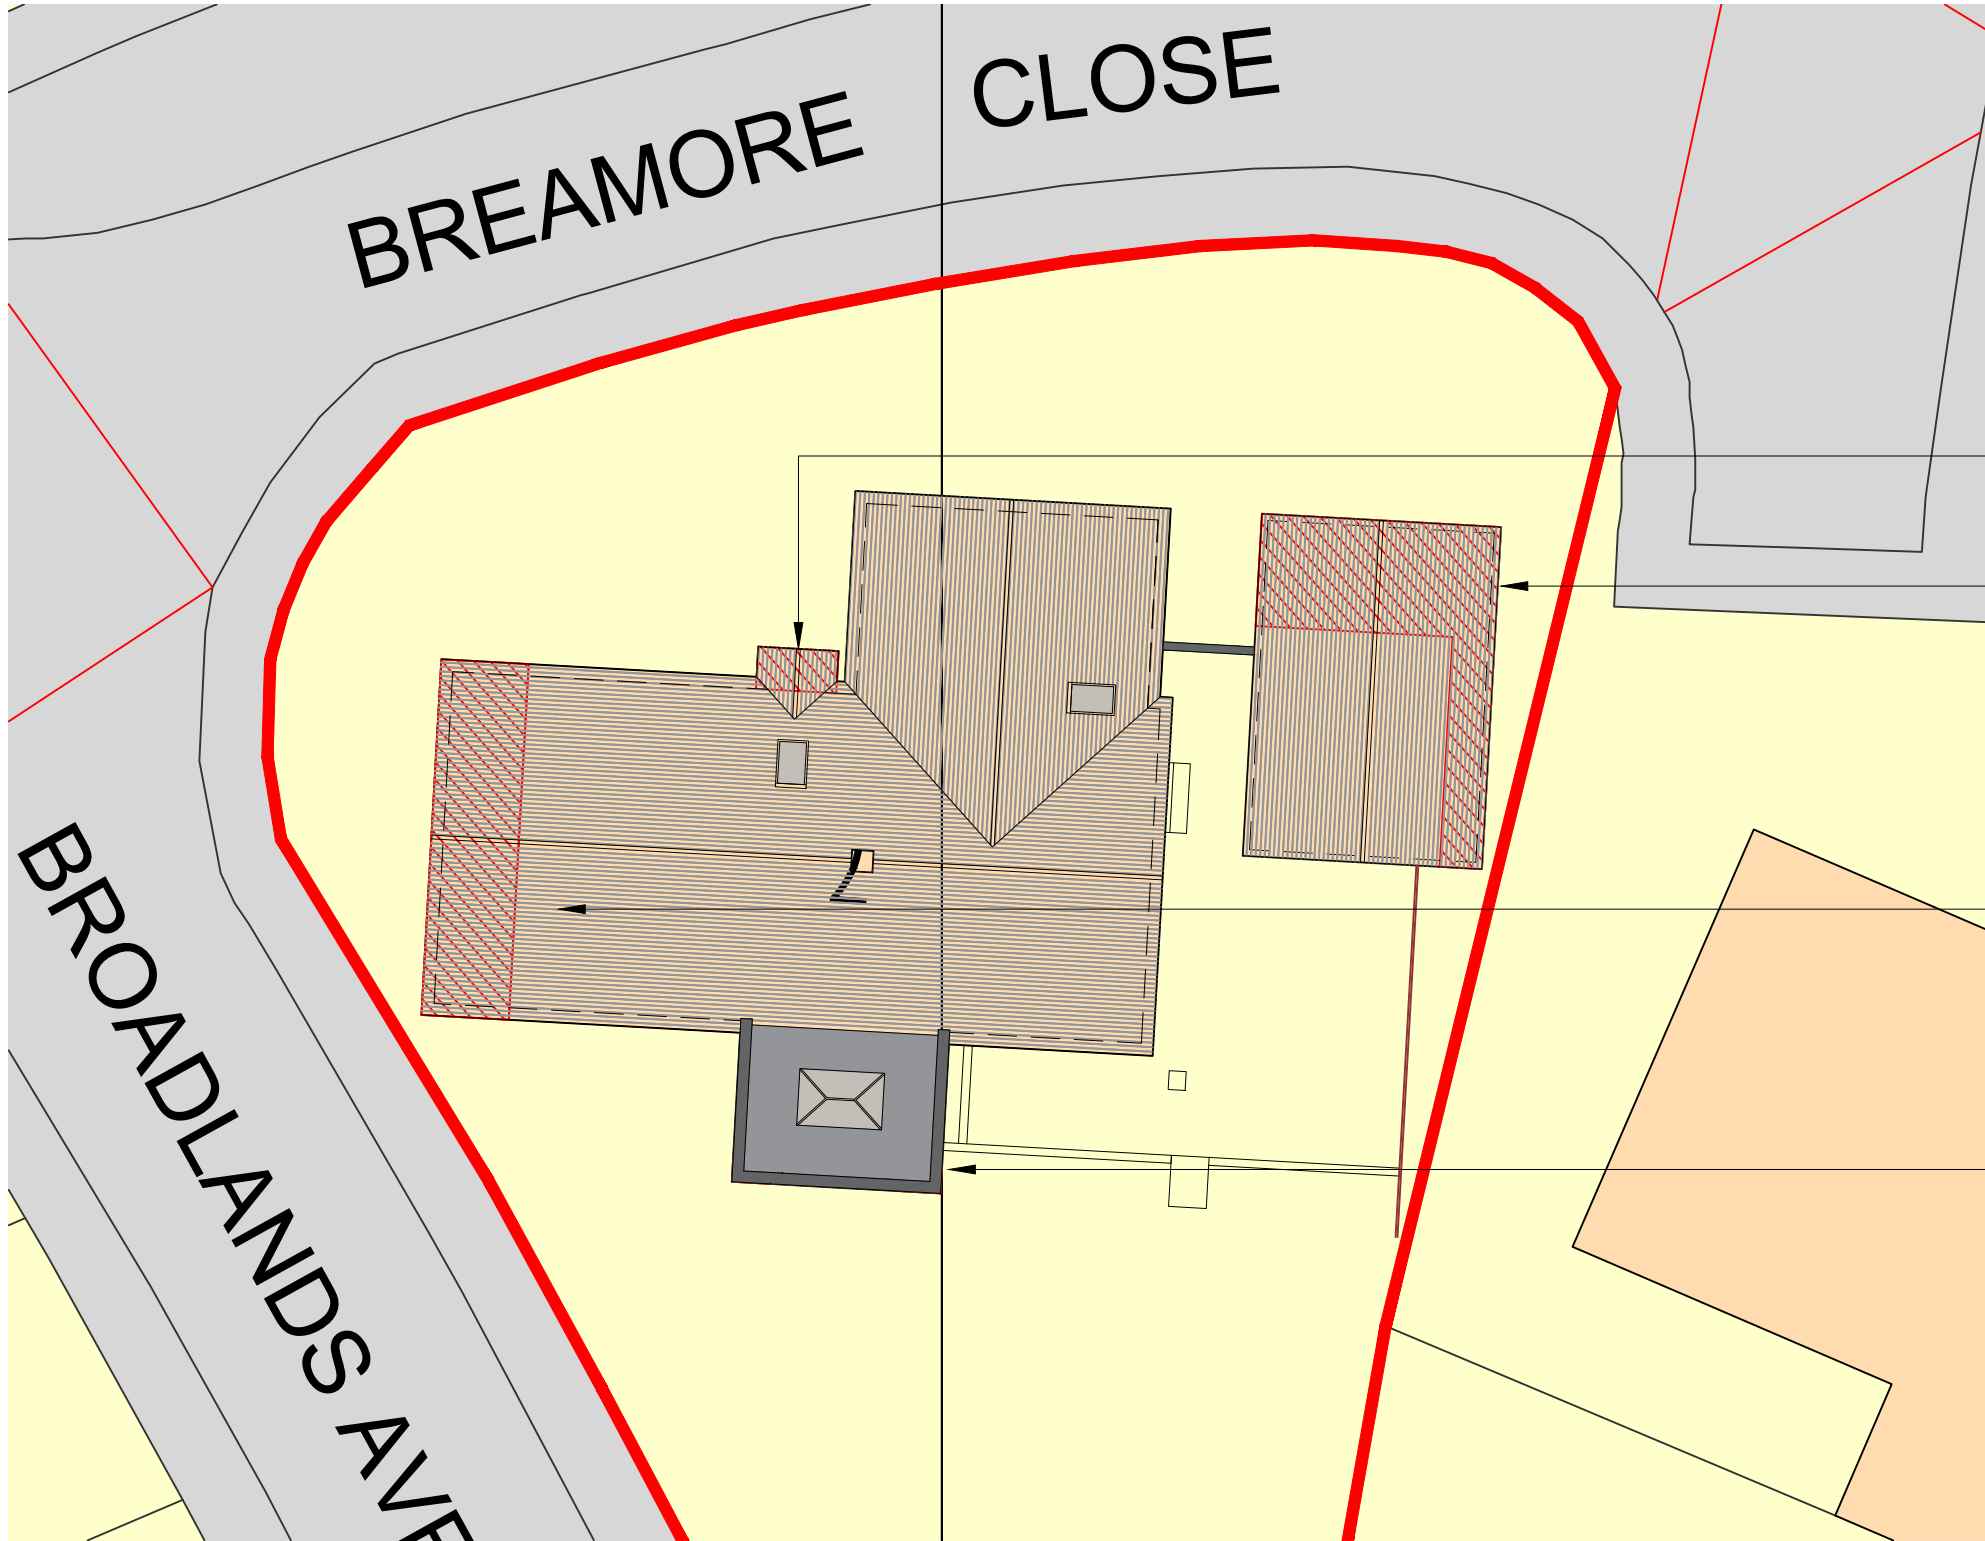


NEW PORCH TO CREATE CENTRALISED ENTRANCE.

PROPOSED NEW EXTENSION OF THE EXISTING GARAGE.


PROPOSED NEW SIDE EXTENSION TO ALLOW FOR MASTER AND BEDROOM EN-SUITES.

NEW ROOF AND PARAPET TO EXISTING CONSERVATORY. POTENTIAL FULL REBUILD DUE TO EXISTING FOUNDATIONS.

PROPOSED SITE PLAN
1:200@A1

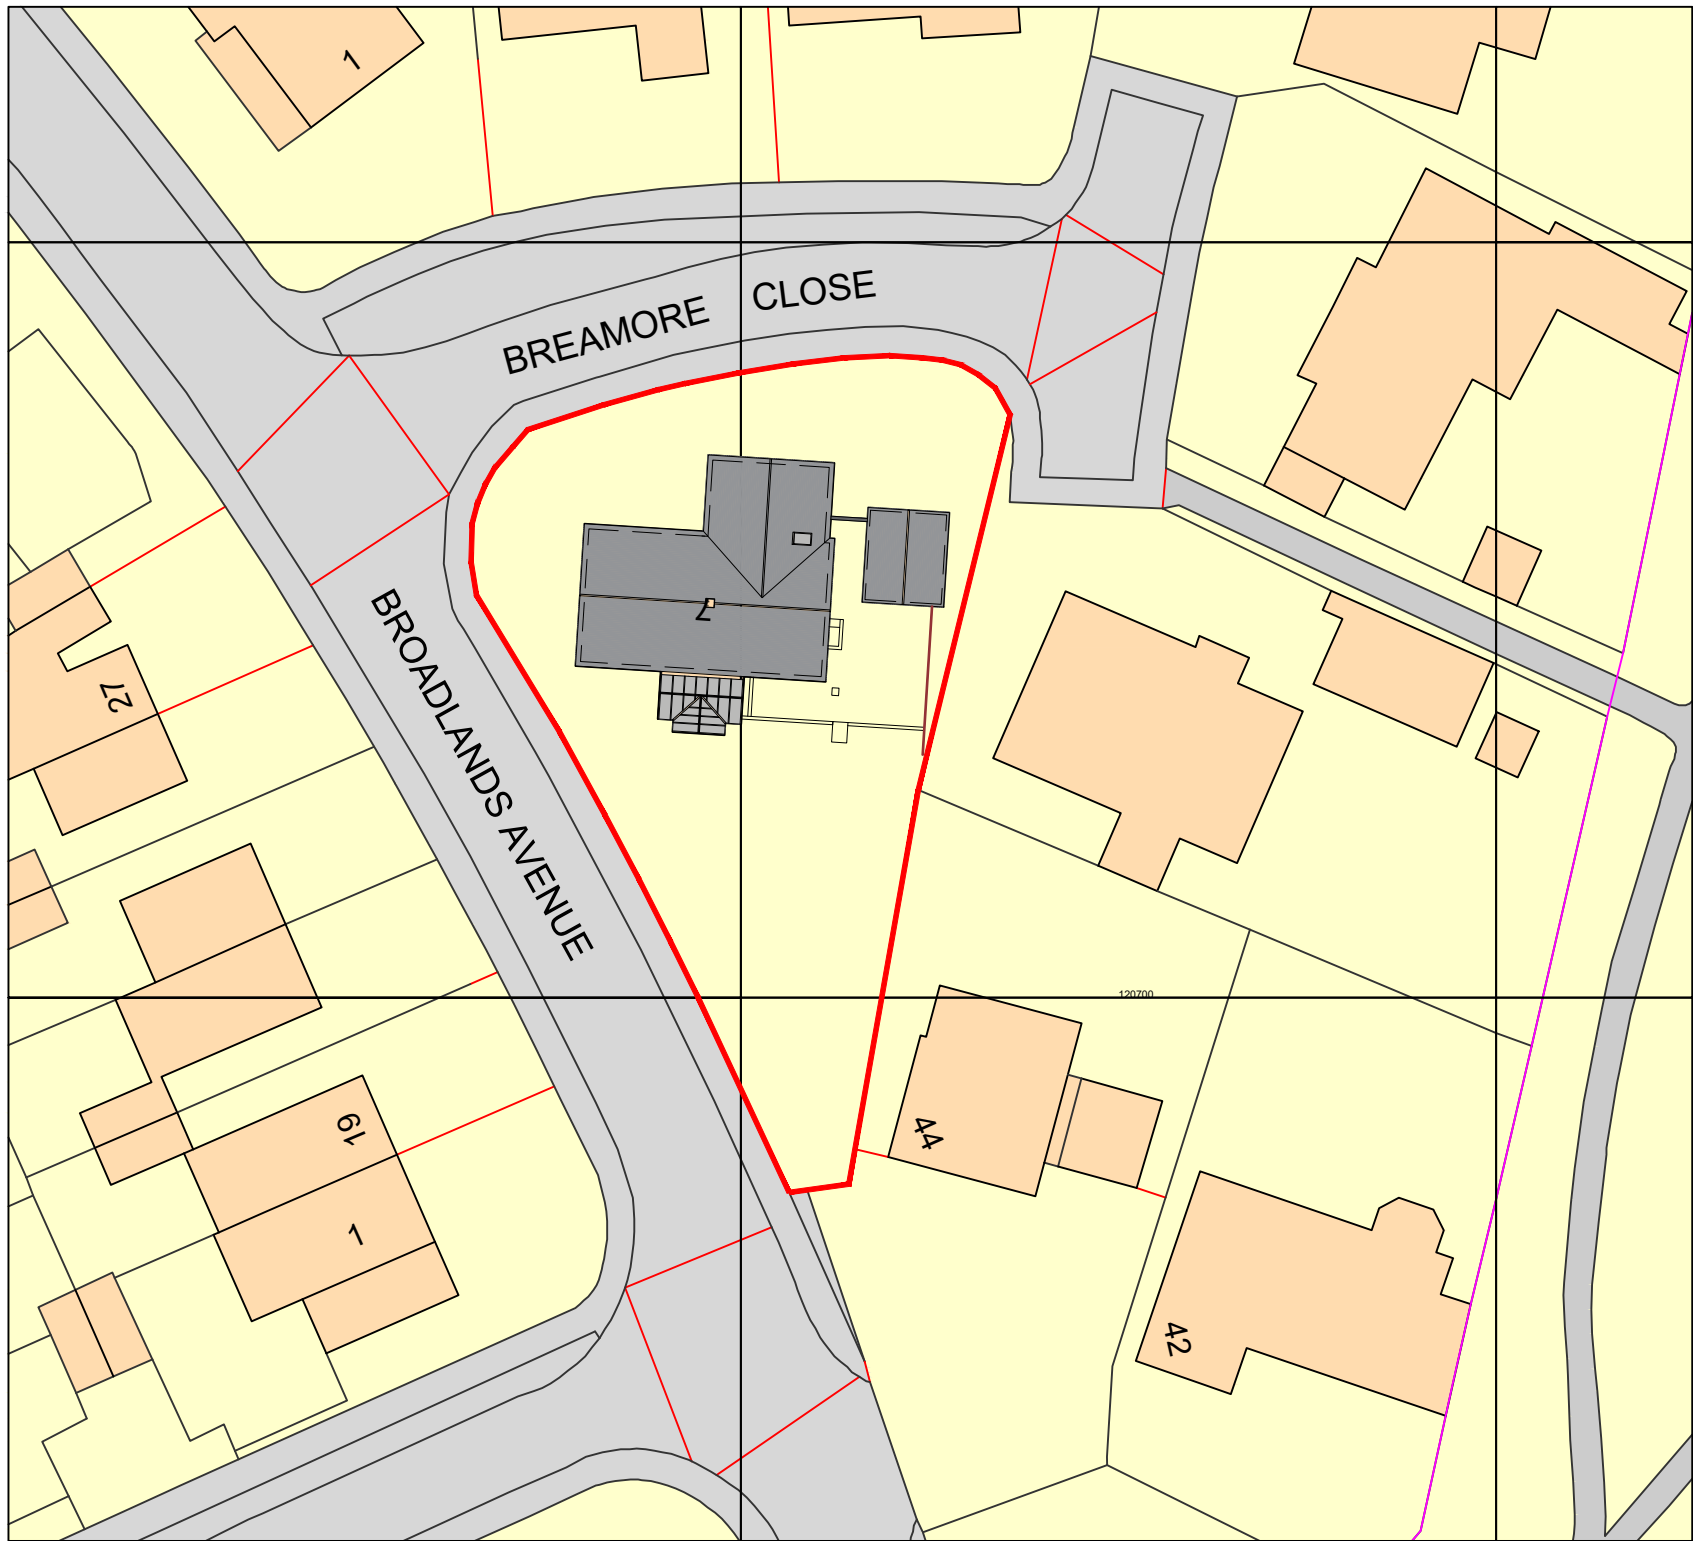


EXISTING BLOCK PLAN
1:500@A1

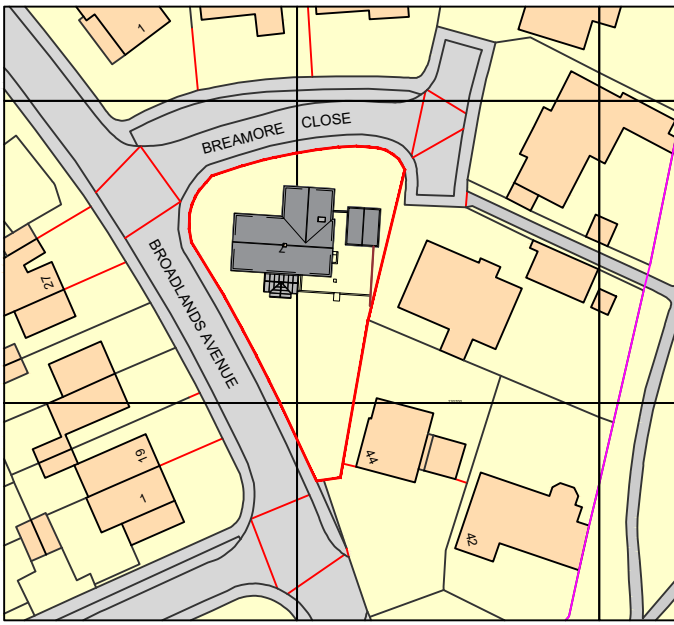

Ordnance Survey, (c) Crown Copyright 2025. All rights reserved. Licence number 100022432

EXISTING LOCATION PLAN
1:1250@A1

 

NOTES

ORIGINAL A1

DO NOT SCALE FROM THIS DRAWING.
ALL DIMENSIONS TO BE CHECKED ON SITE.
COPYRIGHT PROTECTED.

REVISIONS:

REV A:

JOB TITLE:

PROPOSALS AT:
7 BREAMORE CLOSE,
BOYATT WOOD,
EASTLEIGH,
SO50 4QB

PLANNING

CONTACT:

07988518827
dwilliams@willowarchitecture.co.uk

CARMEN AND DAVE

CLIENT:



DRAWING TITLE:

SITE, BLOCK AND LOCATION PLANS

DRAWN BY:

DTW

DATE:

30/06/25

SCALE:

VARIES@A1

DRAWING NO:

2096-100