




North-West (Front) Elevation - As Proposed 1:100

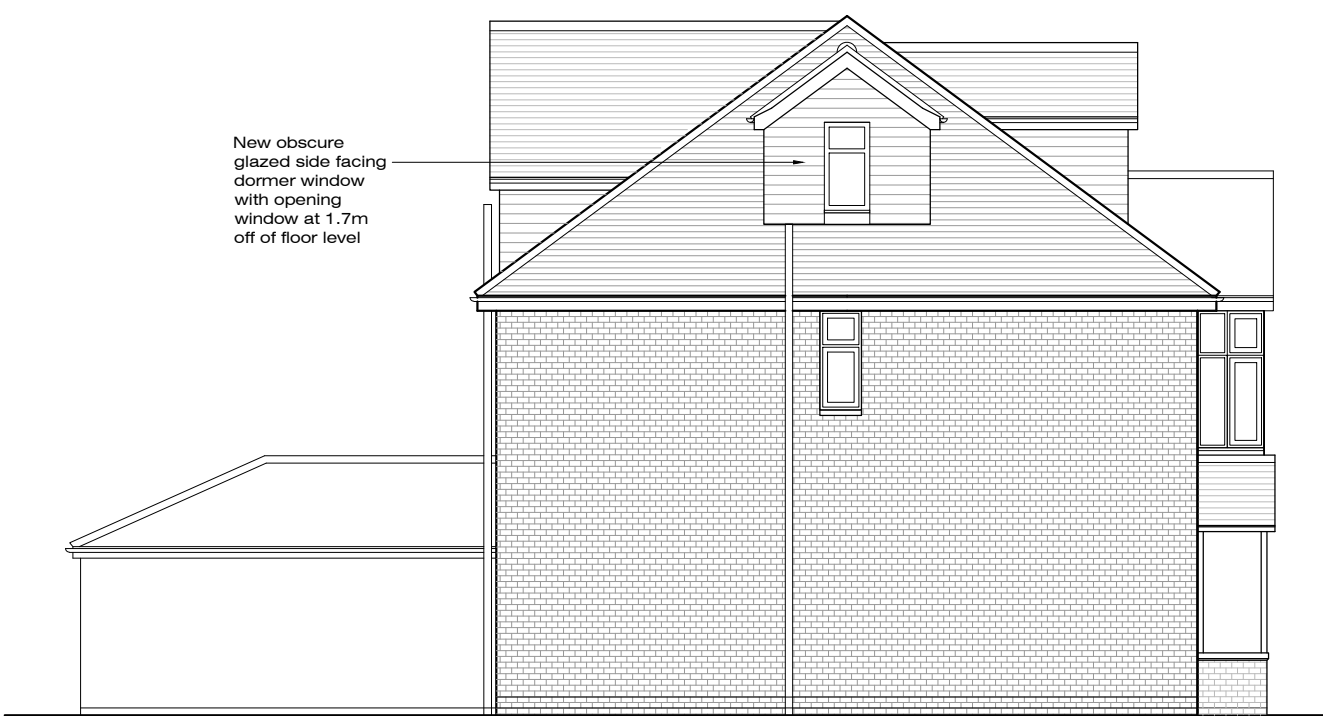


North-East (Side) Elevation - As Proposed 1:100




South-East (Rear) Elevation - As Proposed 1:100




South-West (Side) Elevation - As Proposed 1:100

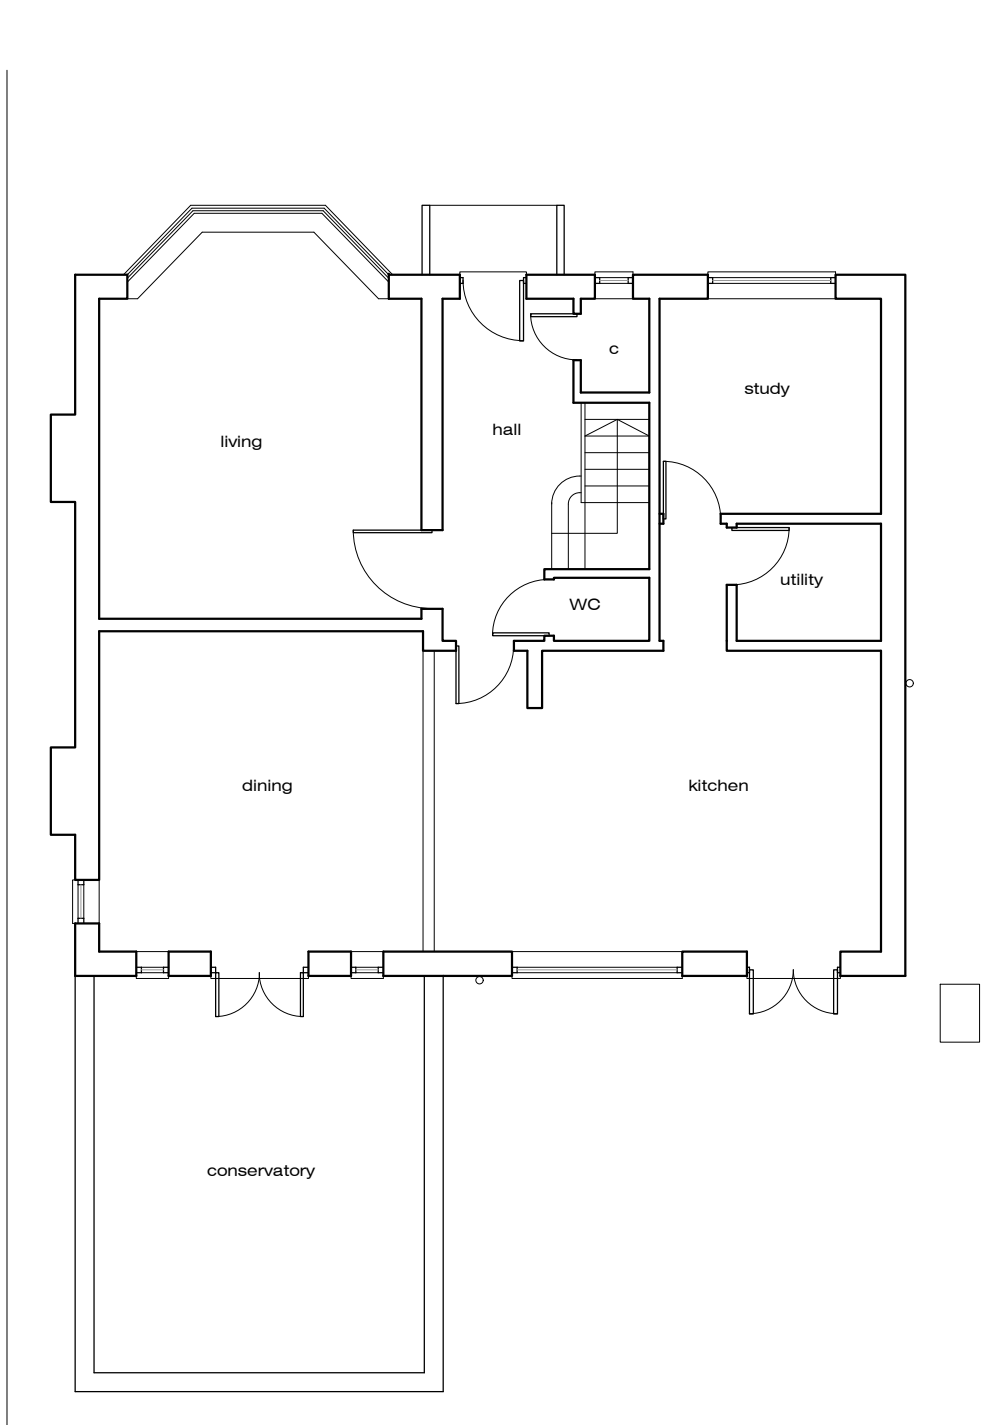


Ground Floor Plan - As Proposed 1:100

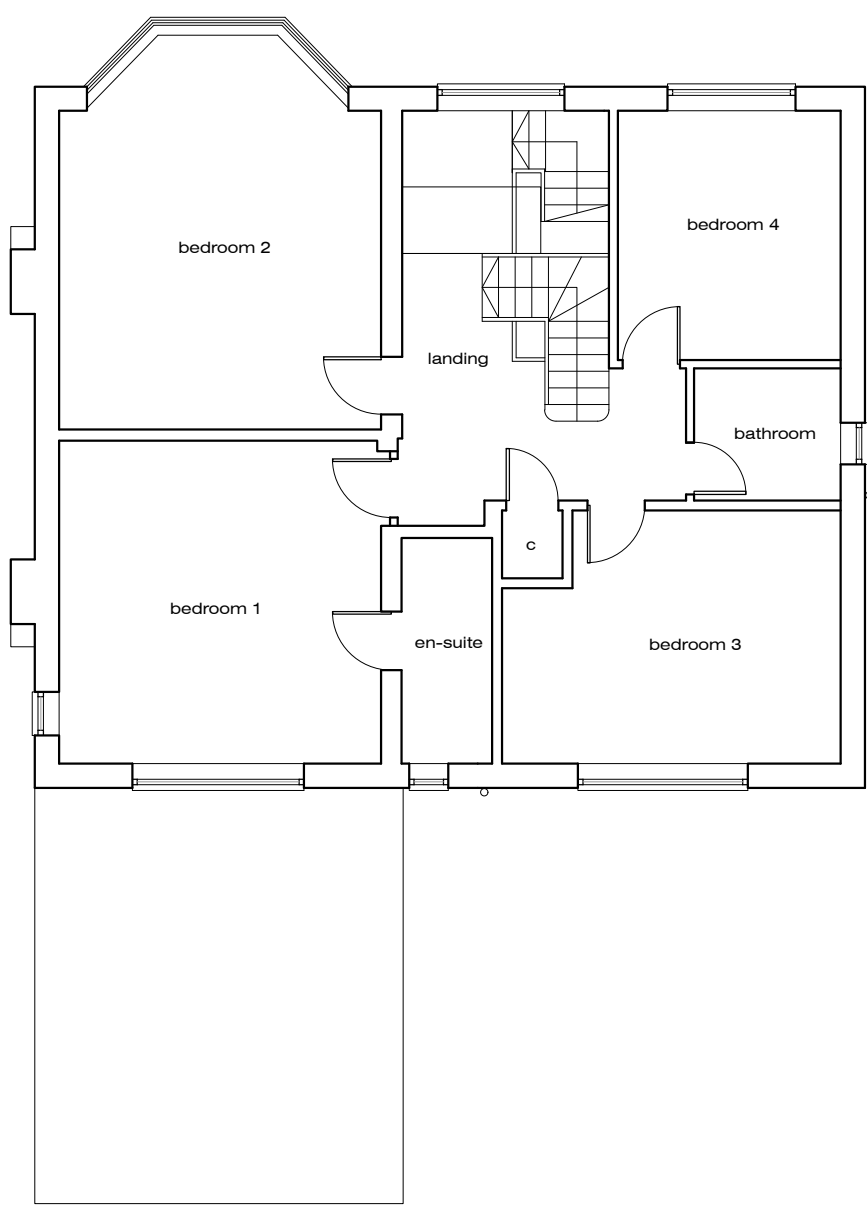

First Floor Plan - As Proposed 1:100

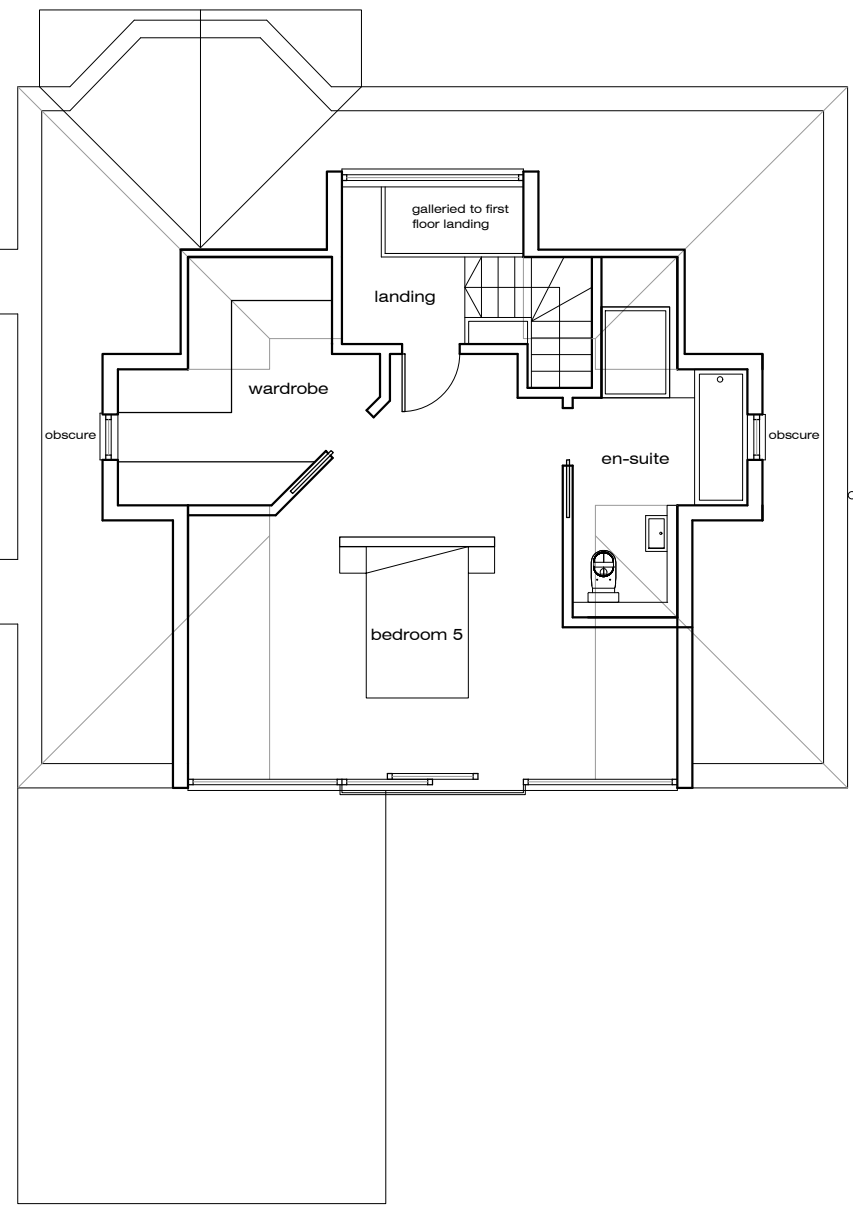

Second Floor Plan - As Proposed 1:100

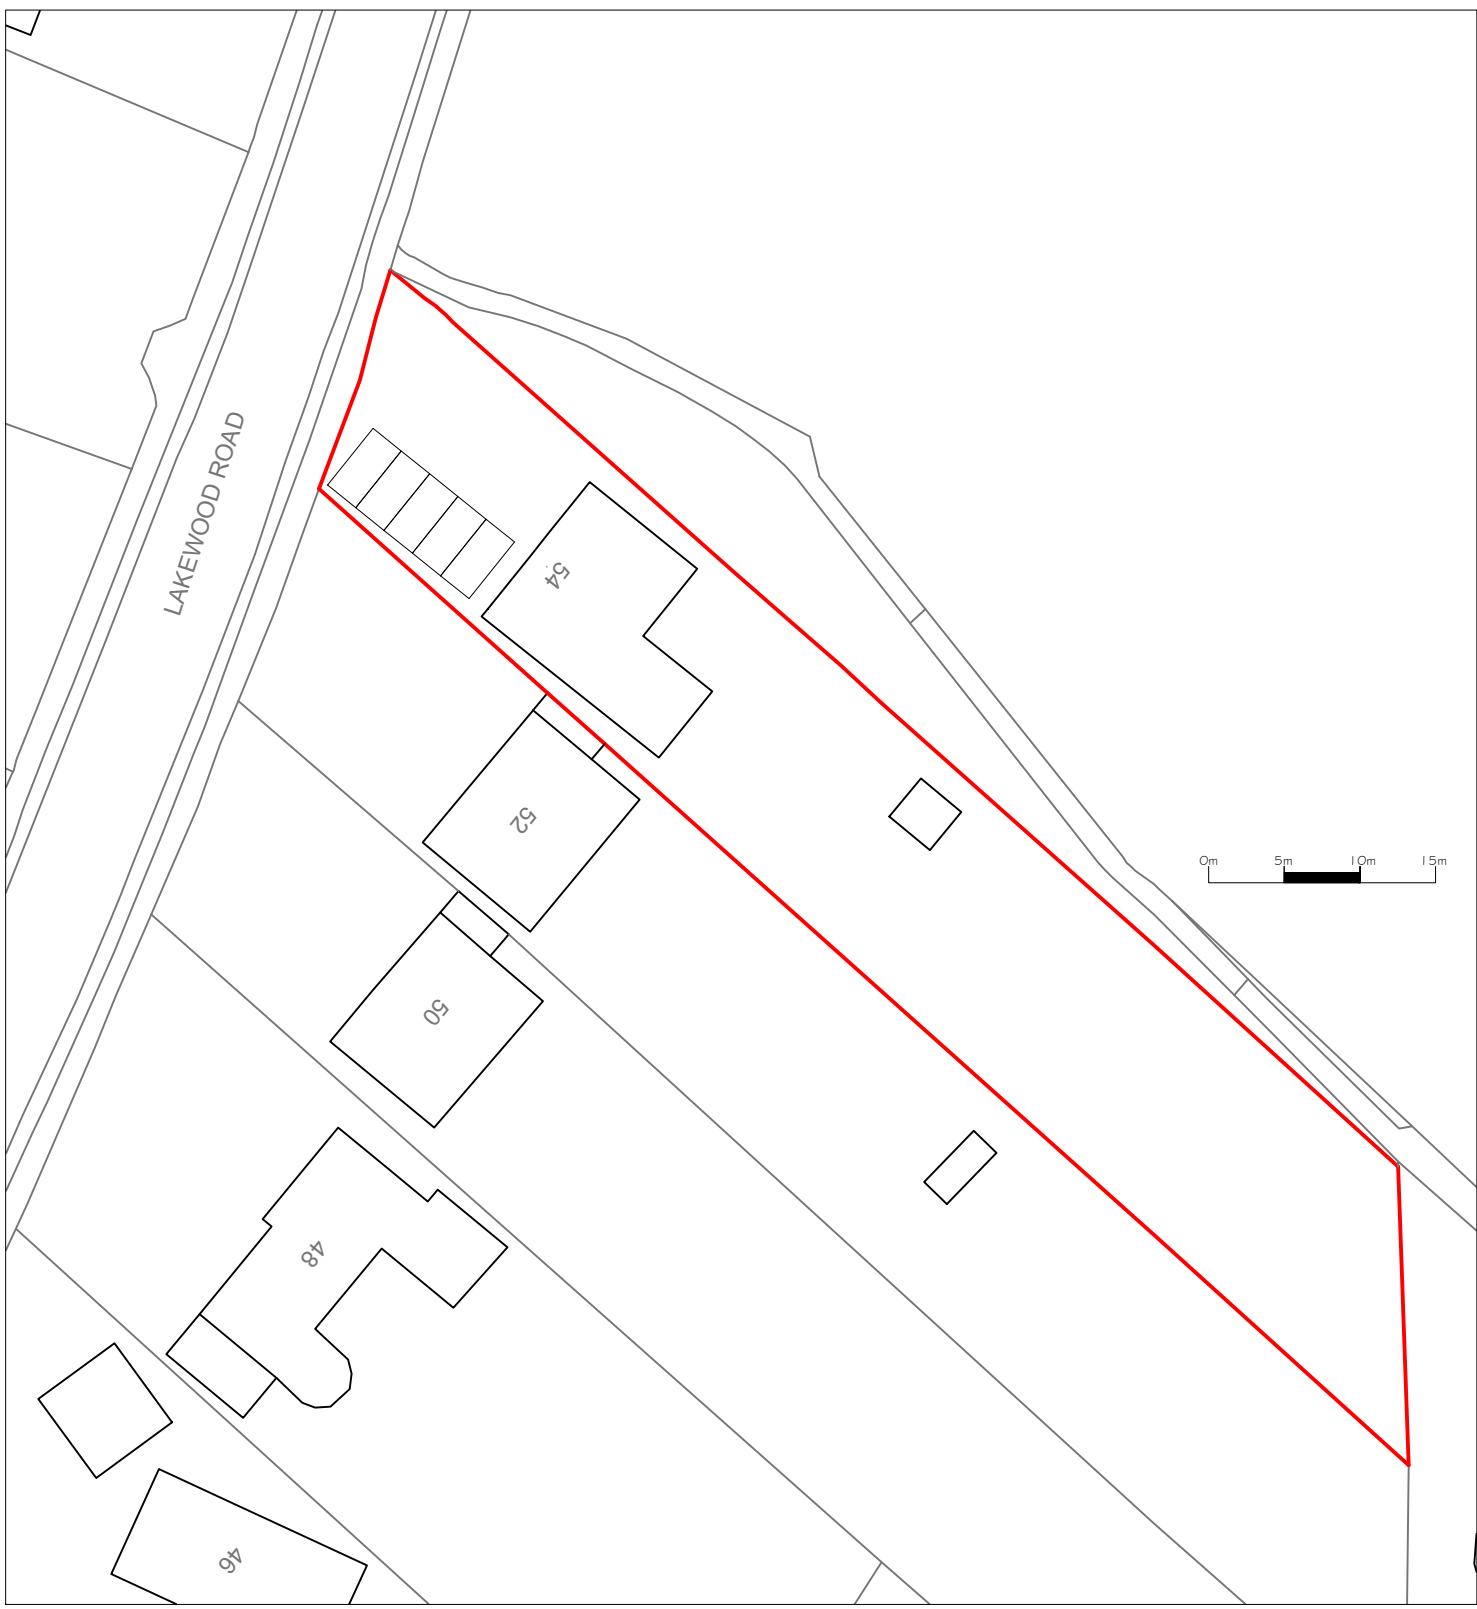

Block Plan - As Proposed 1:500

-	Issued for Planning Application	NJ	26-06-25
Rev.		By	Date
Coast Architecture Ltd The Hawthorns, 105 Dibles Road, Warsash, Southampton, SO31 9JL 07920 260758 Project 54 Lakewood Road, Chandler's Ford, SO53 1EX Client Mr and Mrs T Almond			

Title Plans & Elevations - As Proposed			
Date	August 24	Drawn By	NJ
Job No.	Drawing No.	Scale	Revision
C24-004	101	1:100 /500@A1	-