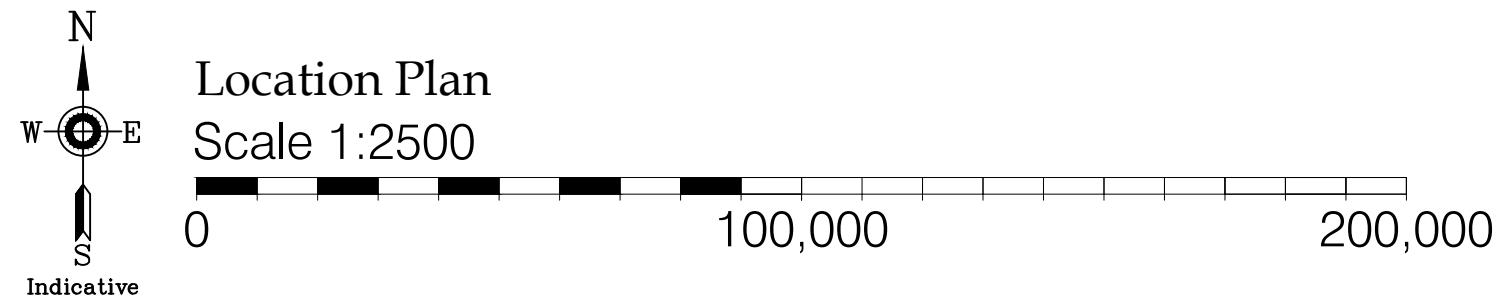
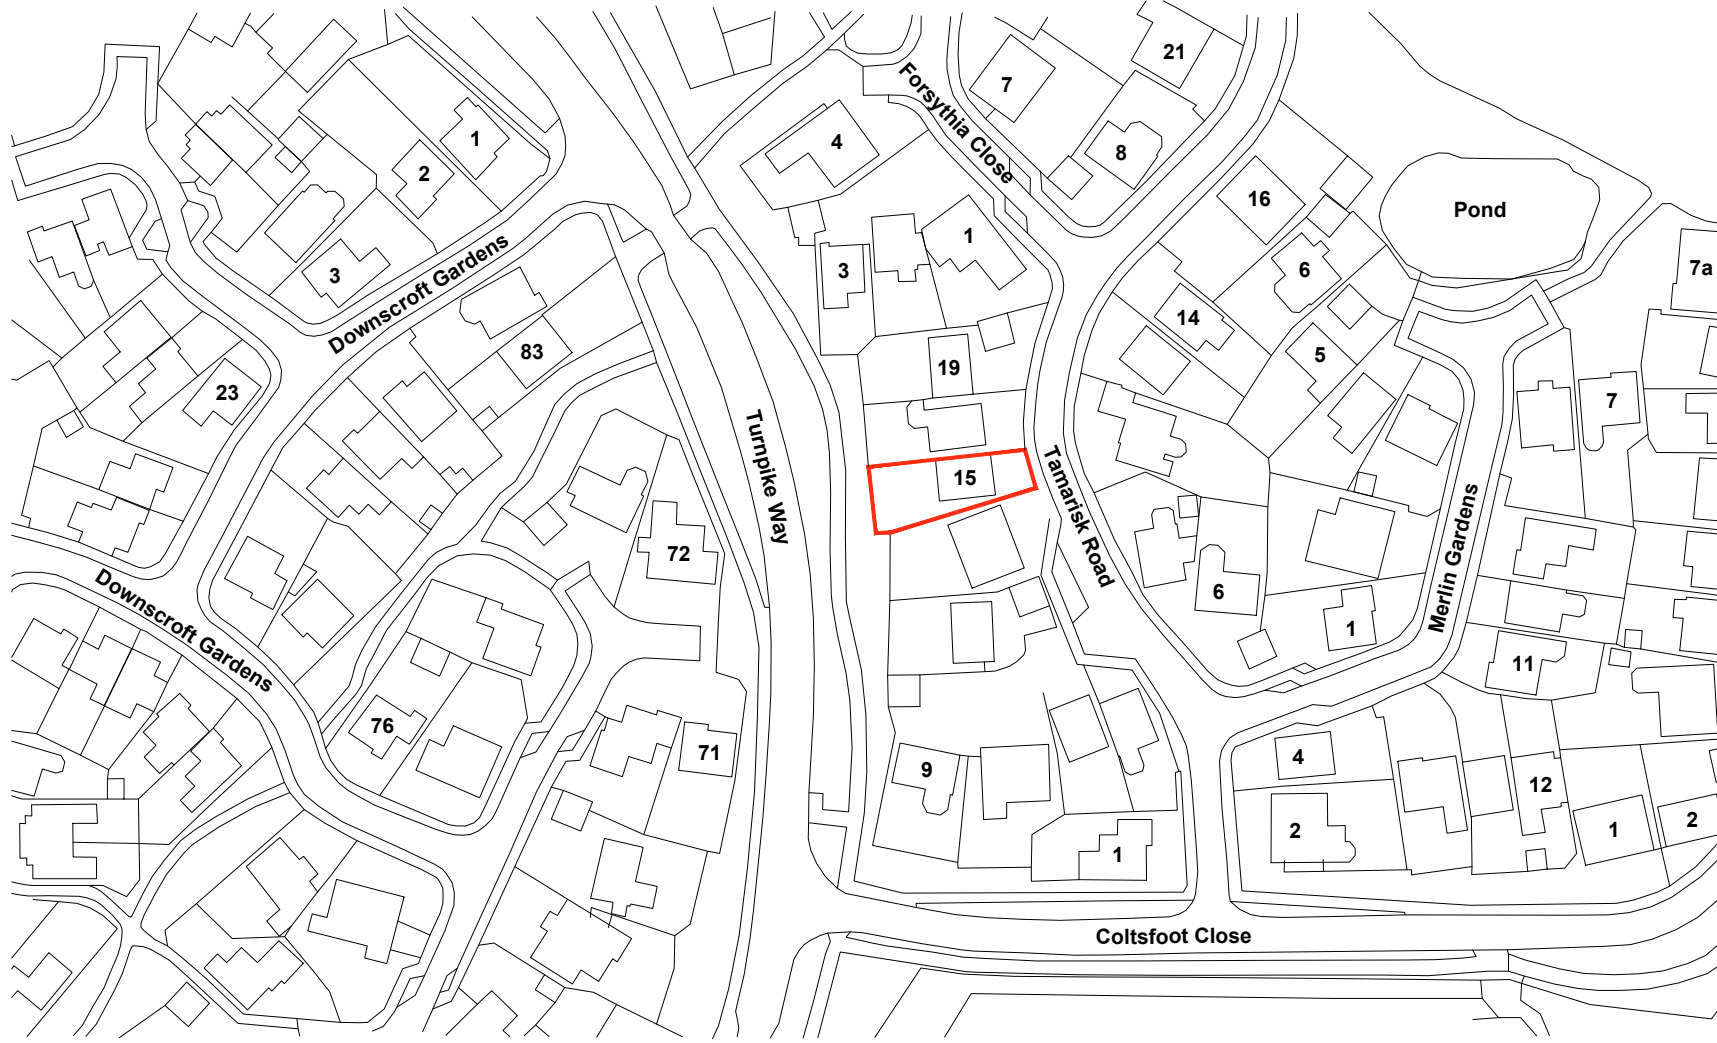


NOTES :

DO NOT SCALE: ALL DIMENSIONS TO BE CHECKED ON SITE AND VERIFIED PRIOR TO COMMENCING WORKS/MANUFACTURE. ANY DISCREPANCIES TO BE REPORTED TO CPL DESIGN.

THIS DRAWING IS PROTECTED BY COPYRIGHT.

NOT TO BE REPRODUCED IN ANY FORM OR BY ANY MEANS FOR ANY PURPOSE WITHOUT THE WRITTEN PERMISSION OF CPL DESIGN.

Plans Key:

- Site Boundary
- Existing Building Footprints
- Proposed Additional Footprint

B	27.06.2025	Ground floor extension reduced
A	12.06.2024	Original Issue
Rev	Date	Notes:
Revisions		

CPL Design
Extensions, Conversions & New Build

Client: Mrs V. Light

Project: 15 Tamarisk Road
Hedge End
Southampton
SO30 4TN

Drawing: Location & Site Plan
Showing Parking

Scale @ A1: 1:1250/ 100

Date created: 2024

Drawing Number:

1CHA	0001	B
------	------	---

PLANNING