



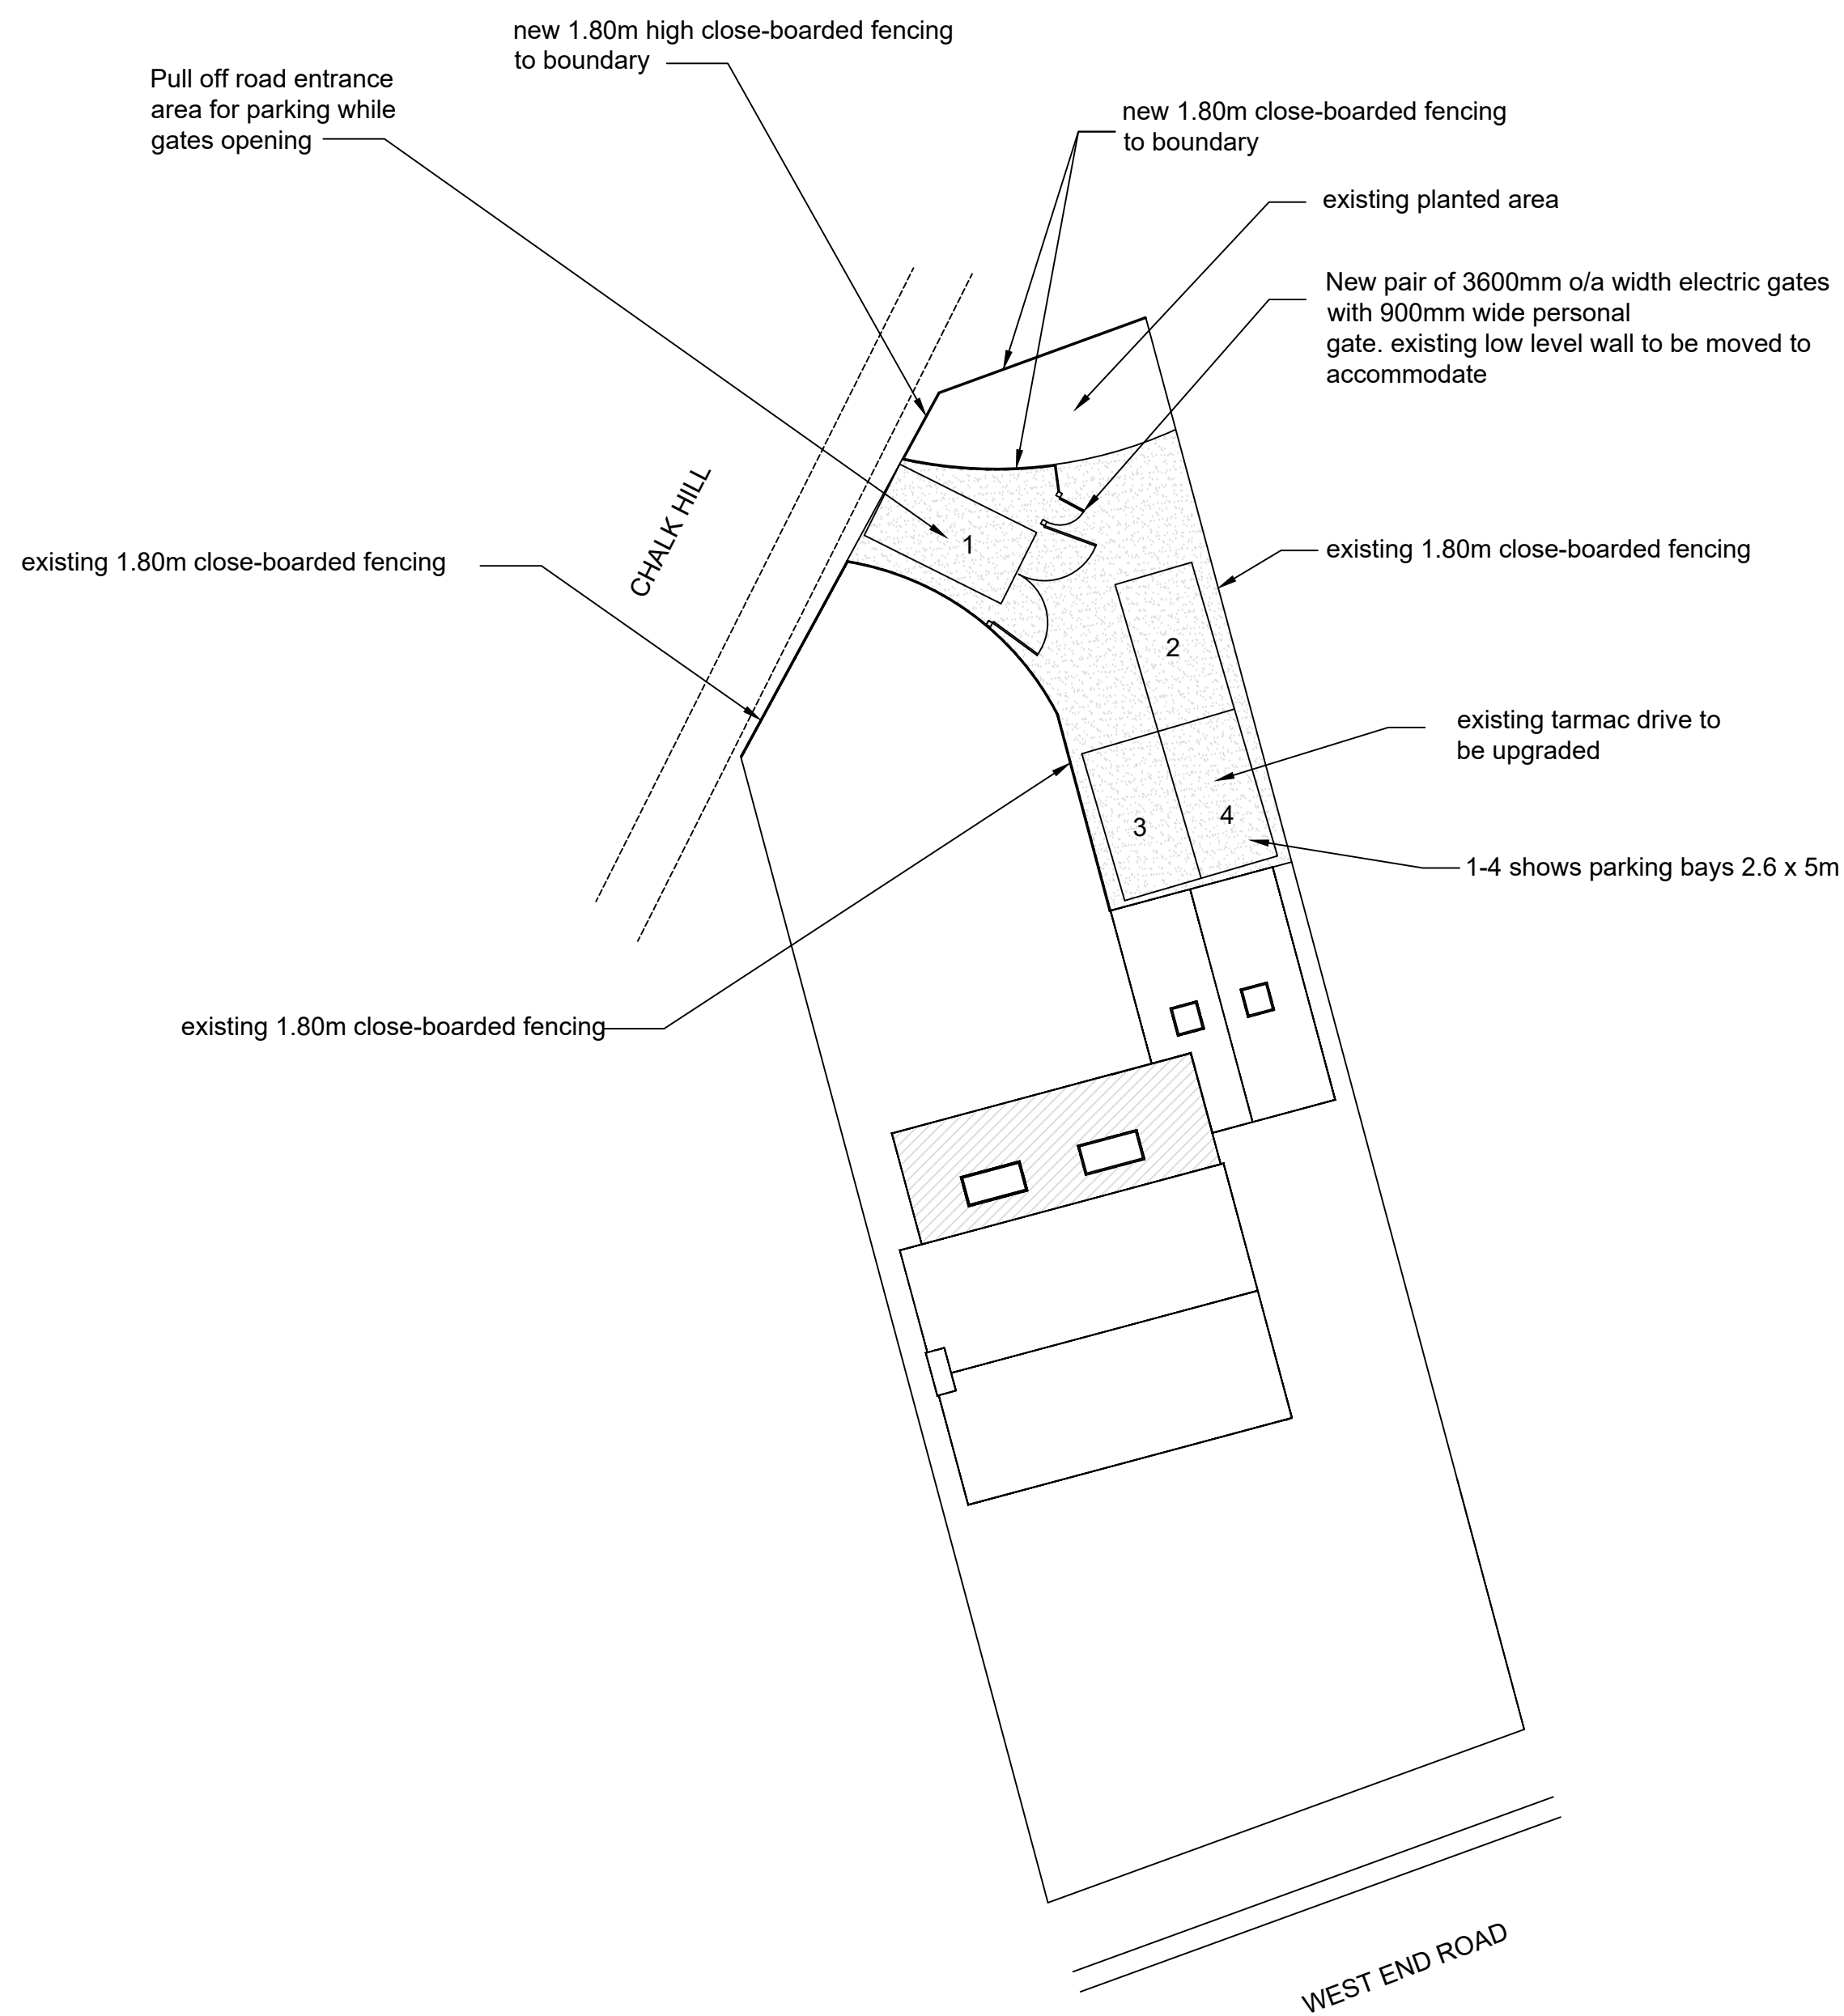


PROPOSED SITE PLAN 1:200


Scale bar 1:200

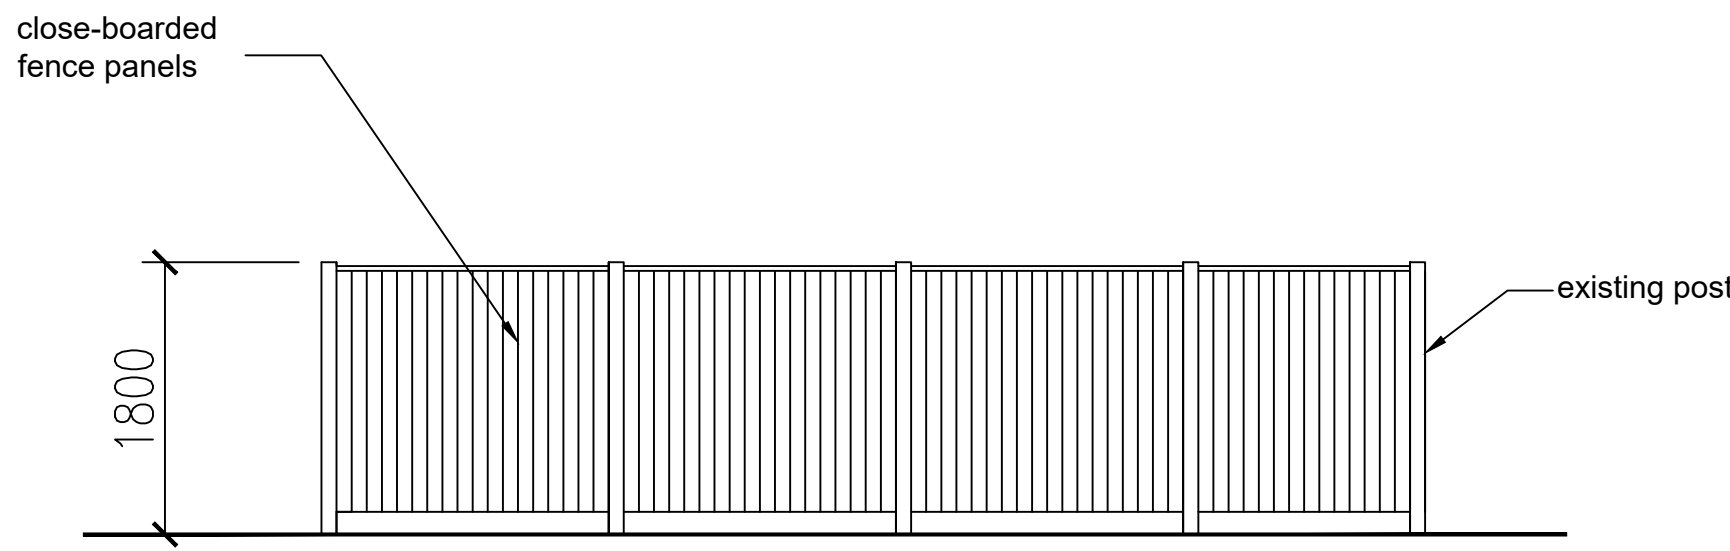


FENCING AREA A 1:50

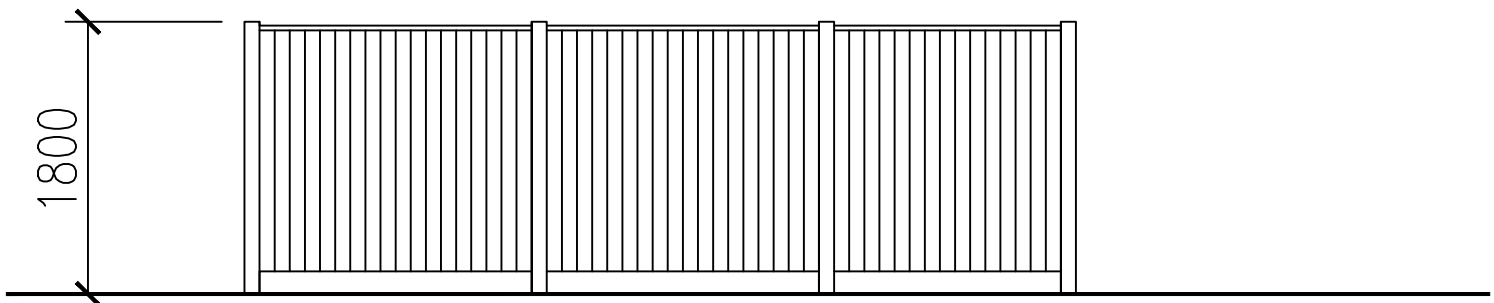

FENCING AREA C 1:50

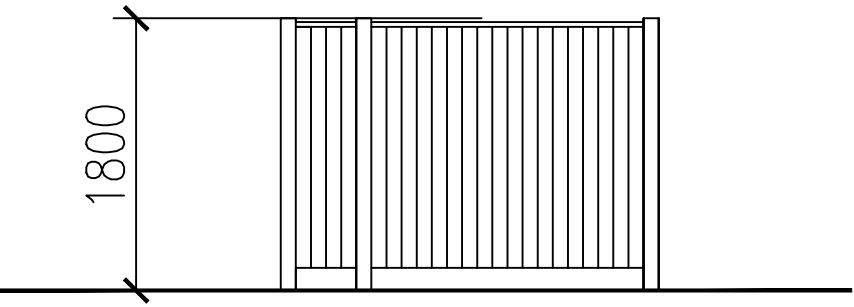


FENCING AREA B 1:50

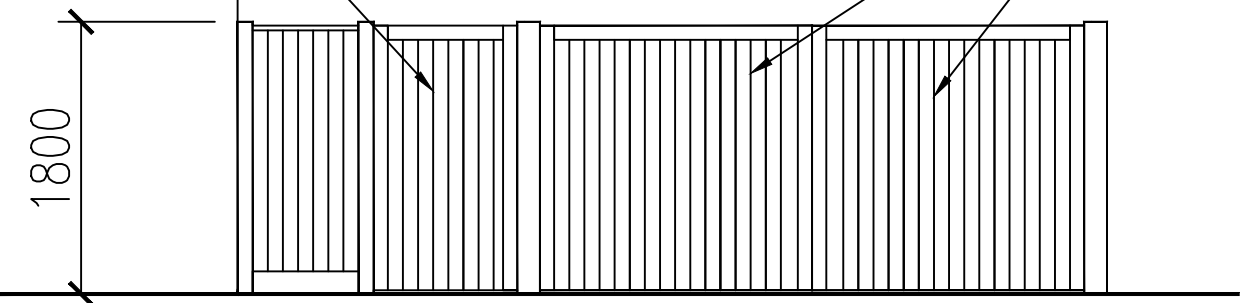

FENCING AREA D 1:50

Scale Bar 1:50

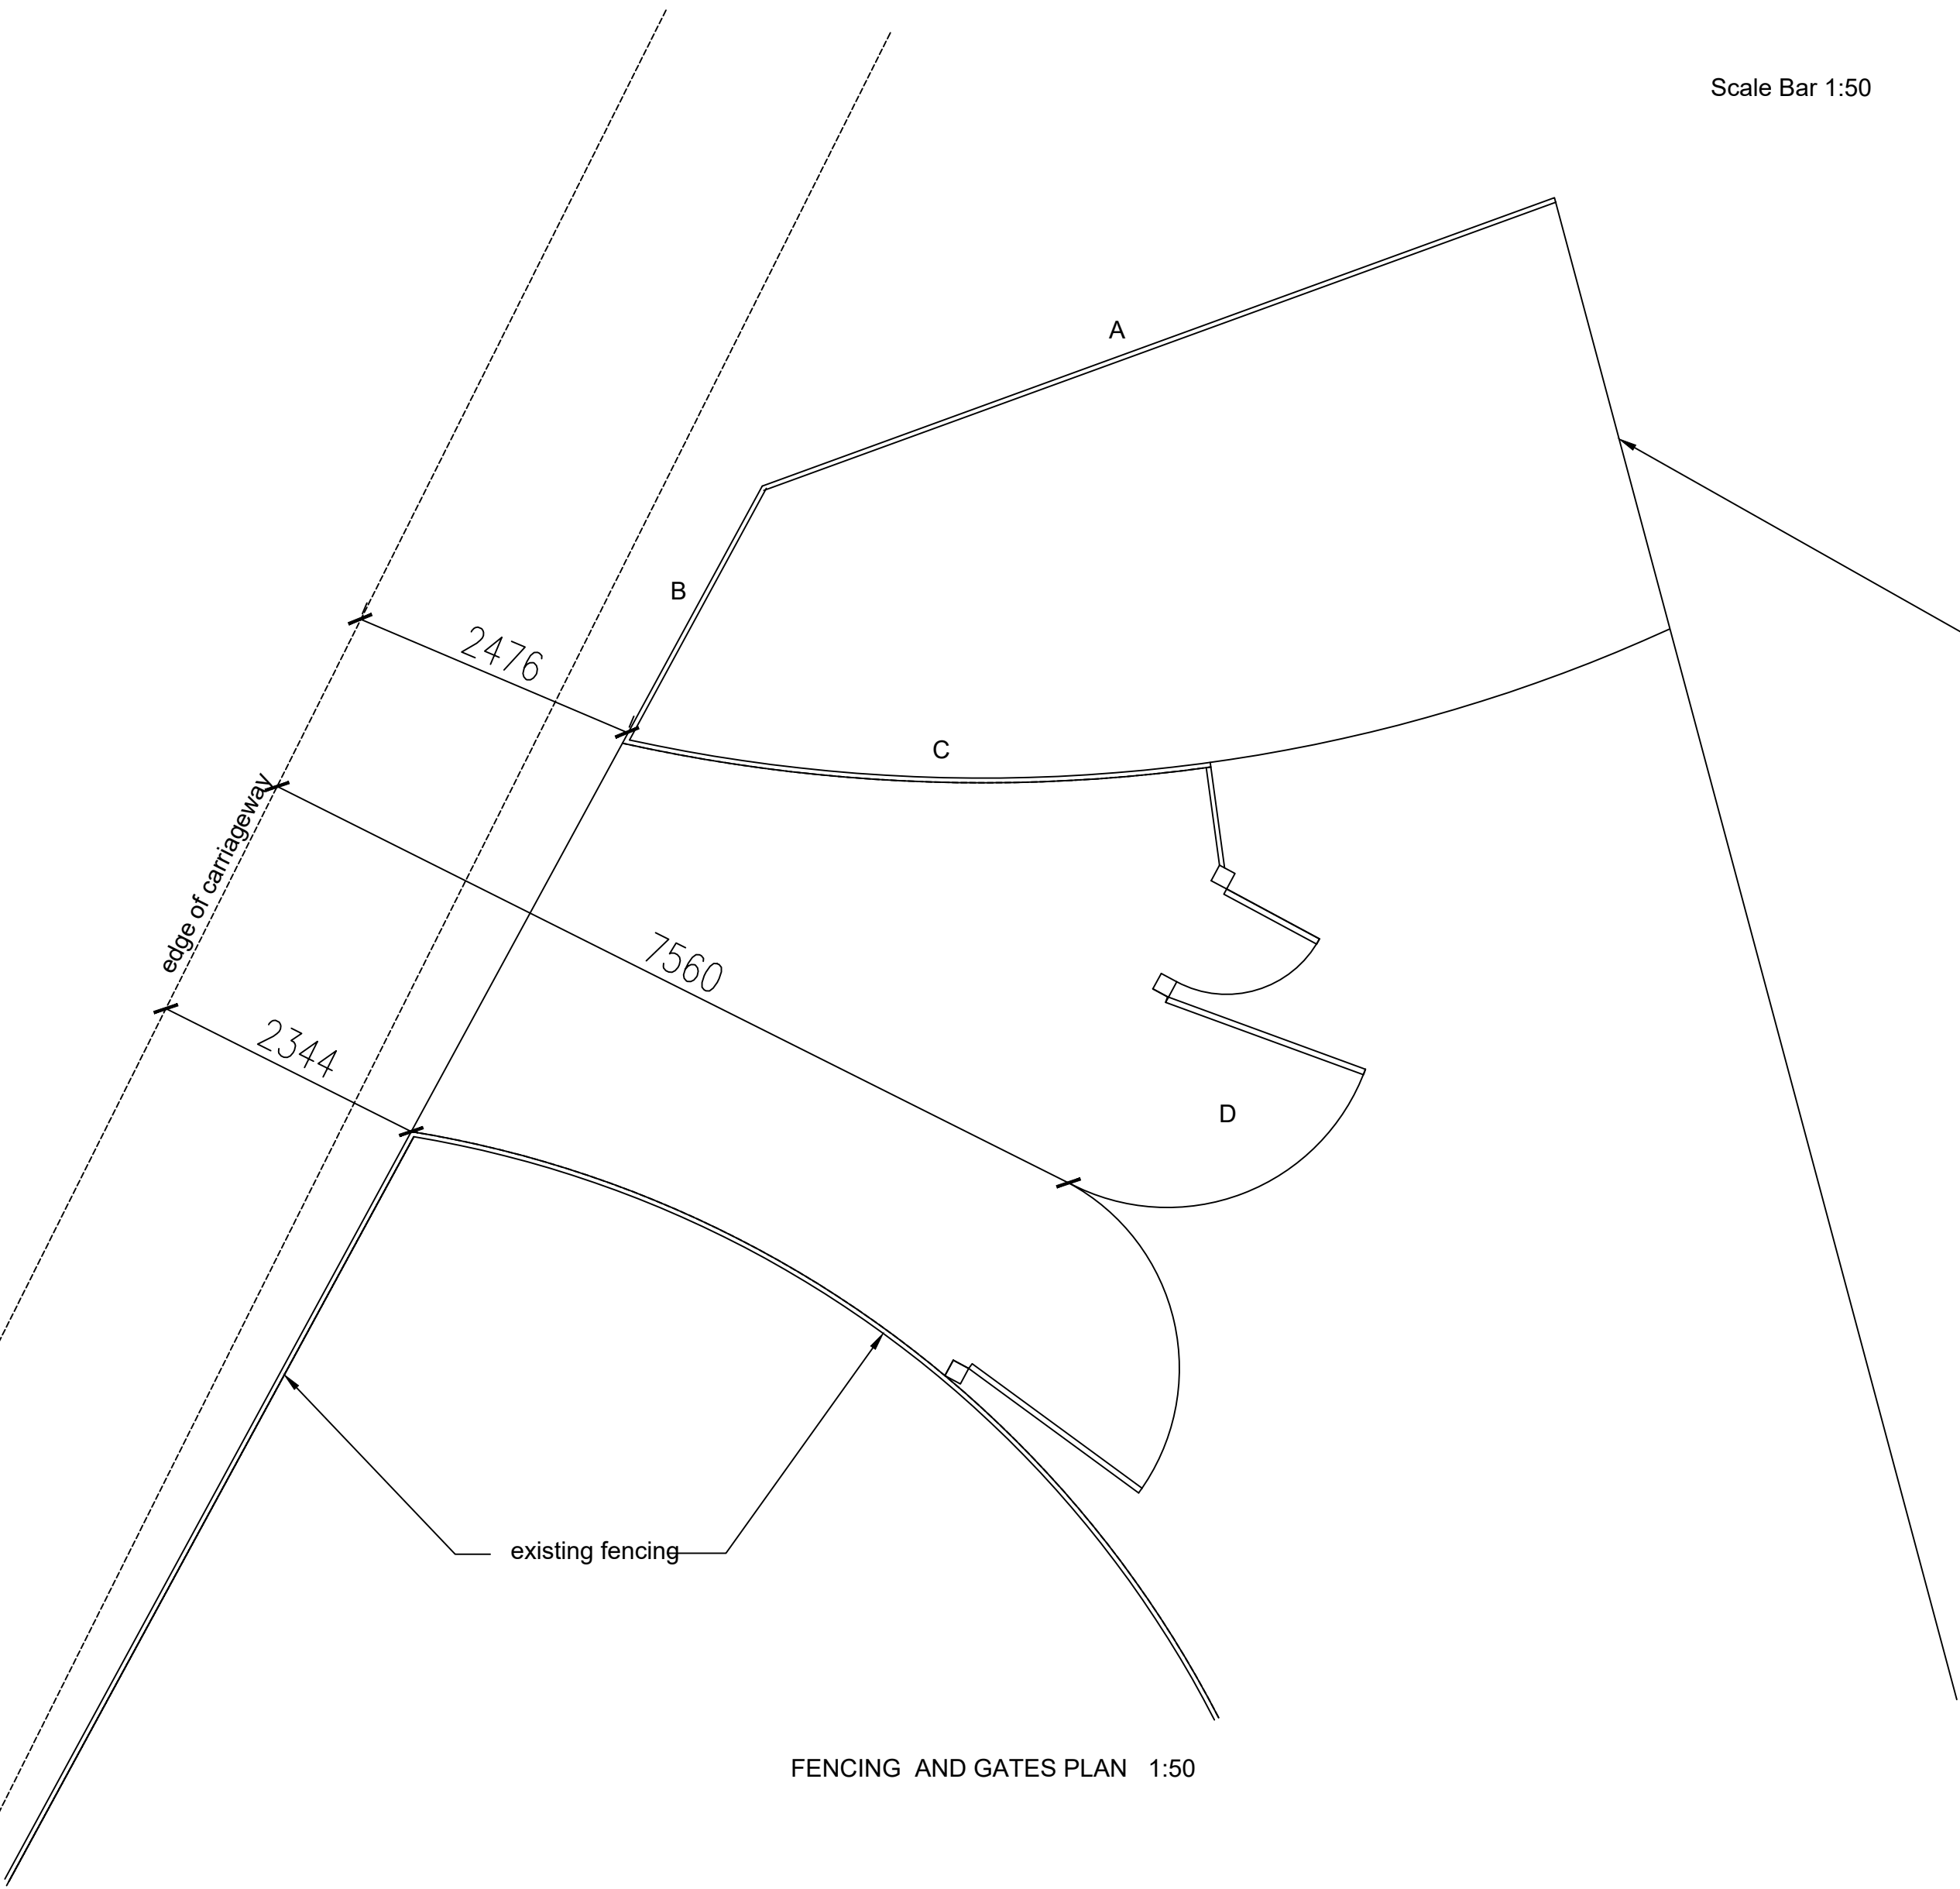

FENCING AND GATES PLAN 1:50

PROPOSED SINGLE STOREY REAR EXTENSION AND PARTIAL GARAGE CONVERSION
at
271 West End Road Southampton Hampshire SO18 3BW
Client
Mr & Mrs Allotey
PROPOSED SITE PLAN AND FENCING DETAILS
DRAWING NO DJA 007
BUILDING PLANS & ESTIMATING
The Annex Ebenezer Cottage West Common Langley Southampton SO45 1XL
Email abbott.bob@sky.com Tel 07795 692060