

DRG No. _____

DO NOT SCALE

NOTES

This drawing to be read in conjunction with all relevant Architects and Engineers drawings and Specifications

All materials to match the existing facade and roof.

Front Extension

- Front Extension
1. Brickwork to lower ground floor facade.
 2. White Render to 1st floor facade.
 3. Concrete roof tiles to match existing.
 4. Windows and doors to match existing.

Rear and Side Extension


- Rear and Side Extension
5. Windows and bifold charcoal grey.
 6. Brick to ground floor facade and white render to 1st floor facade.
 7. Roof lights to be flat plate glass.



Rear Elevation

Side Elevation

Front Elevation

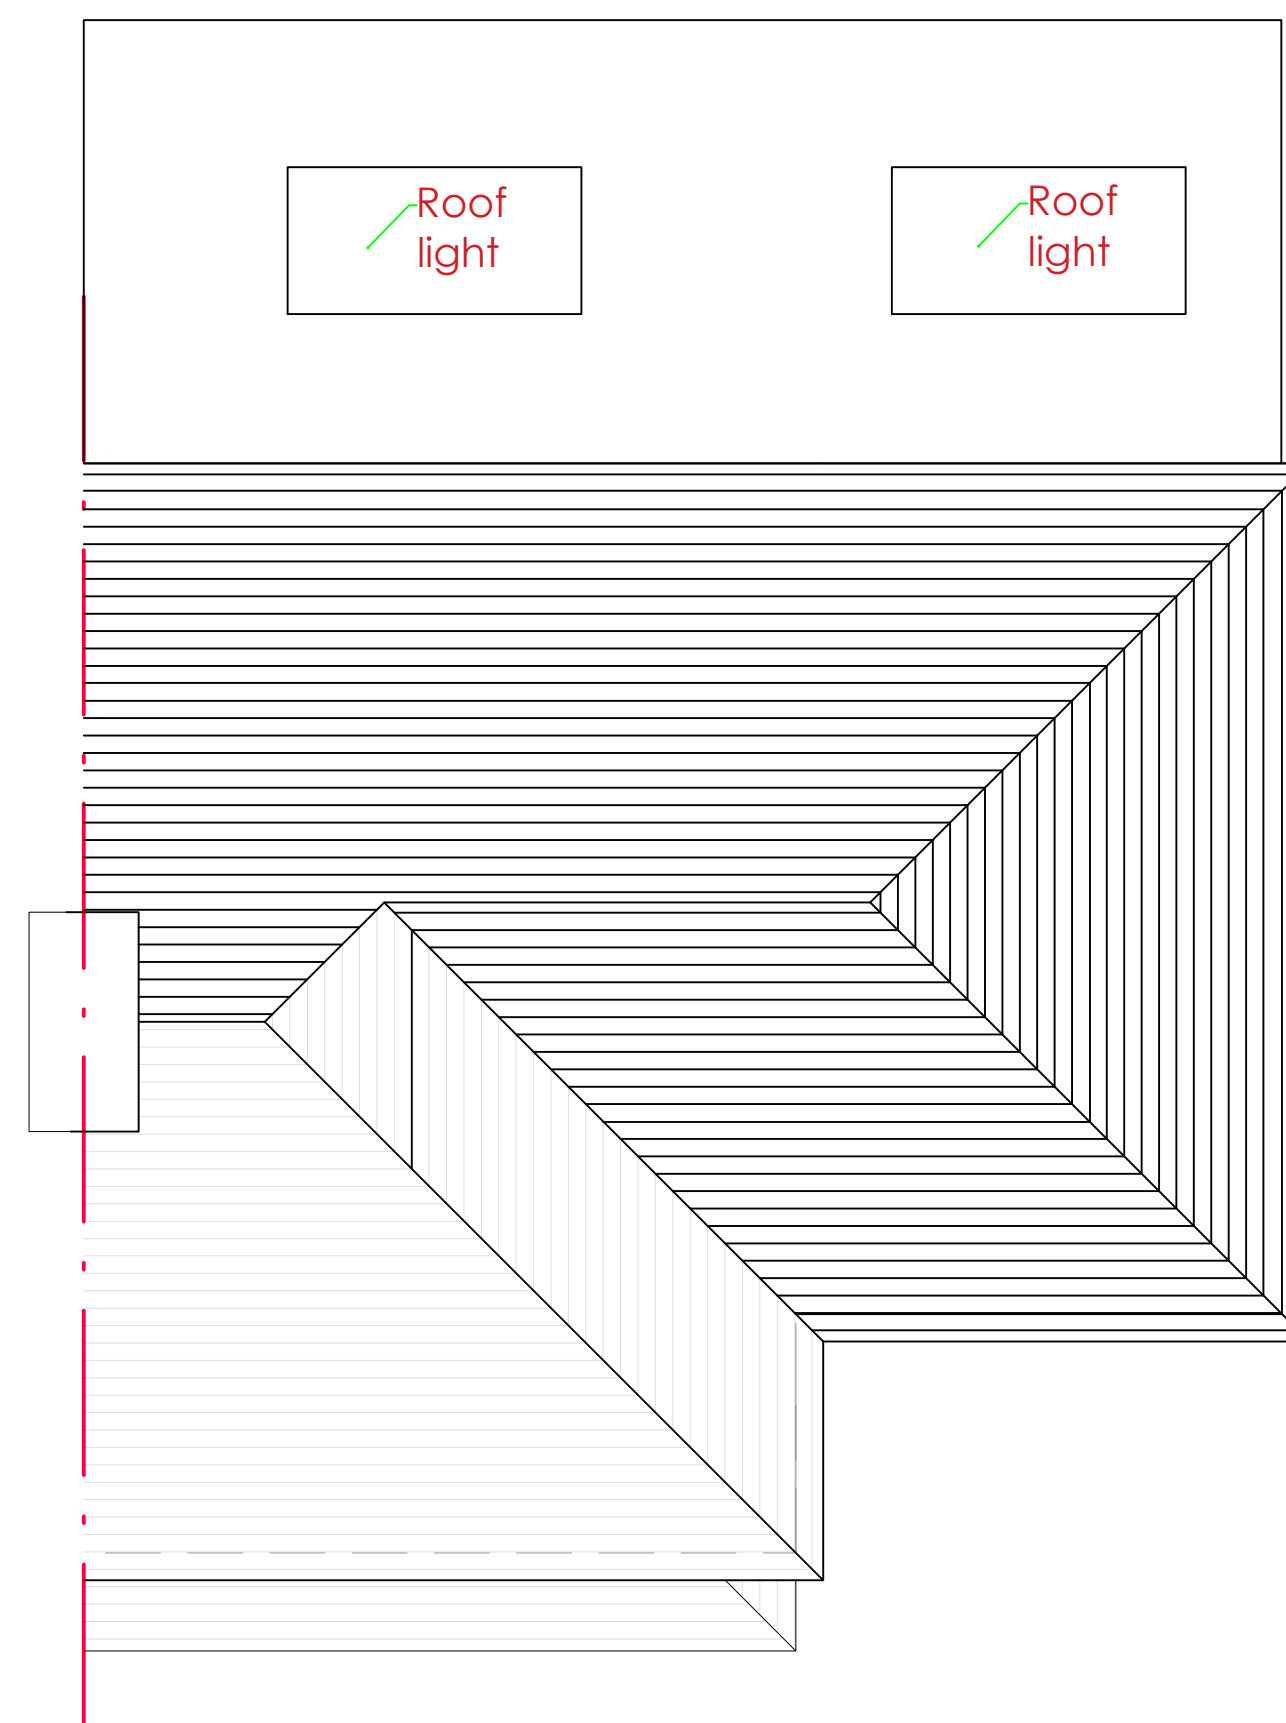

REV	DATE	DESCRIPTION	BY	CHK	APP

REVISIONS



TITLE

18 Coach Road,
Hamble

Proposed Elevations

DRAWN M.K	CHECKED T.K	PASSED
DATE 16/06/2024	CLIENT'S REF.	
SCALE AT A1 1:50	AUTOCAD REF.	

DRAWING No. 240073-001-DR-106	REVISION C01
----------------------------------	-----------------