


1. This drawing to be read in conjunction with all relevant Architects and Engineers drawings and Specifications.
2. All beams to be S275 as a minimum

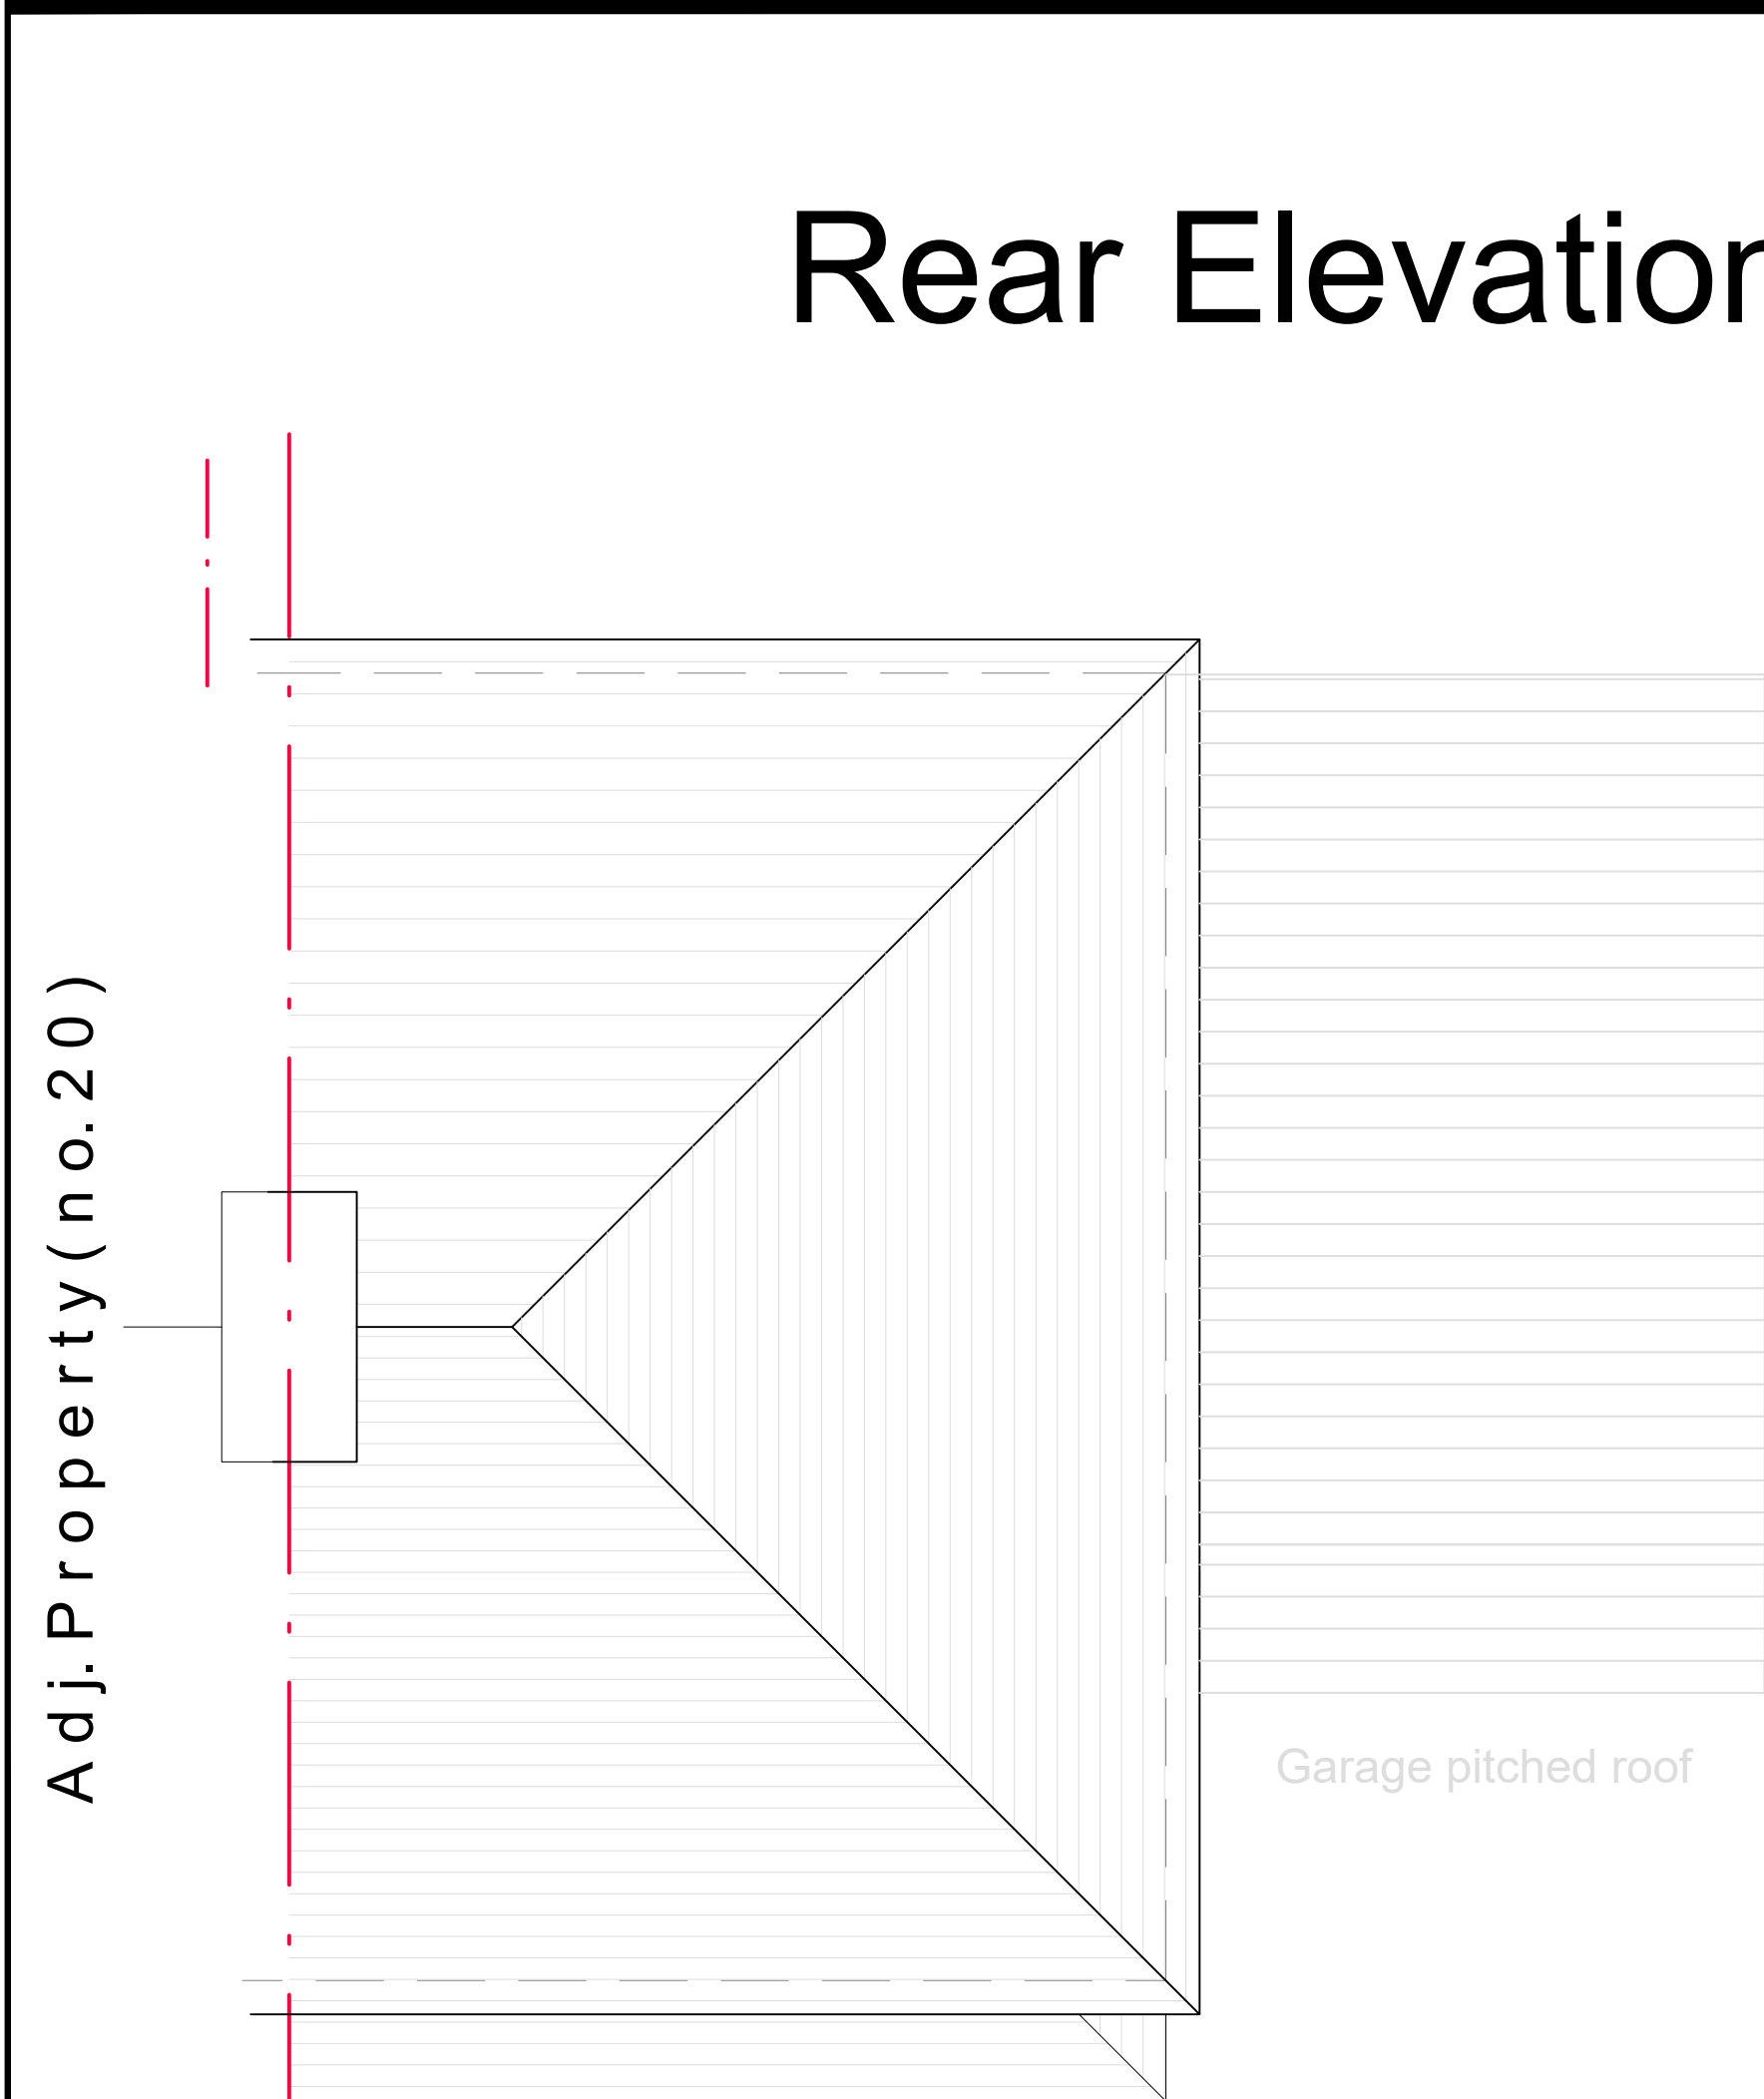


Rear Elevation

Side Elevation



Roof plan

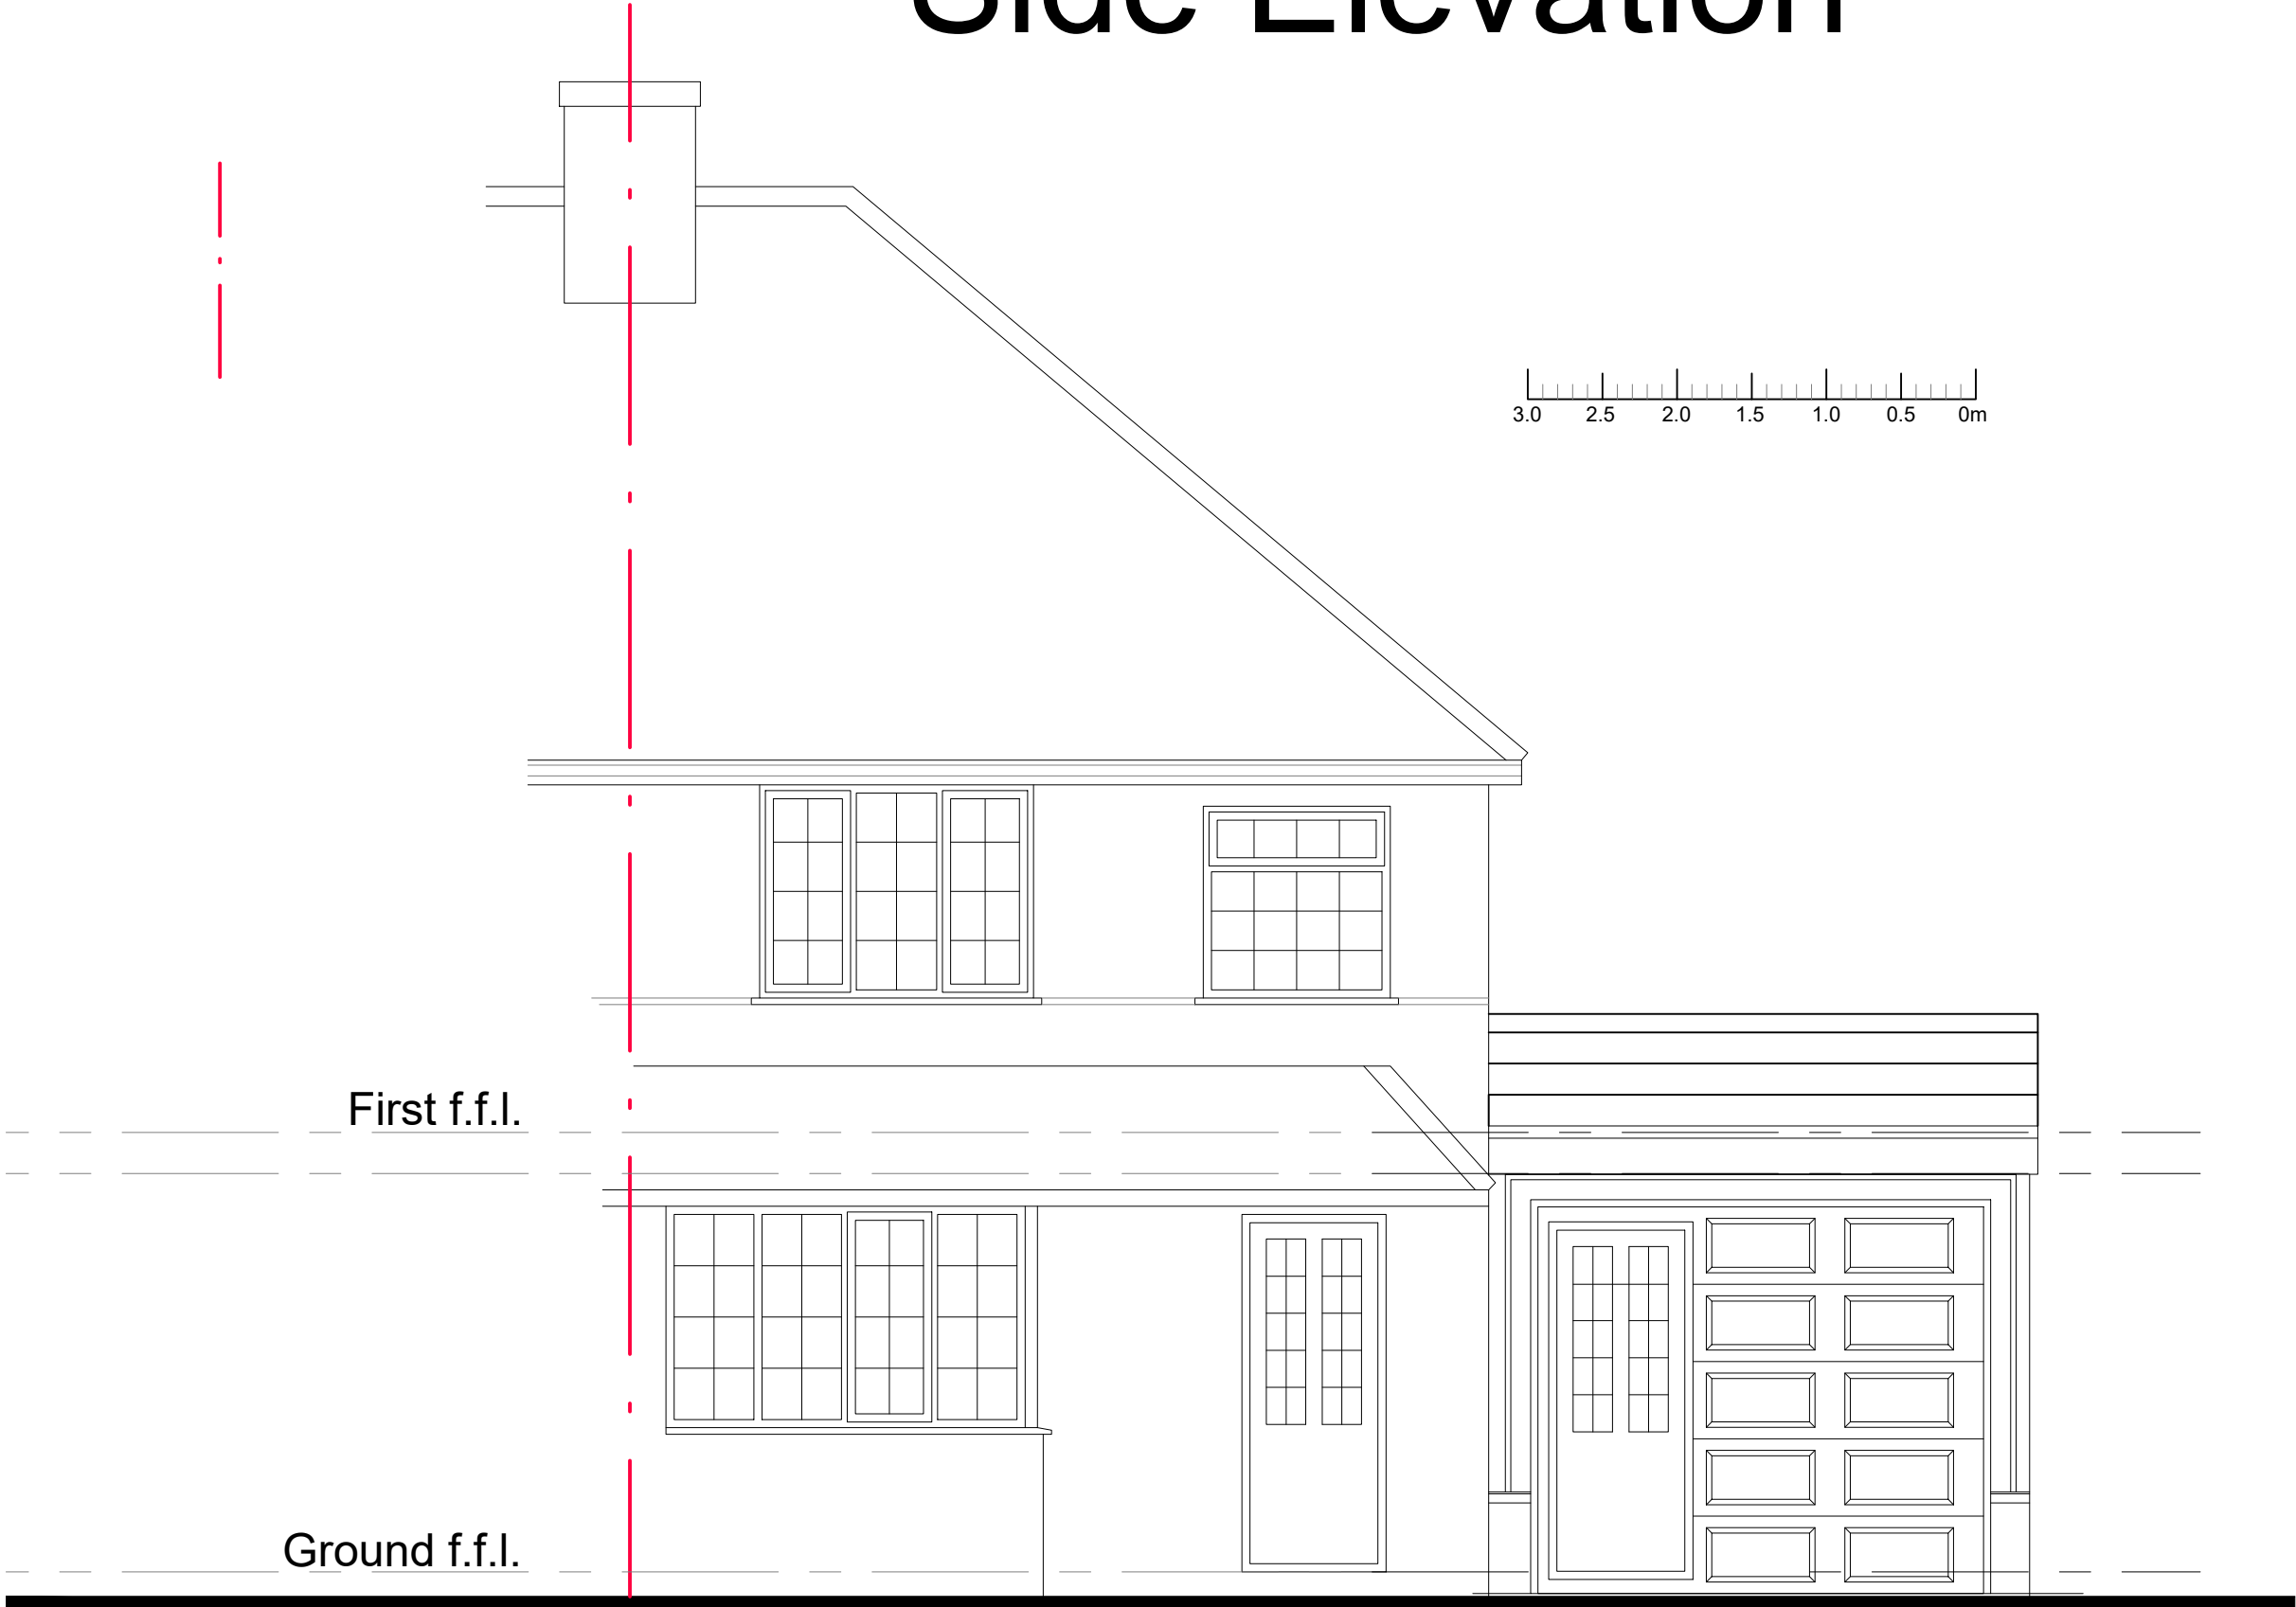

Front Elevation

REV	DATE	DESCRIPTION	BY	CHK	APP

REVISIONS

--



--

TITLE
18 Coach Road,
Hamble

Existing Elevations

DRAWN: M.K.	CHECKED: T.K.	PASSED
DATE: 12/02/2025	CLIENT'S REF.	
SCALE: AT A1 1:50	AUTOCAD REF.	
DRAWING No. 240073-001-DR-103	REVISION P01	