


BLOCK/SITE PLAN


AREA 90m x 90m

SCALE: 1:500 on A4

CENTRE COORDINATES: 449639 , 117932

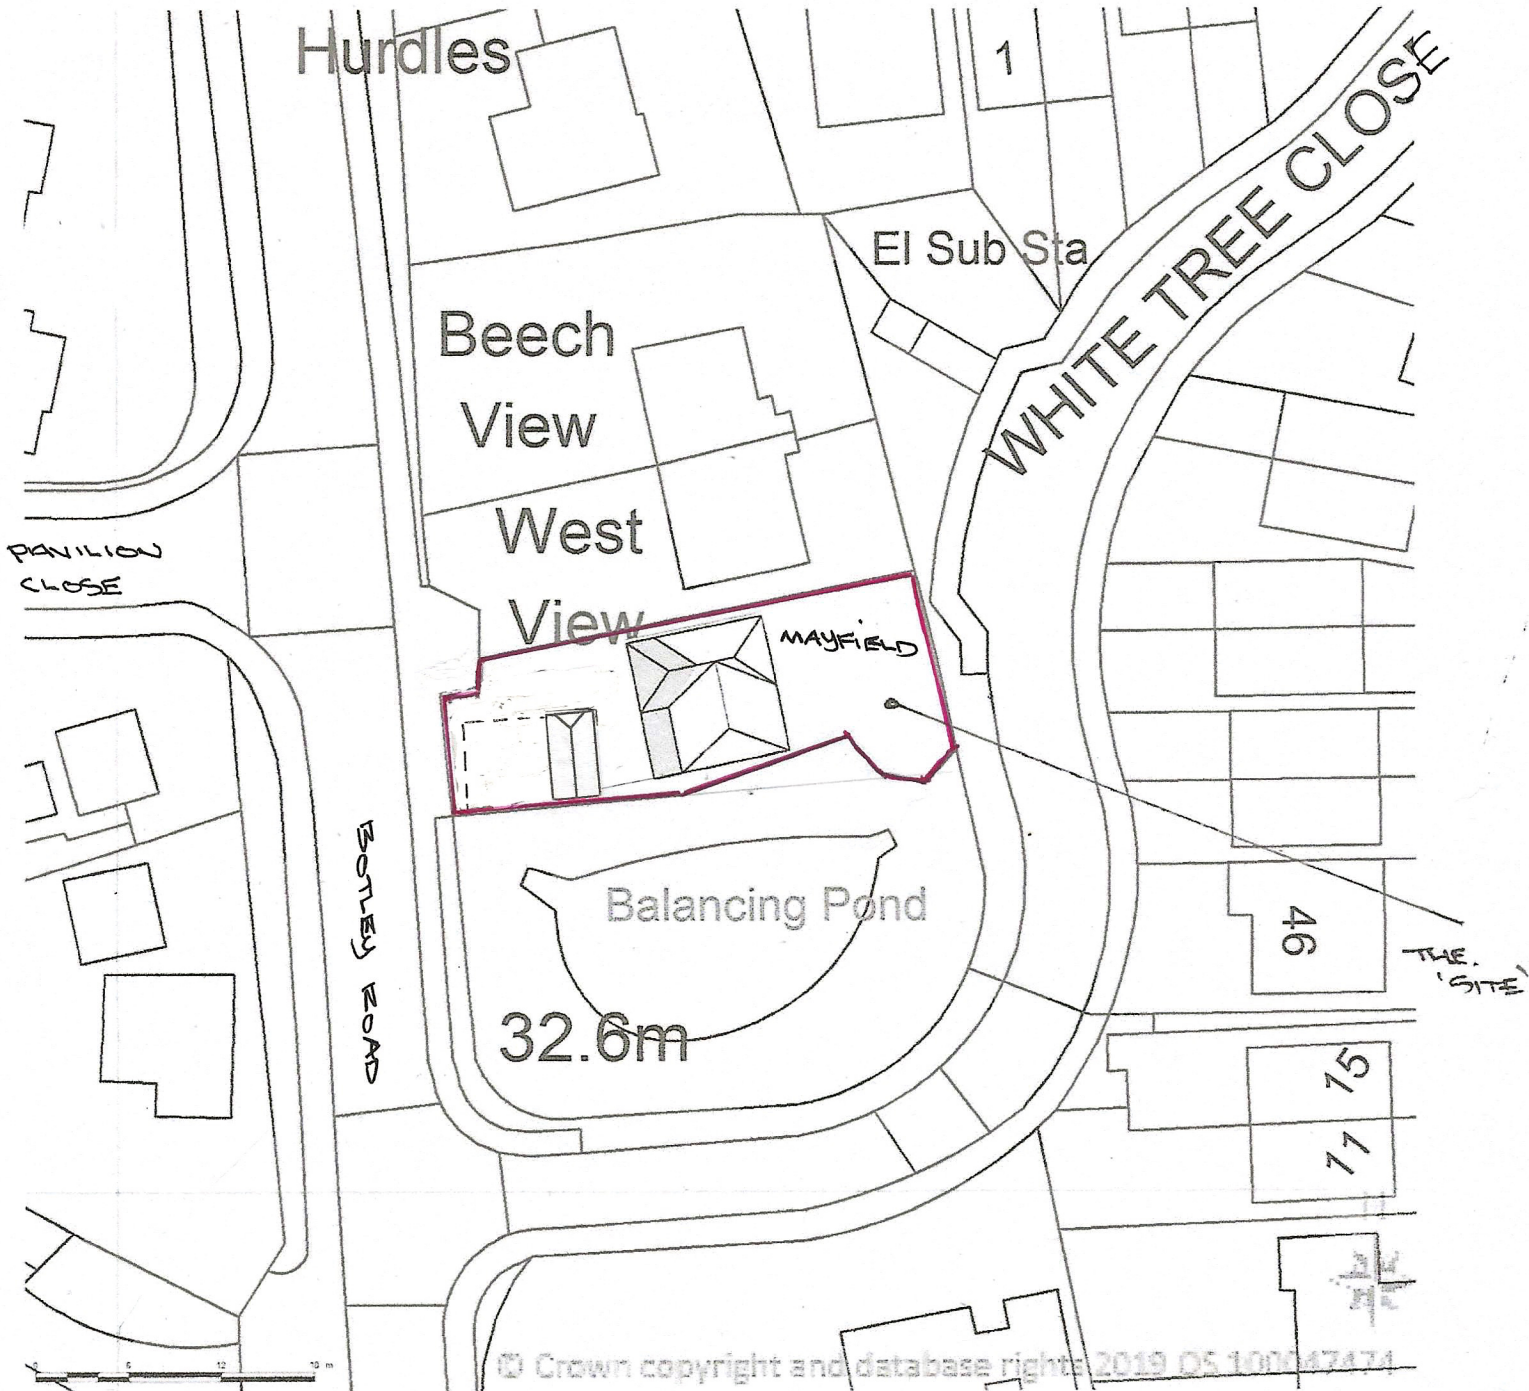

SCALE BAR 1:500

 

Supplied by Streetwise Maps Ltd
www.streetwise.net
 Licence No: 100047474
 12:14:51 09/07/2019

MAYFIELD
 BOTLEY ROAD
 FAIR OAK
 SOUTHAMPTON