


BLOCK/SITE PLAN
AREA 55m x 55m A3
SCALE 1:200
CENTRE COORDINATES: 444409, 118208

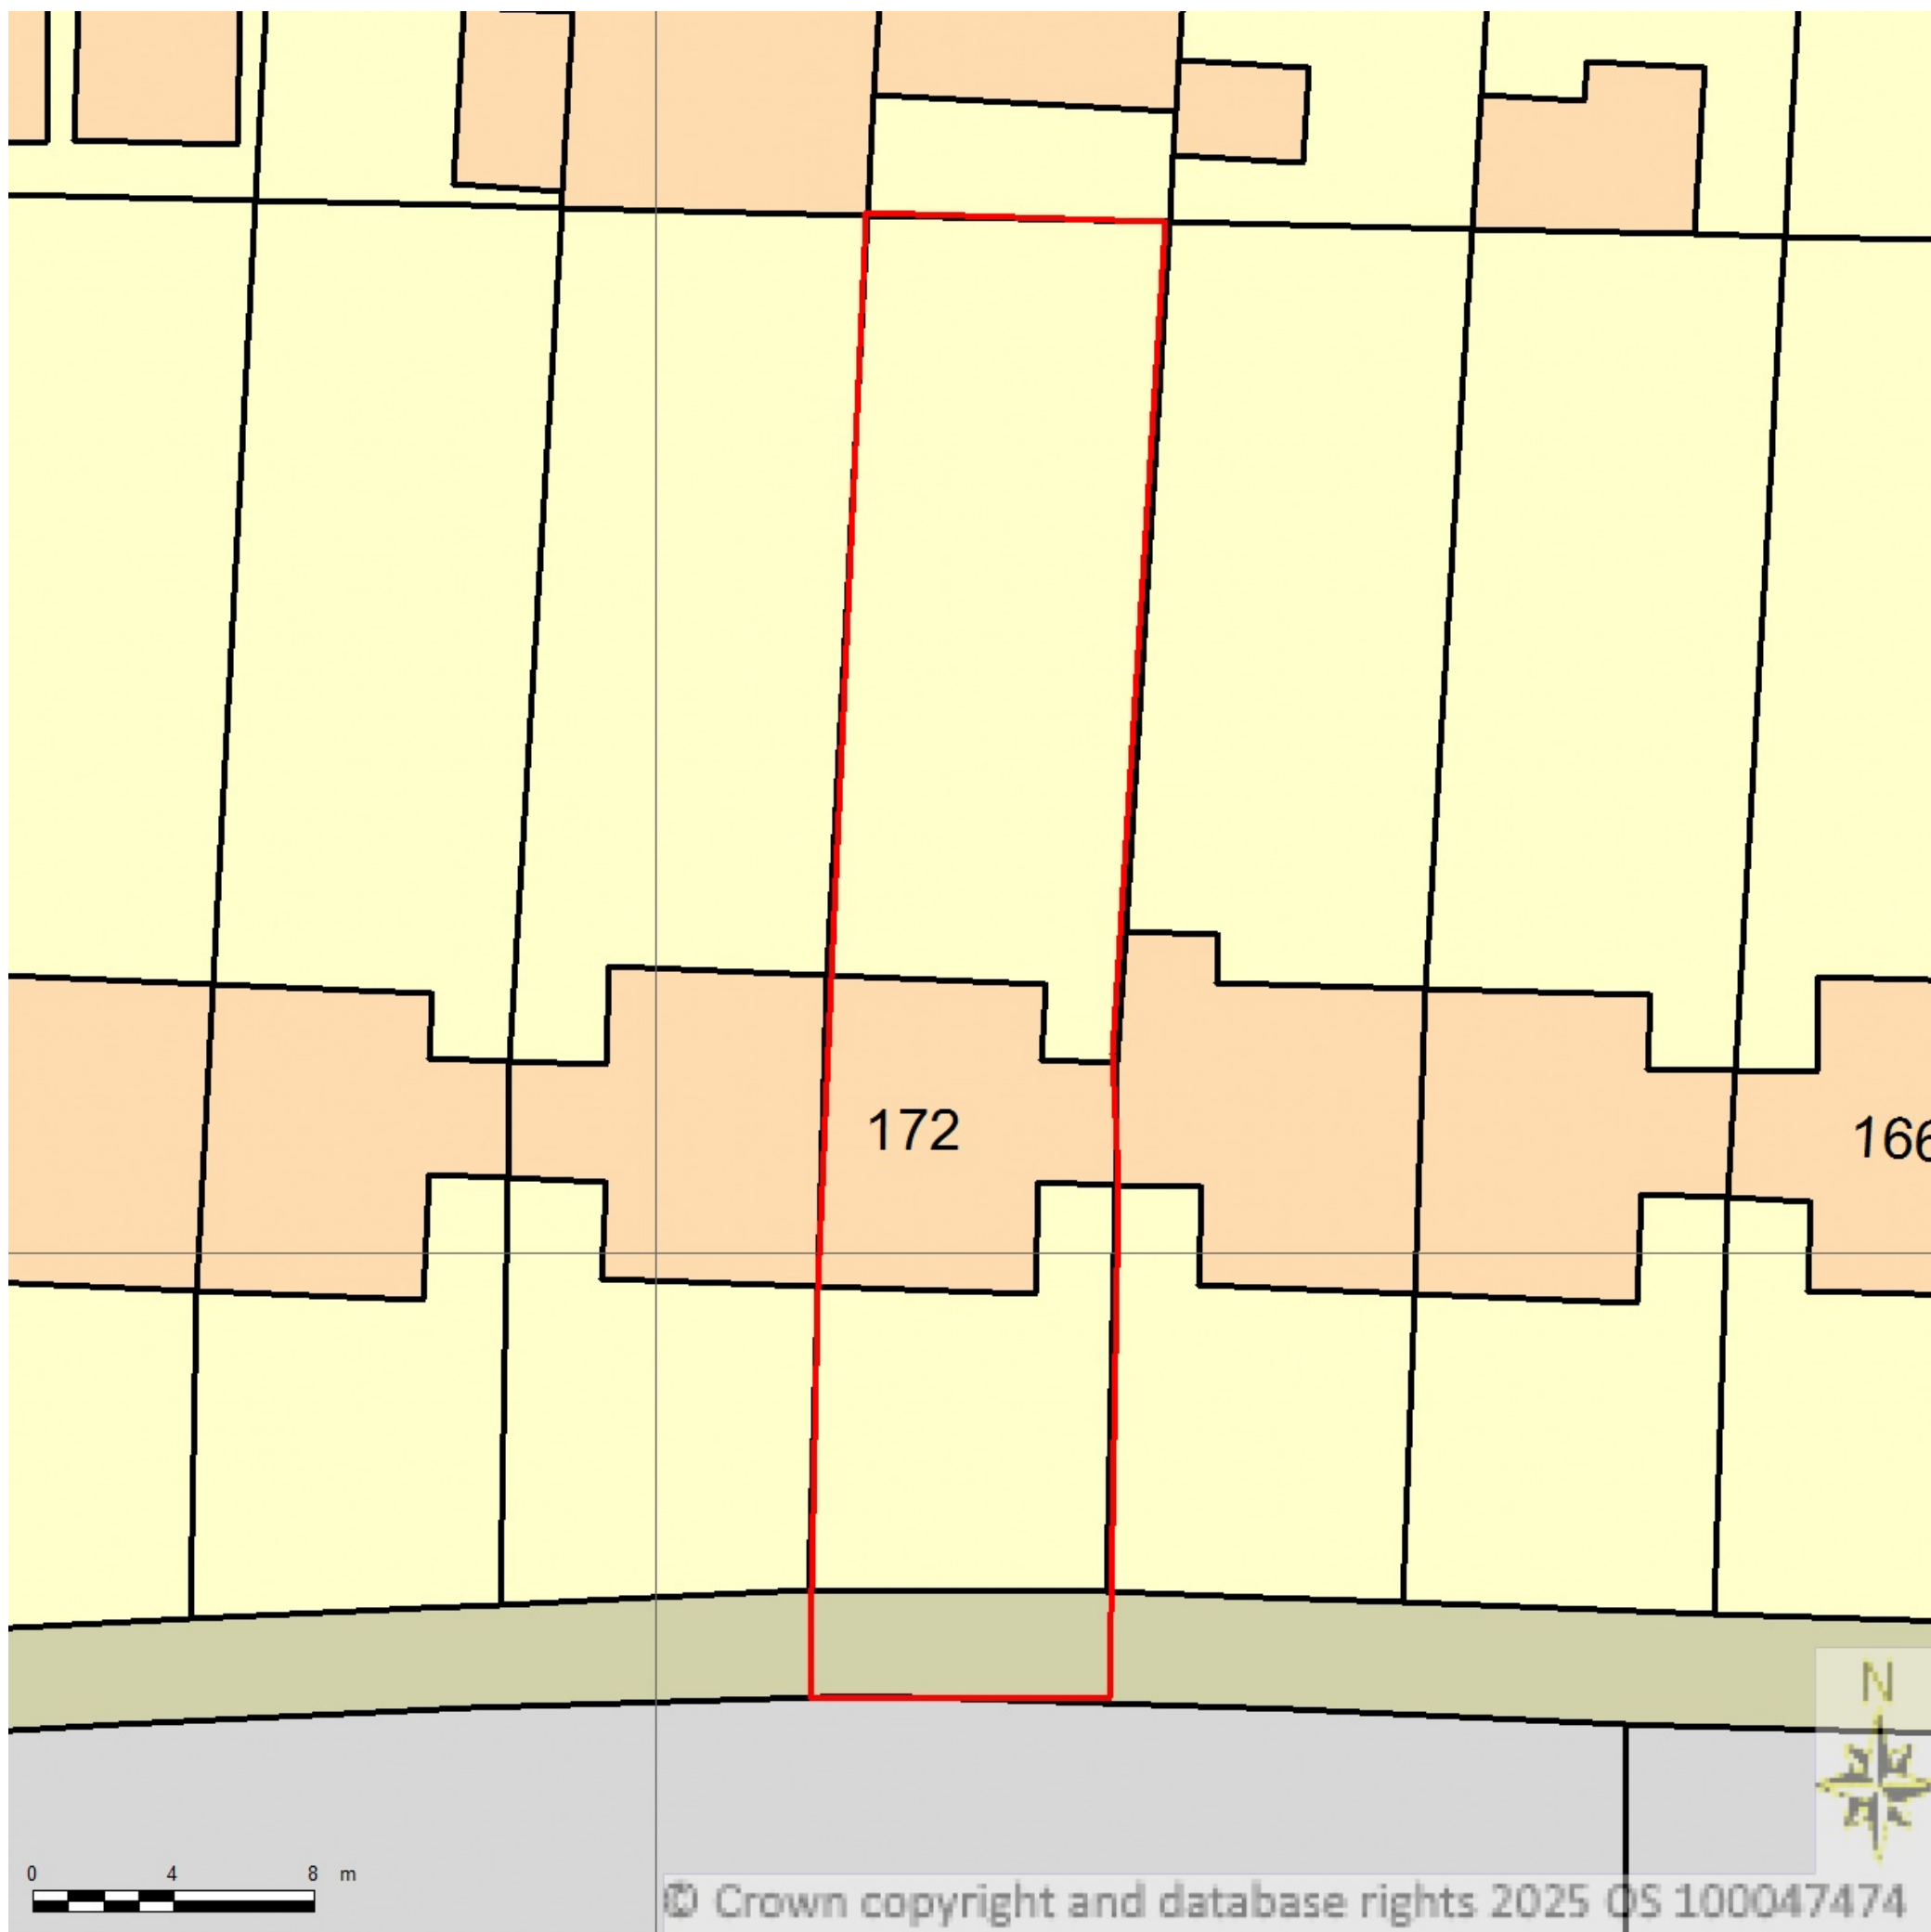

Supplied by Streetwise Maps Ltd
www.streetwise.net
Licence No: 100047474
15/07/2025 07:42:23