




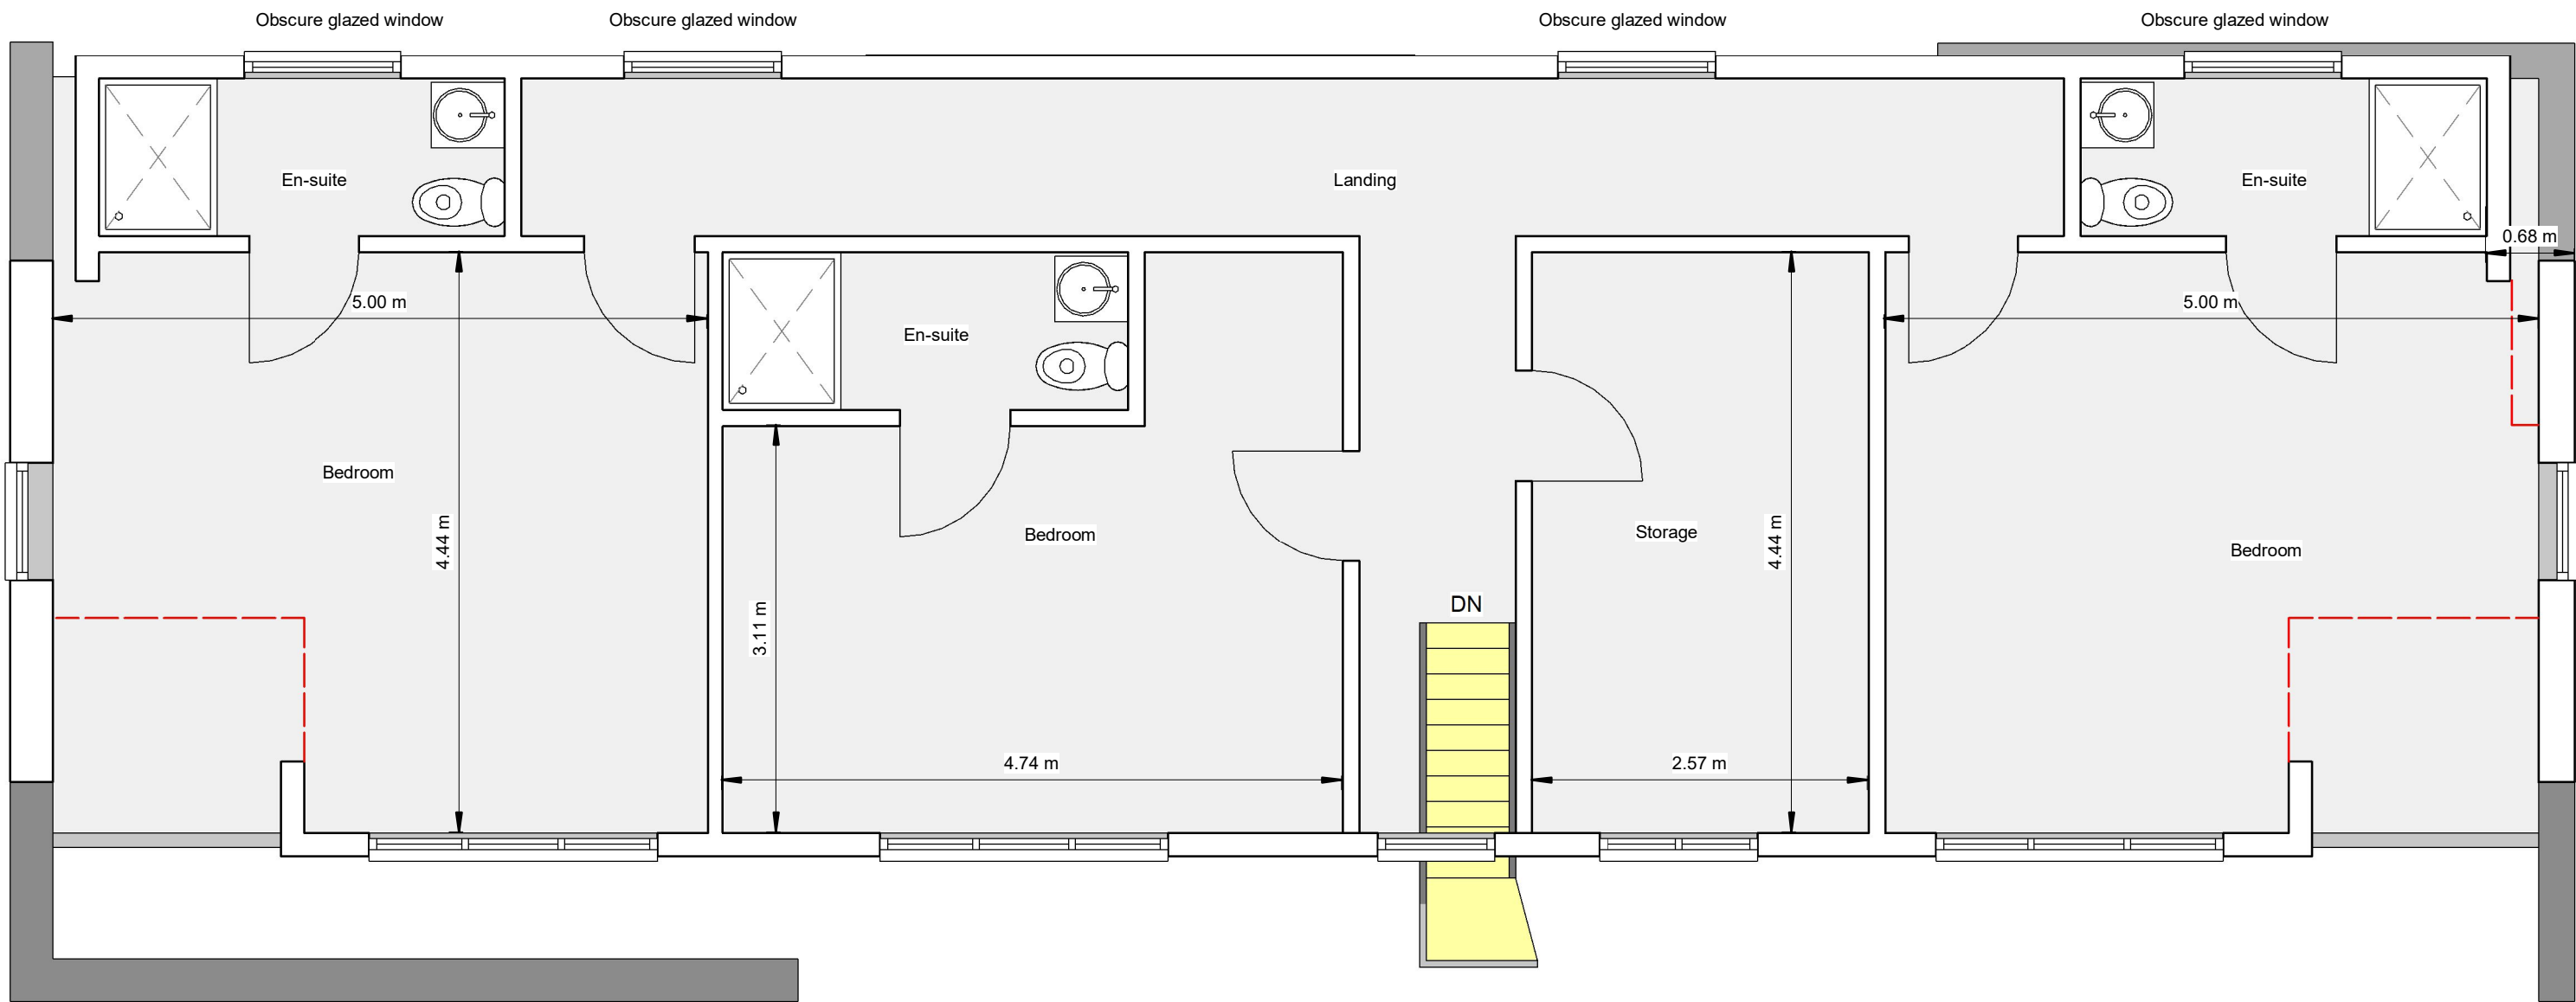

6 Proposed First Floor Plan
1 : 50

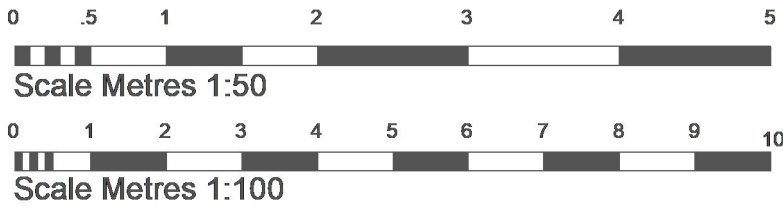

7 3D View

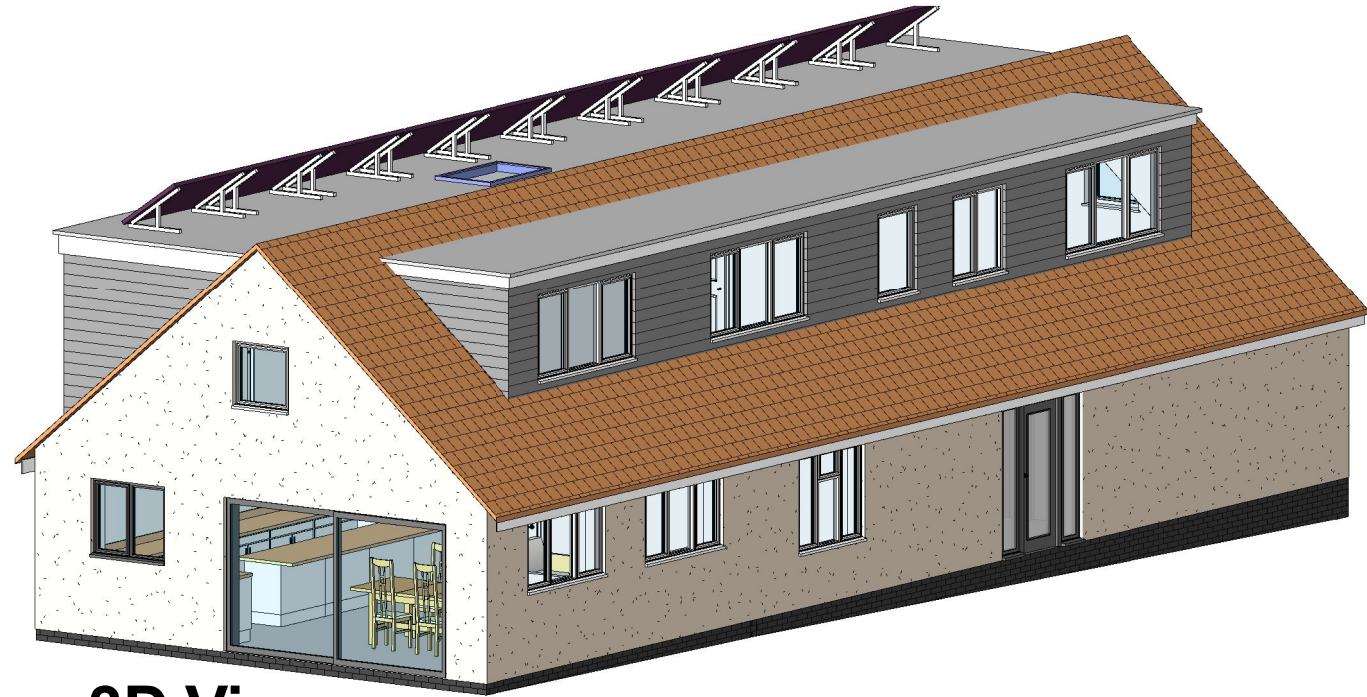

1 Proposed Front Elevation
1 : 100




2 Proposed Rear Elevation
1 : 100



3 Proposed Side (Left) Elevation
1 : 100



4 Proposed Side (Right) Elevation
1 : 100

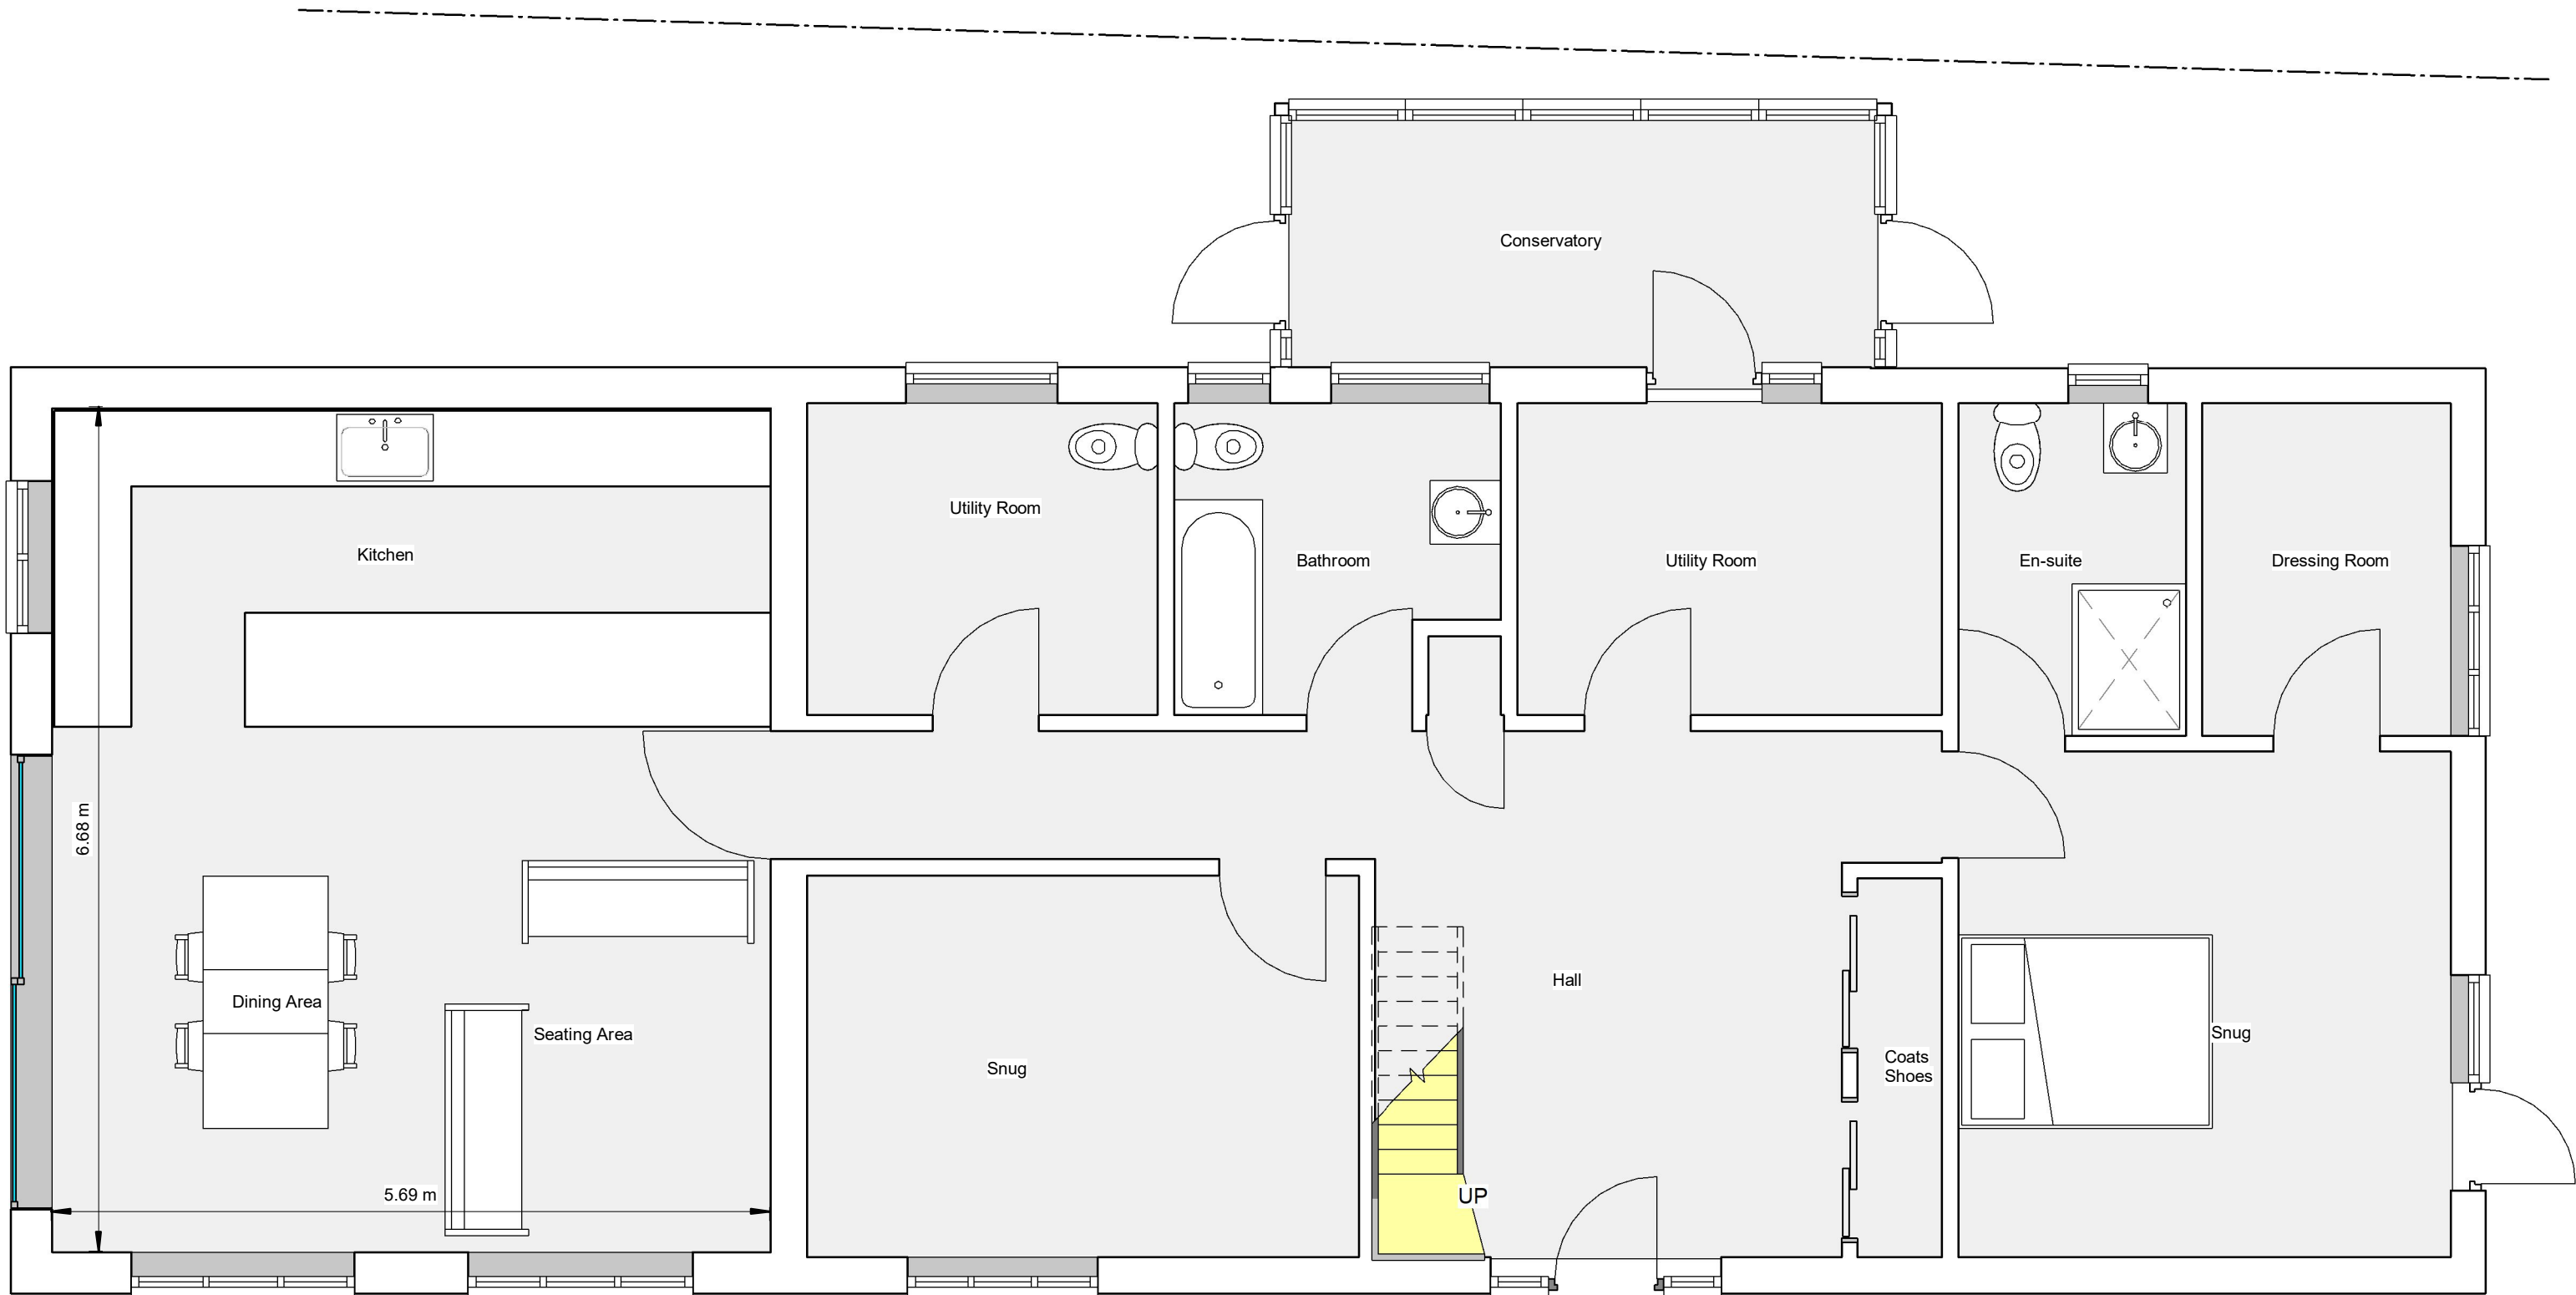

5 Proposed Ground Floor Plan
1 : 50

PROPOSED WORKS
(Footprint outlined in blue)

Single storey side extension
Masonry walls comprising brick plinth with rendered masonry over to match the existing.
Existing roof to be replaced to provide sufficient headroom, ridge will raise by 500mm, and extended over the extension.
Front and rear facing dormers clad with horizontal board.
Roof clad with concrete interlocking tiles.

Revision

Drawings by:
unsted design

3D Computer Aided
Architectural Design

Unsted Design
Ltd
16 Hazel Close,
Chandlers Ford
Eastleigh
SO53 5RF

Tel: 02380274720
Fax: 02380274720
Email: info@UnstedDesign.co.uk
Web Site www.UnstedDesign.co.uk
Company Number 8013235

Utilities/Highways/Environment: It is the responsibility of the client or their contractor to liaise with the Utility providers, Highway Authorities and Environment Agency to ensure that all approvals are in place unless Unsted Design have been given written instructions to act on your behalf.

Copyright: The copyright for this drawing remains the property of Unsted Design. It cannot be copied, altered or reproduced in any form without the consent of Unsted Design. It cannot be passed to a third party without the written consent of Unsted Design.

Dimensions: All dimensions to be checked on site prior to the commencement of any work. Do not scale from this drawing for construction purposes.

Party Wall Agreements: It is the sole responsibility of the building owner or their contractor to draw up any agreements or notices required to comply with the Party Wall Act. This drawing does not guarantee the position of the boundary.

Client: MR AND MRS KEEFE
Project Address: 1 SYCAMORE AVENUE
CHANDLERS FORD
EASTLEIGH
SO53 5RU

Drawing Contents: PROPOSED FLOOR PLANS, ELEVATIONS

Purpose: PLANNING APPLICATION

Scale: 1:50 1:100

Date: 23rd May 2025

Drawn by: MKU

Drawing Number: 007 KEEFE

Client: MR AND MRS KEEFE

Project Address: 1 SYCAMORE AVENUE

CHANDLERS FORD

EASTLEIGH

SO53 5RU

Sheet: PR1578

Drawn by: MKU

Project Address: 1 SYCAMORE AVENUE

CHANDLERS FORD

EASTLEIGH

SO53 5RU

Sheet: PR1578

A1