




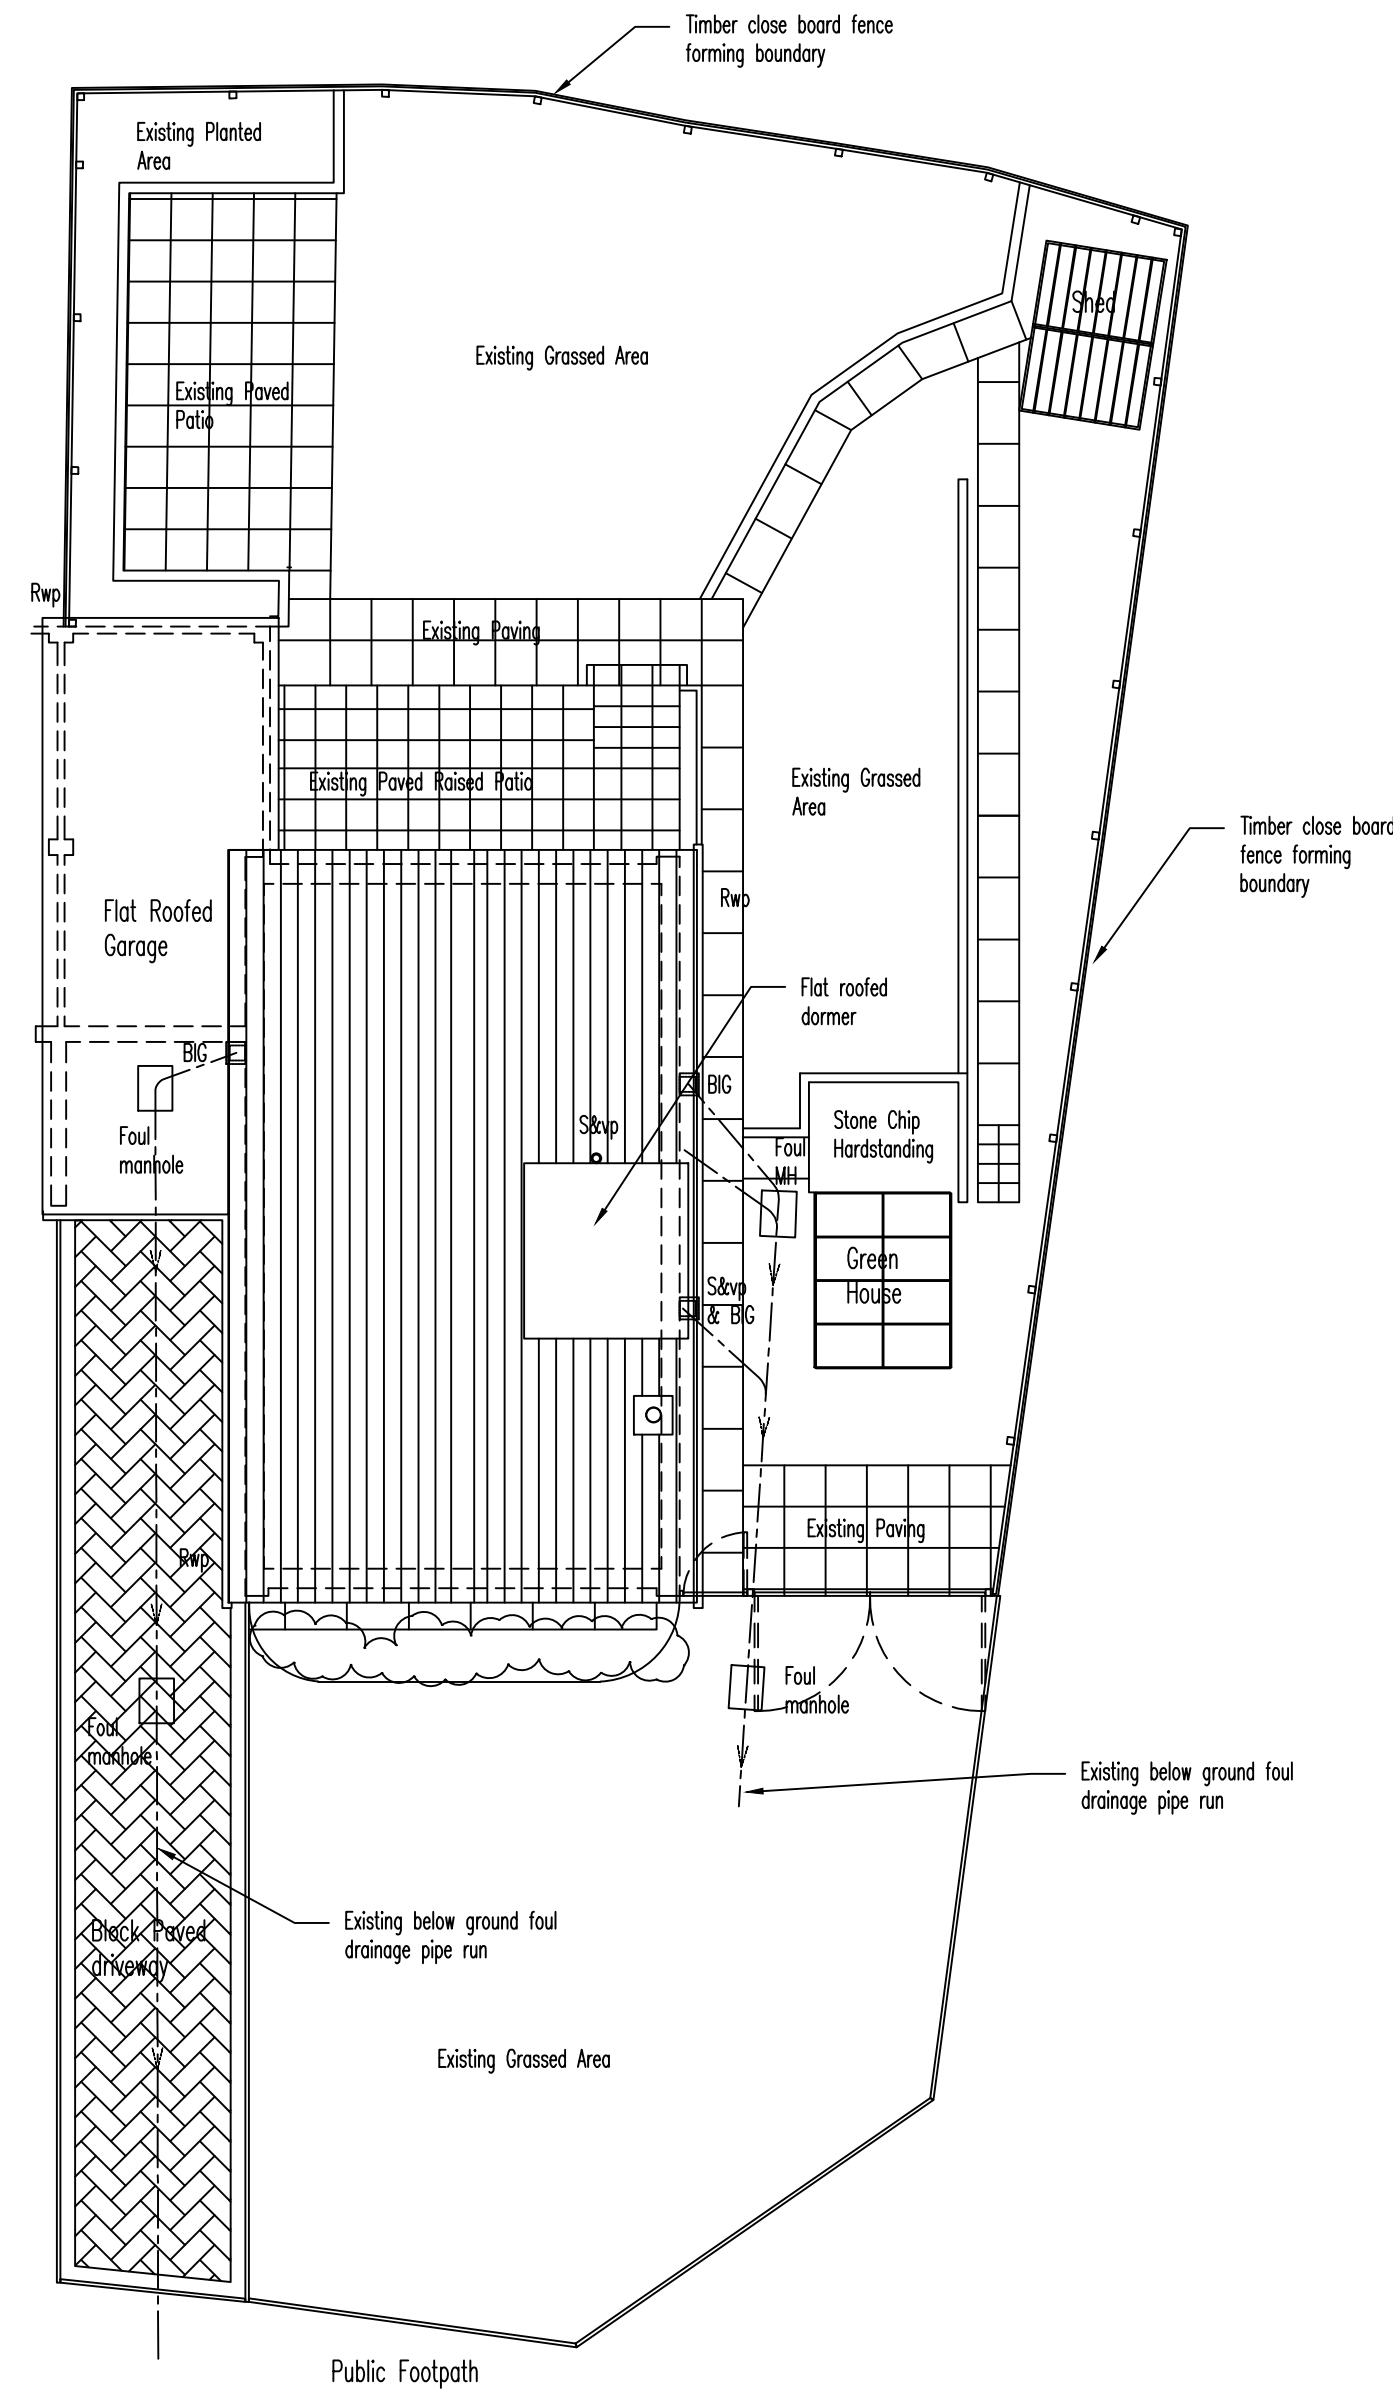

Existing Site Plan Scale 1:100

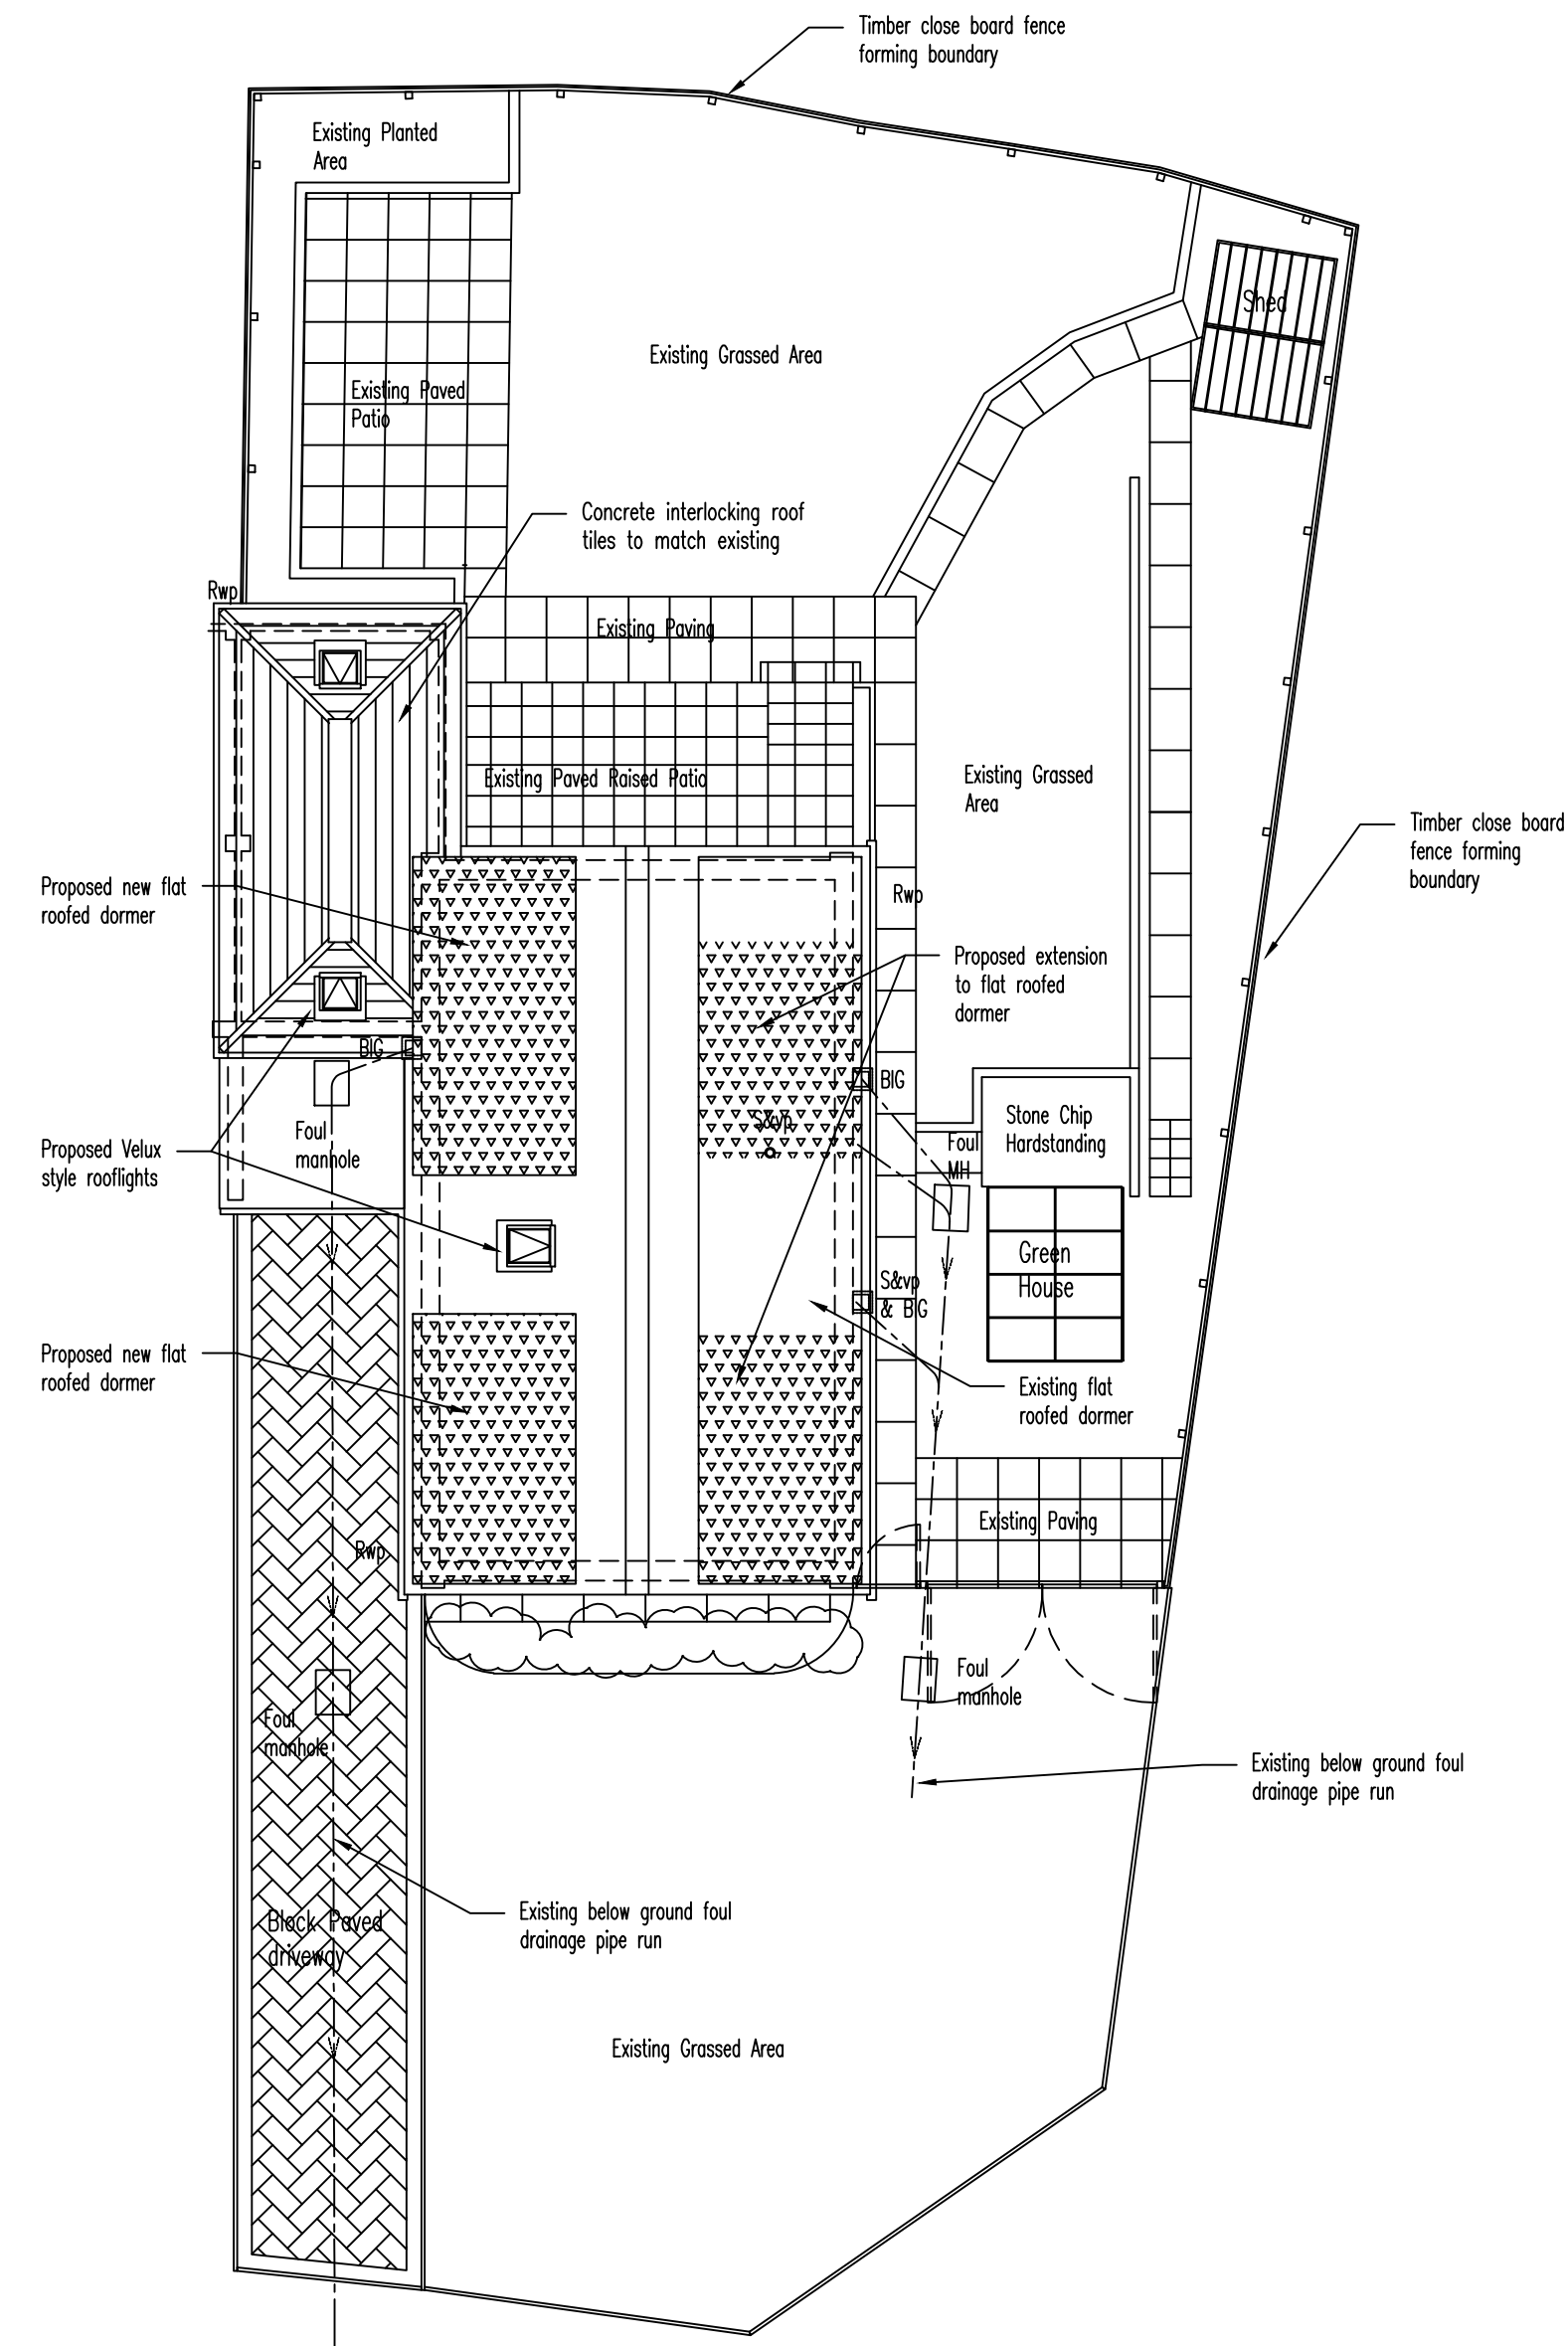

Proposed Site Plan Scale 1:100

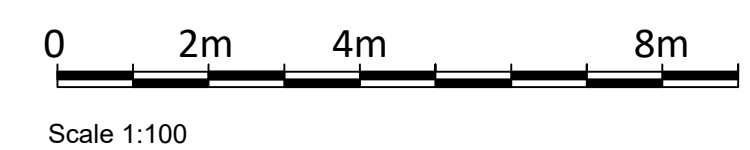

A Planning issue. DH 18/04/25
P0 Preliminary issue. DH 17/03/25
Revision Notes

CLIENT
Mr & Mrs A Puikys

PROJECT TITLE
Proposed Two Storey Garage & Dormer Extension, 48 Chamwood Cresc, Chandlers Ford, SO53 5QT

DRAWING TITLE
Existing & Proposed Site Plans

DRAWN BY	CHECKED BY	DATE
DH		Mar '25

PROJECT No	SCALE
AP01	1:100 @ A1

DRAWING No	REVISION
003	A