




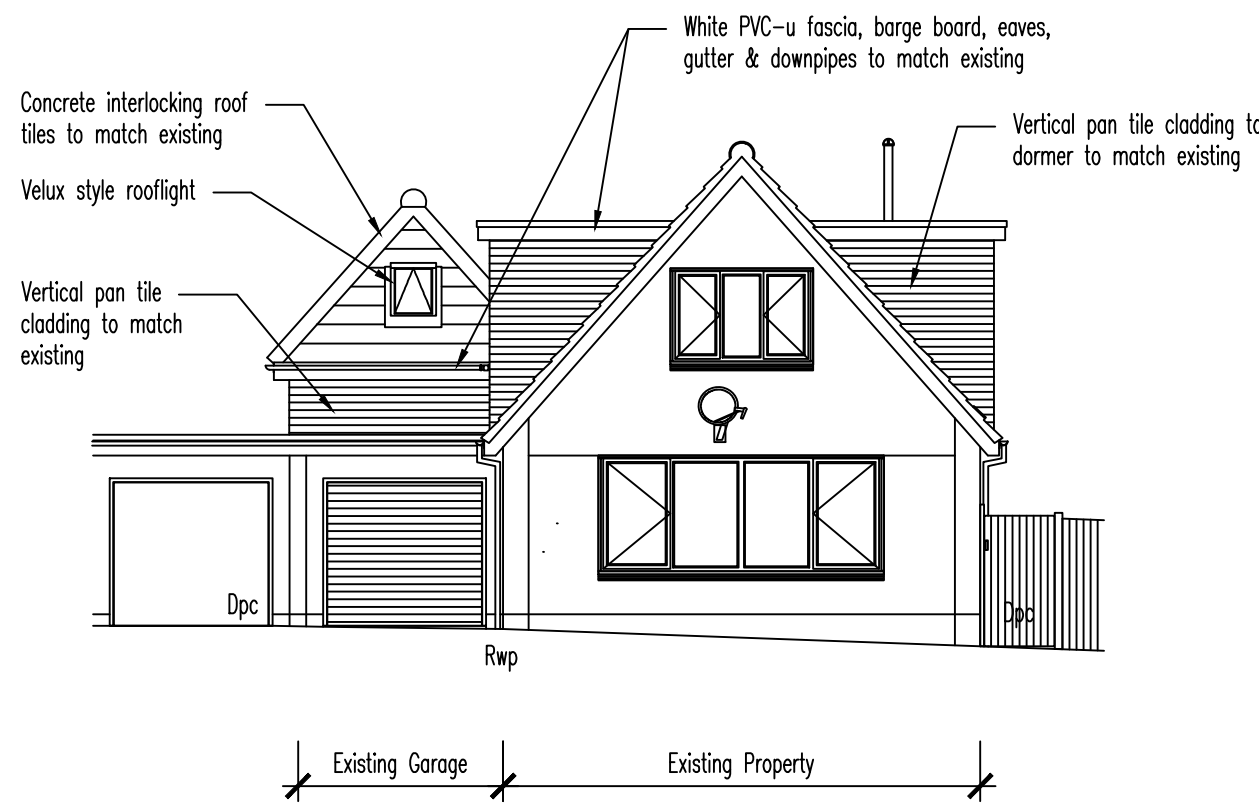


Proposed Front (south) Elevation Scale 1:100

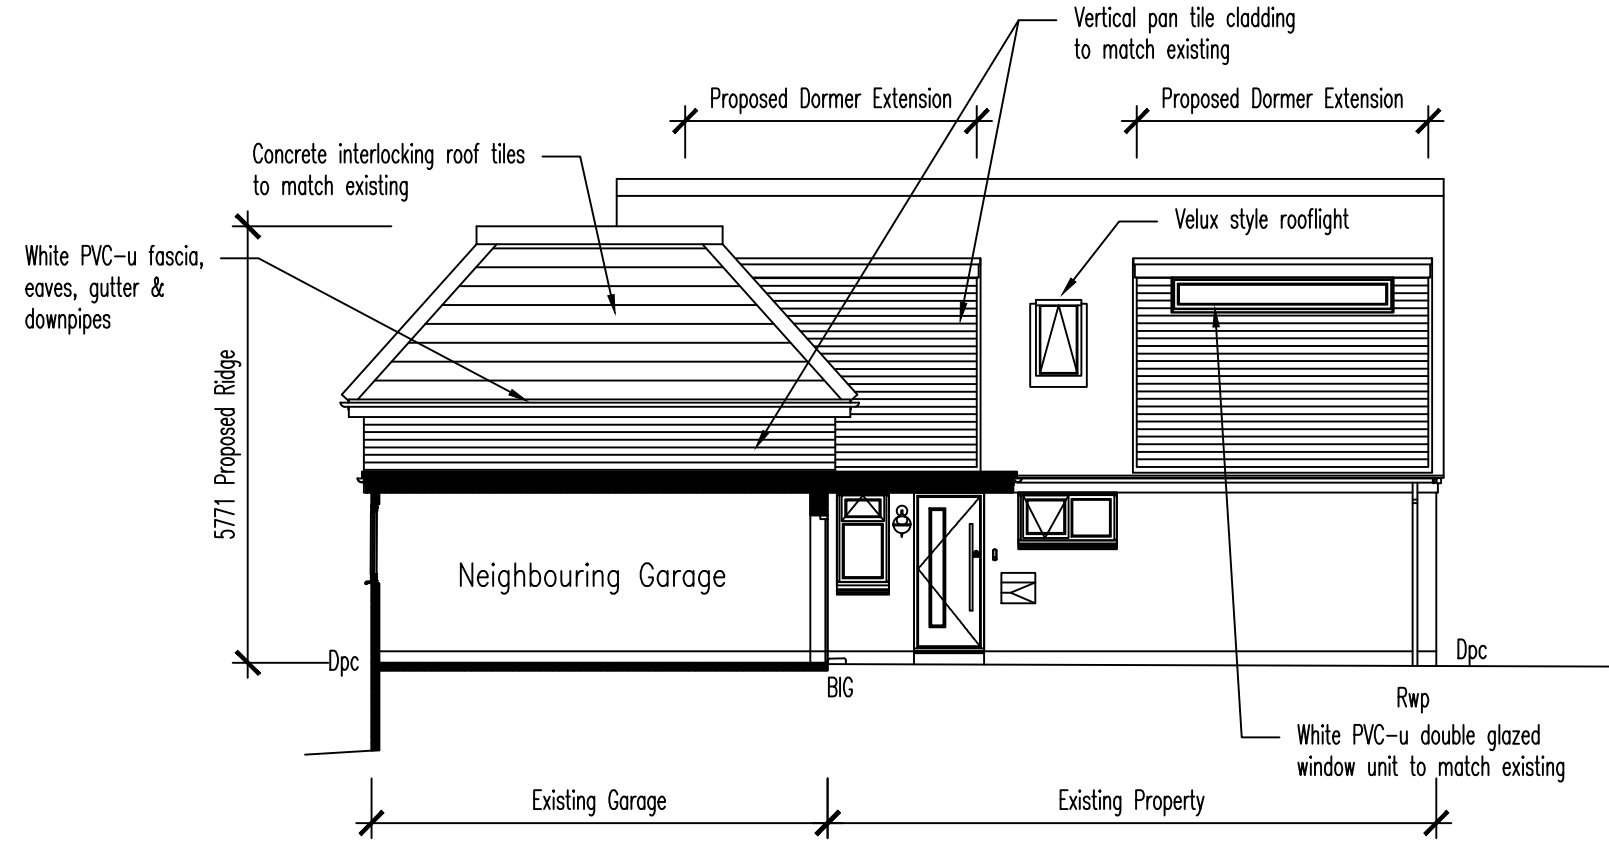


Proposed Side (west) Elevation Scale 1:100

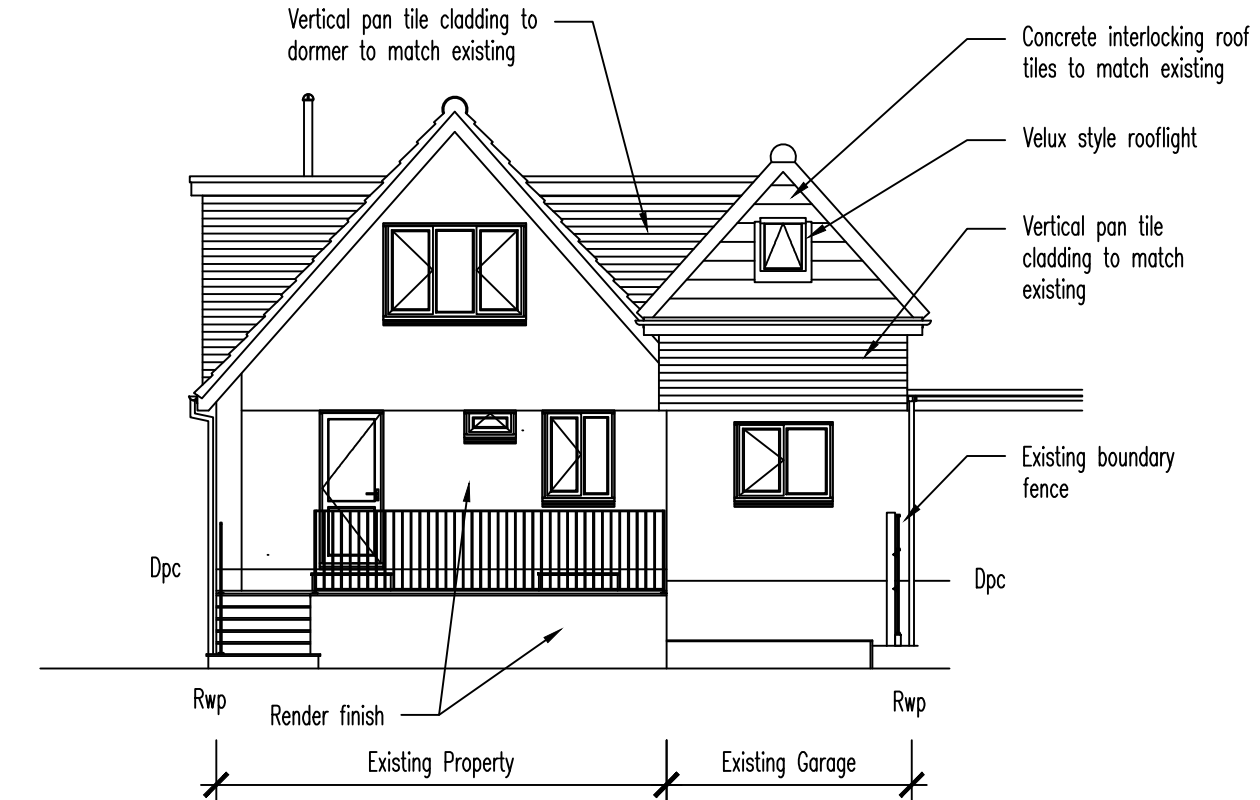


Proposed Rear (north) Elevation Scale 1:100

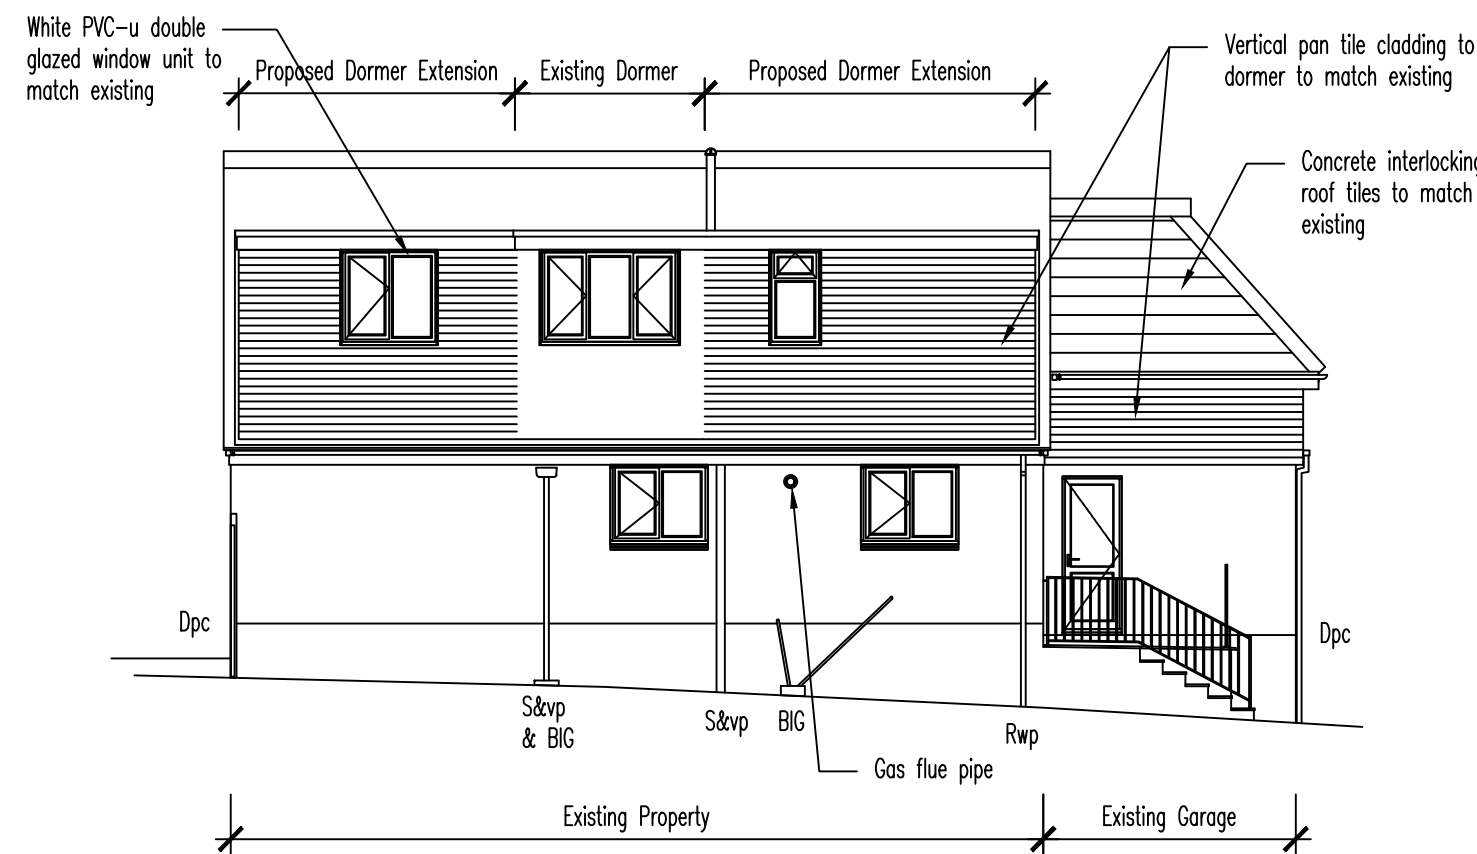


Proposed Side (east) Elevation Scale 1:100

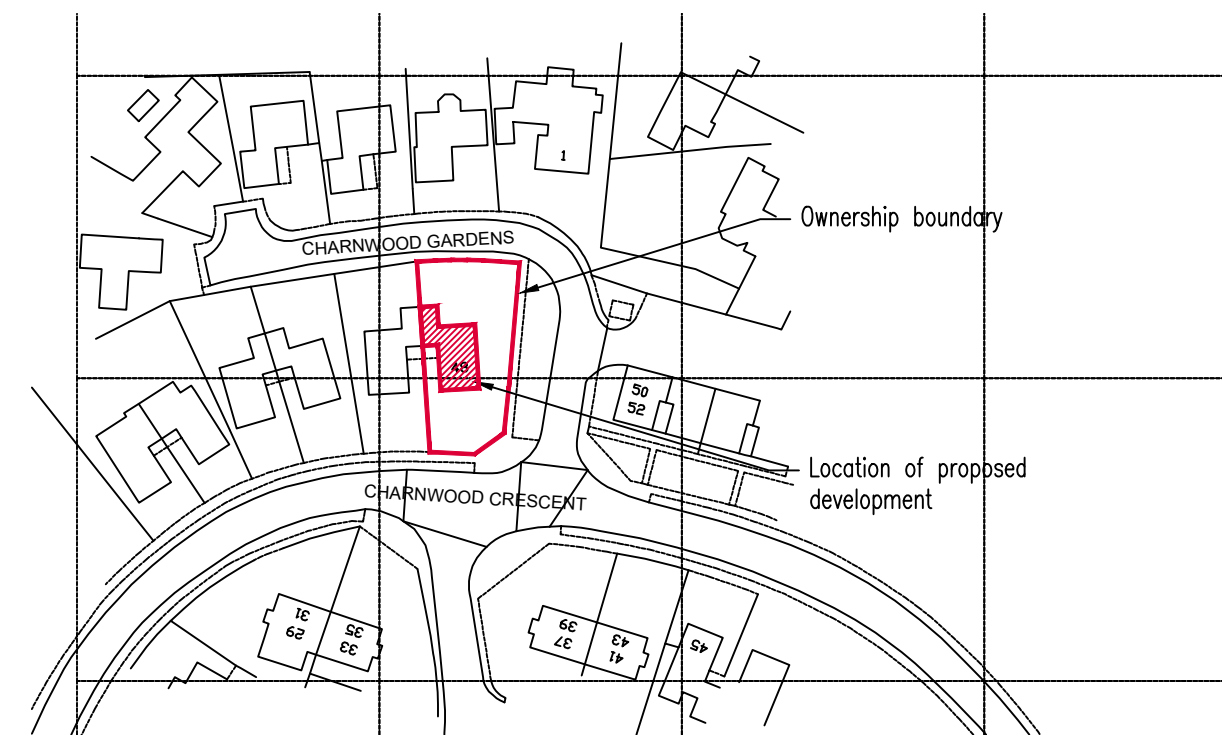


Site Location Plan Scale 1:1250

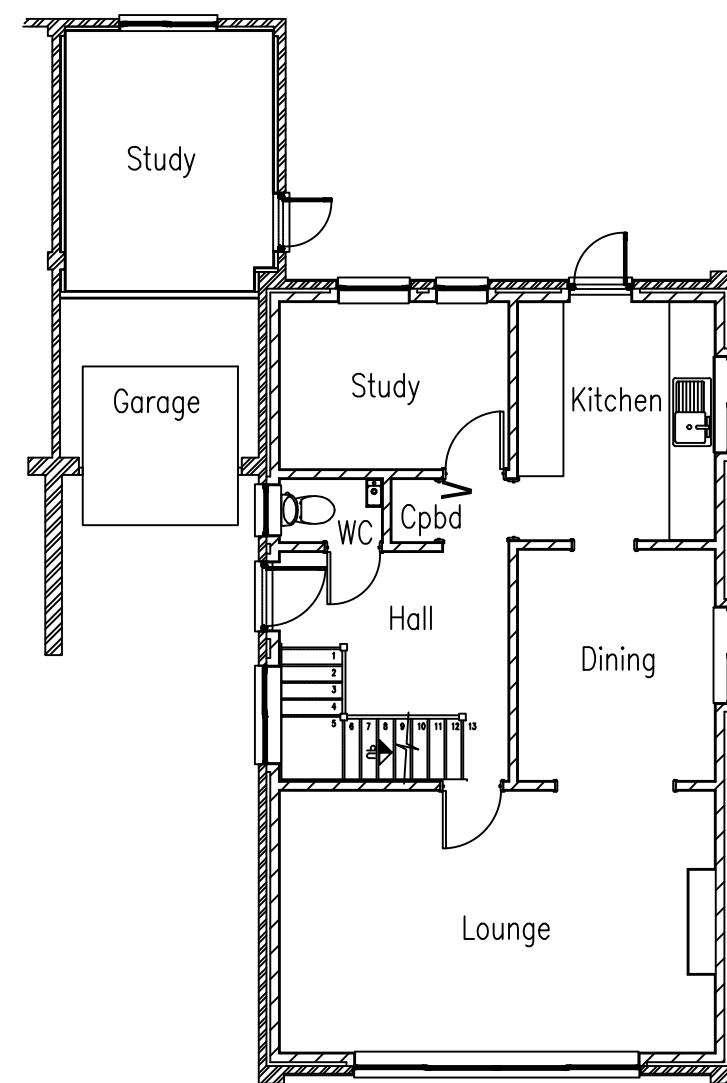

Proposed Ground Floor Plan Scale 1:100

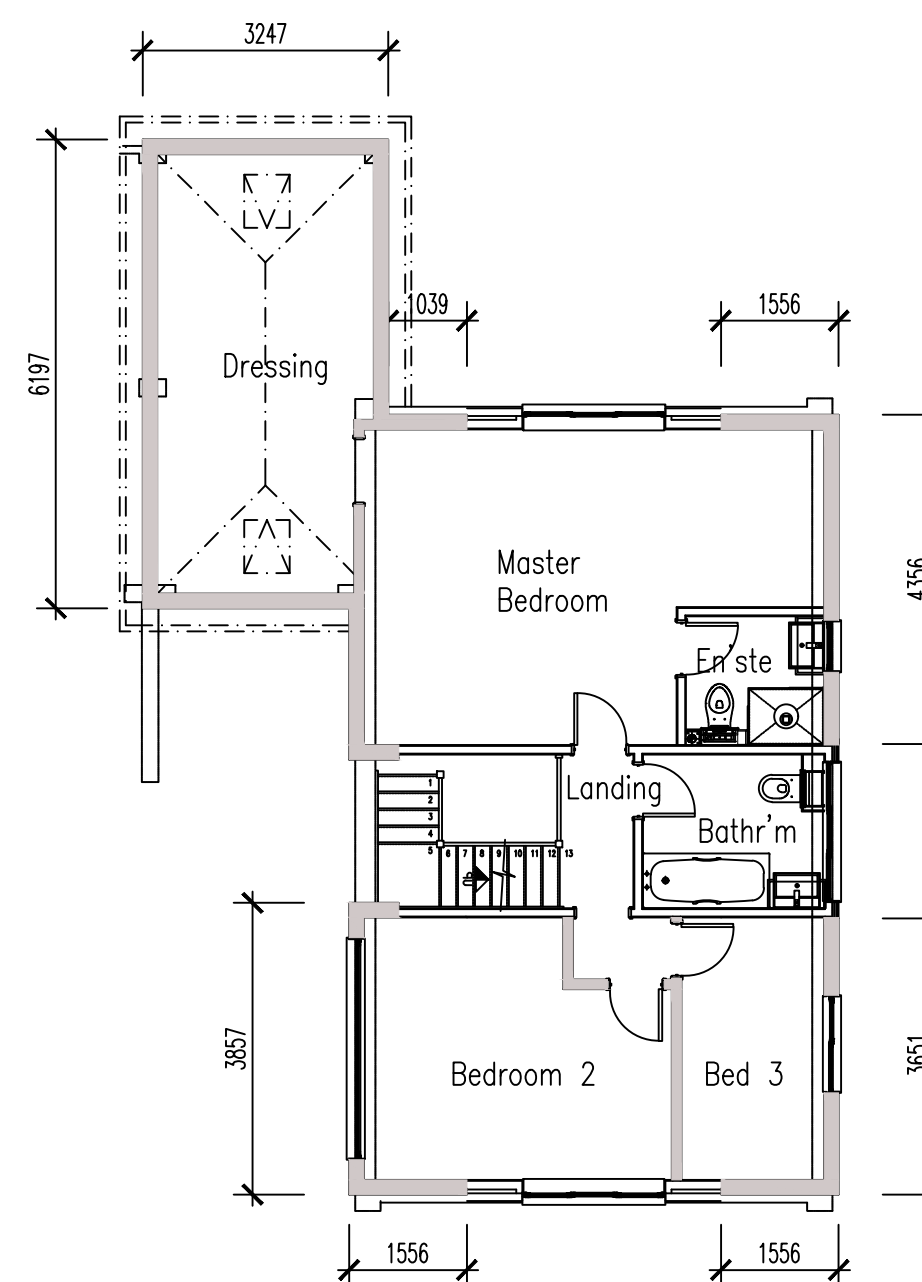

Proposed First Floor Plan Scale 1:100

 

B Elevation & Floor Plan titles revised. DH 6/05/25
A Planning issue. DH 18/04/25
P0 Preliminary issue. DH 17/03/25
Revision Notes

CLIENT
Mr & Mrs A Puikys

PROJECT TITLE
Proposed Two Storey Garage &
Dormer Extension, 48 Chamwood
Cresc, Chandlers Ford, SO53 5QT

DRAWING TITLE
Proposed Ground & First Floor
Plans, Elevations & Site
Location Plan

DRAWN BY CHECKED BY DATE
DH Mar '25

PROJECT No SCALE
AP01 1:100 @ A1

DRAWING No REVISION
002 B