



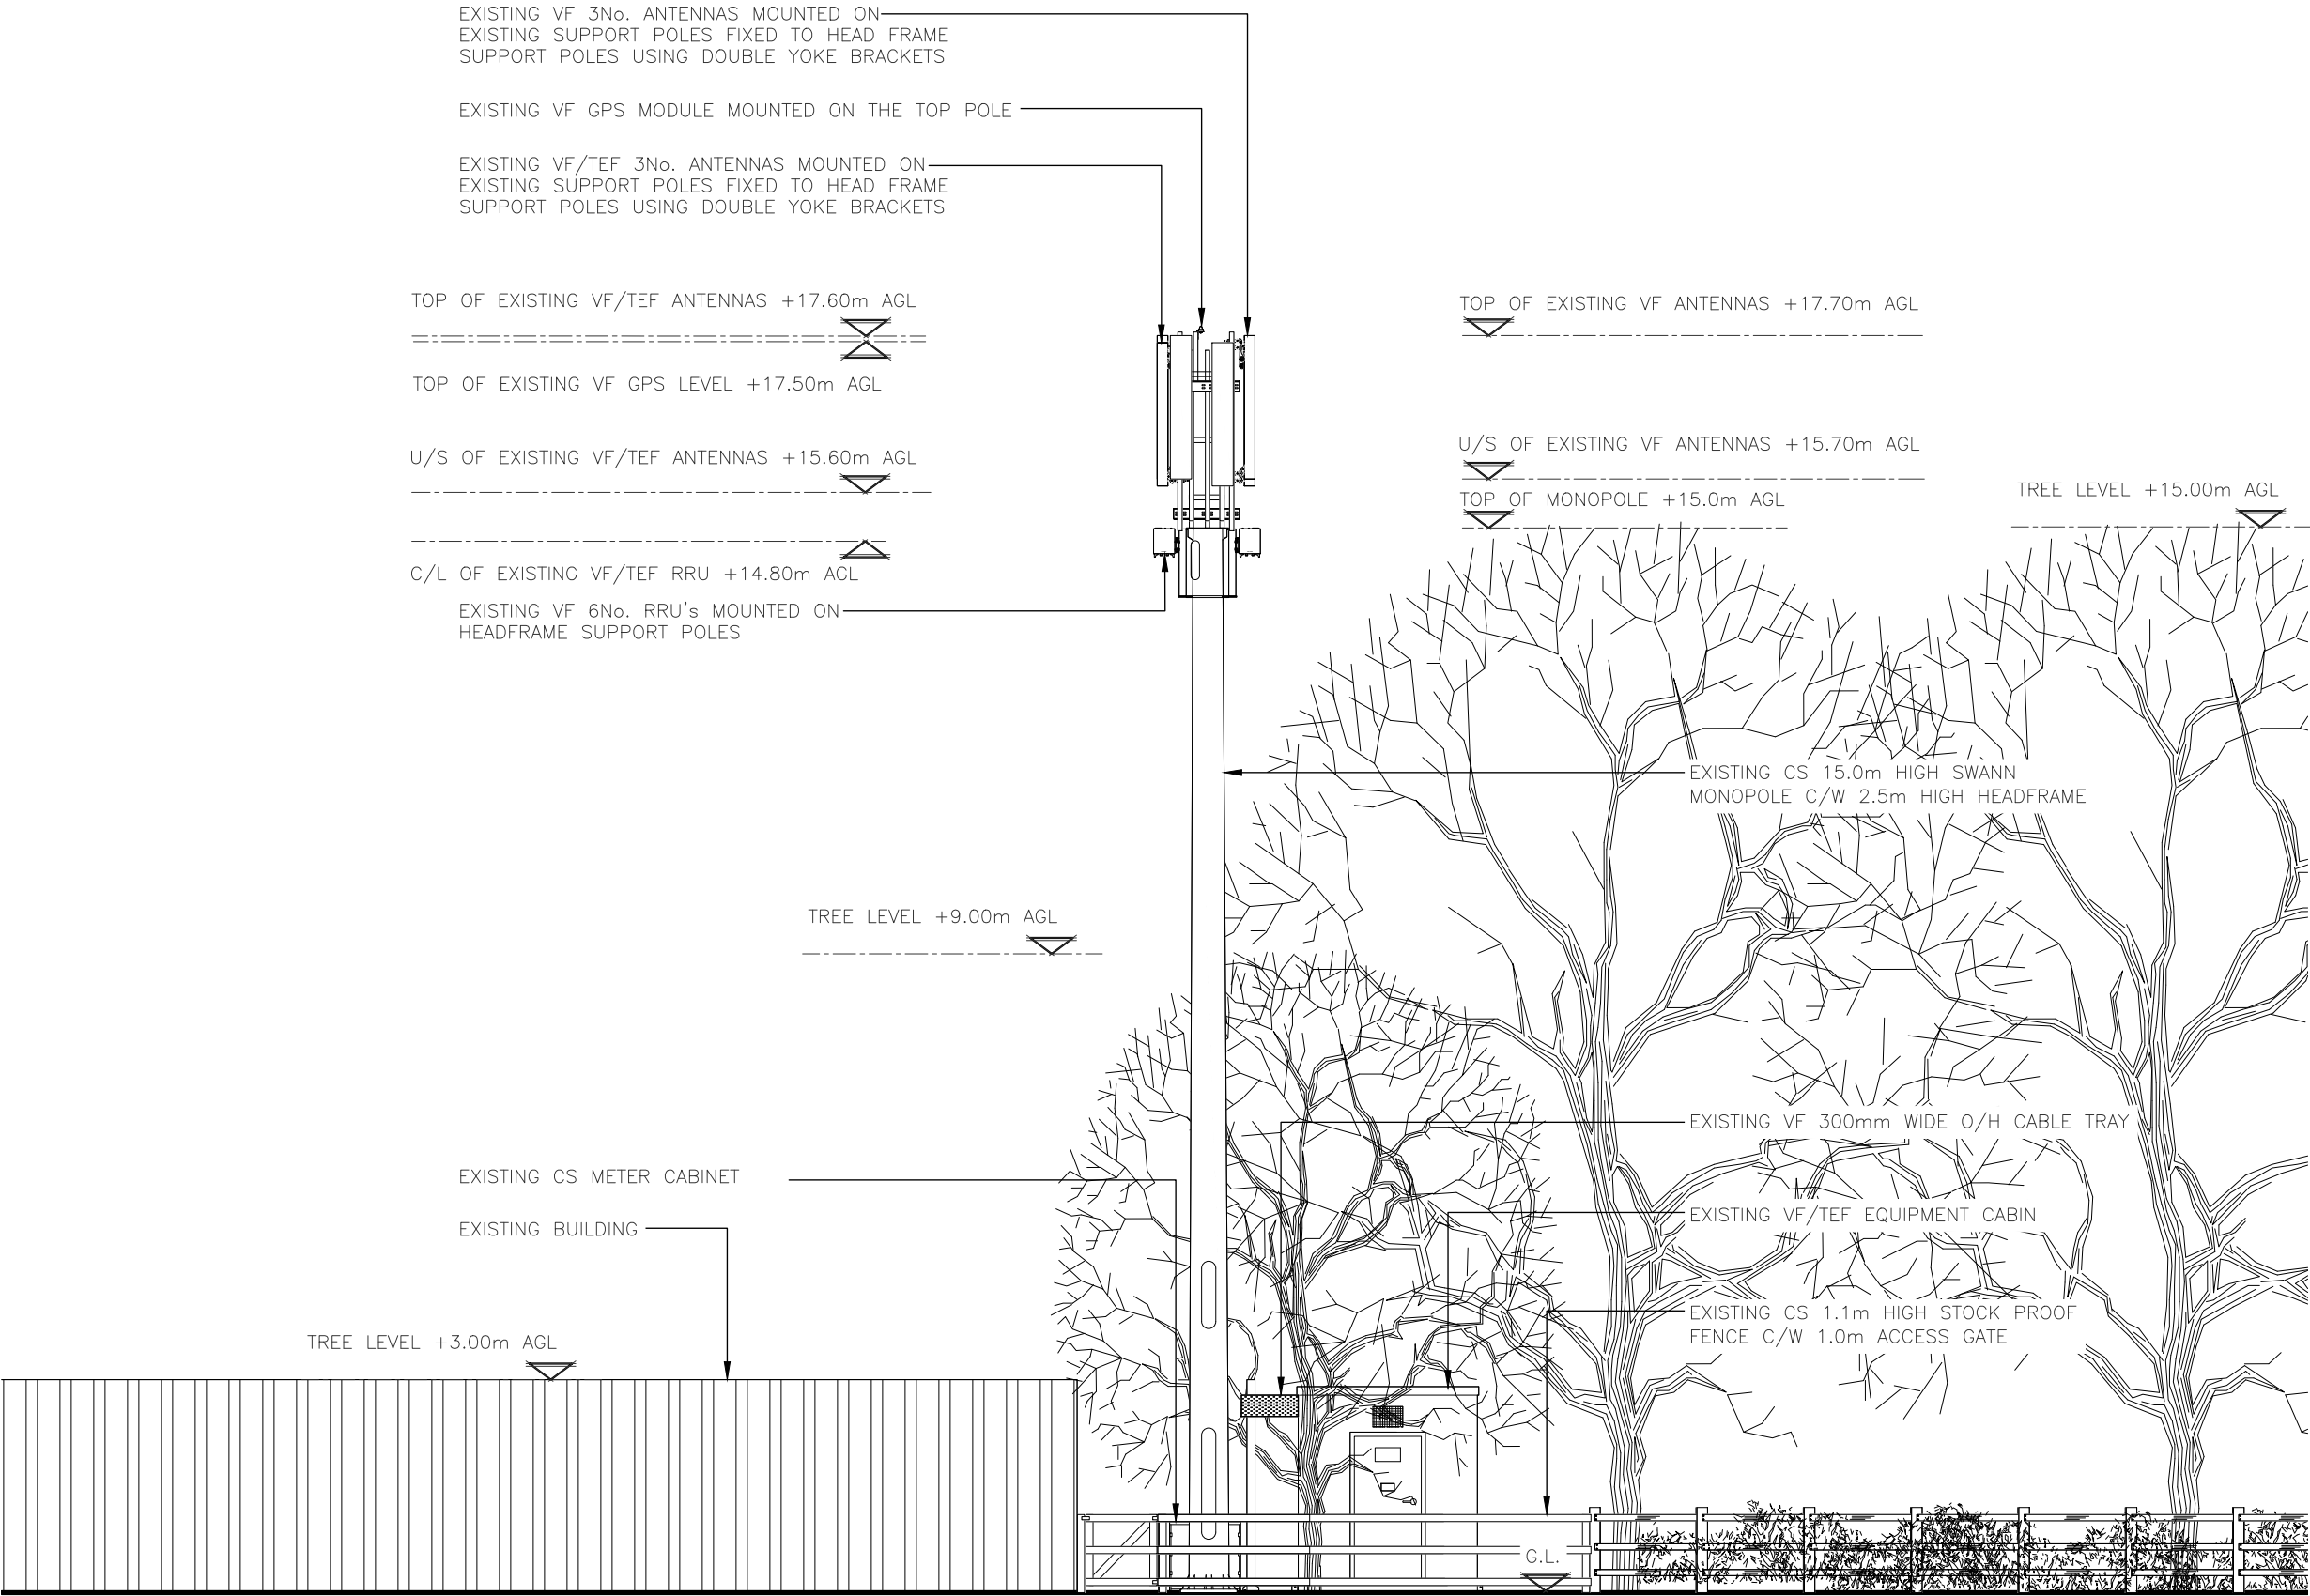

EXISTING NORTH EAST ELEVATION  
(1:100)

 

ALL DIMENSIONS ARE IN mm UNLESS NOTED OTHERWISE

N.G.R E: 450118 N: 113449

NOTES:

|     |                |     |    |          |
|-----|----------------|-----|----|----------|
| 1A  | PLANNING ISSUE | EMF | SI | 30.04.25 |
| REV | MODIFICATION   | BY  | CH | DATE     |



|                |      |
|----------------|------|
| Cell Name      | Opt. |
| WOODHOUSE LANE | A    |

| Cell ID No   |   |          |   |       |
|--------------|---|----------|---|-------|
| CSID         | ✓ | VF       | — | TEF   |
| 12522426     |   | 83434_11 |   | 10495 |
| — TM Cell ID | — | N/A      | — | N/A   |
| —            |   | —        |   | —     |

|                                                                   |
|-------------------------------------------------------------------|
| Site Address / Contact Details                                    |
| WOOD HOUSE LANE<br>BOTLEY<br>SOUTHAMPTON<br>HAMPSHIRE<br>SO30 2EZ |

|                |                         |
|----------------|-------------------------|
| Drawing Title: | EXISTING SITE ELEVATION |
|----------------|-------------------------|

|                   |          |          |
|-------------------|----------|----------|
| Purpose of issue: | PLANNING | Dwg Rev: |
|-------------------|----------|----------|

|                 |     |    |
|-----------------|-----|----|
| Drawing Number: | 300 | 1A |
|-----------------|-----|----|

|              |     |                      |    |             |
|--------------|-----|----------------------|----|-------------|
| Surveyed By: | KTL | Original Sheet Size: | A3 | Pack Issue: |
|--------------|-----|----------------------|----|-------------|

|        |     |       |          |          |    |       |          |    |
|--------|-----|-------|----------|----------|----|-------|----------|----|
| Drawn: | EMF | Date: | 30/04/25 | Checked: | SI | Date: | 30/04/25 | 1A |
|--------|-----|-------|----------|----------|----|-------|----------|----|