


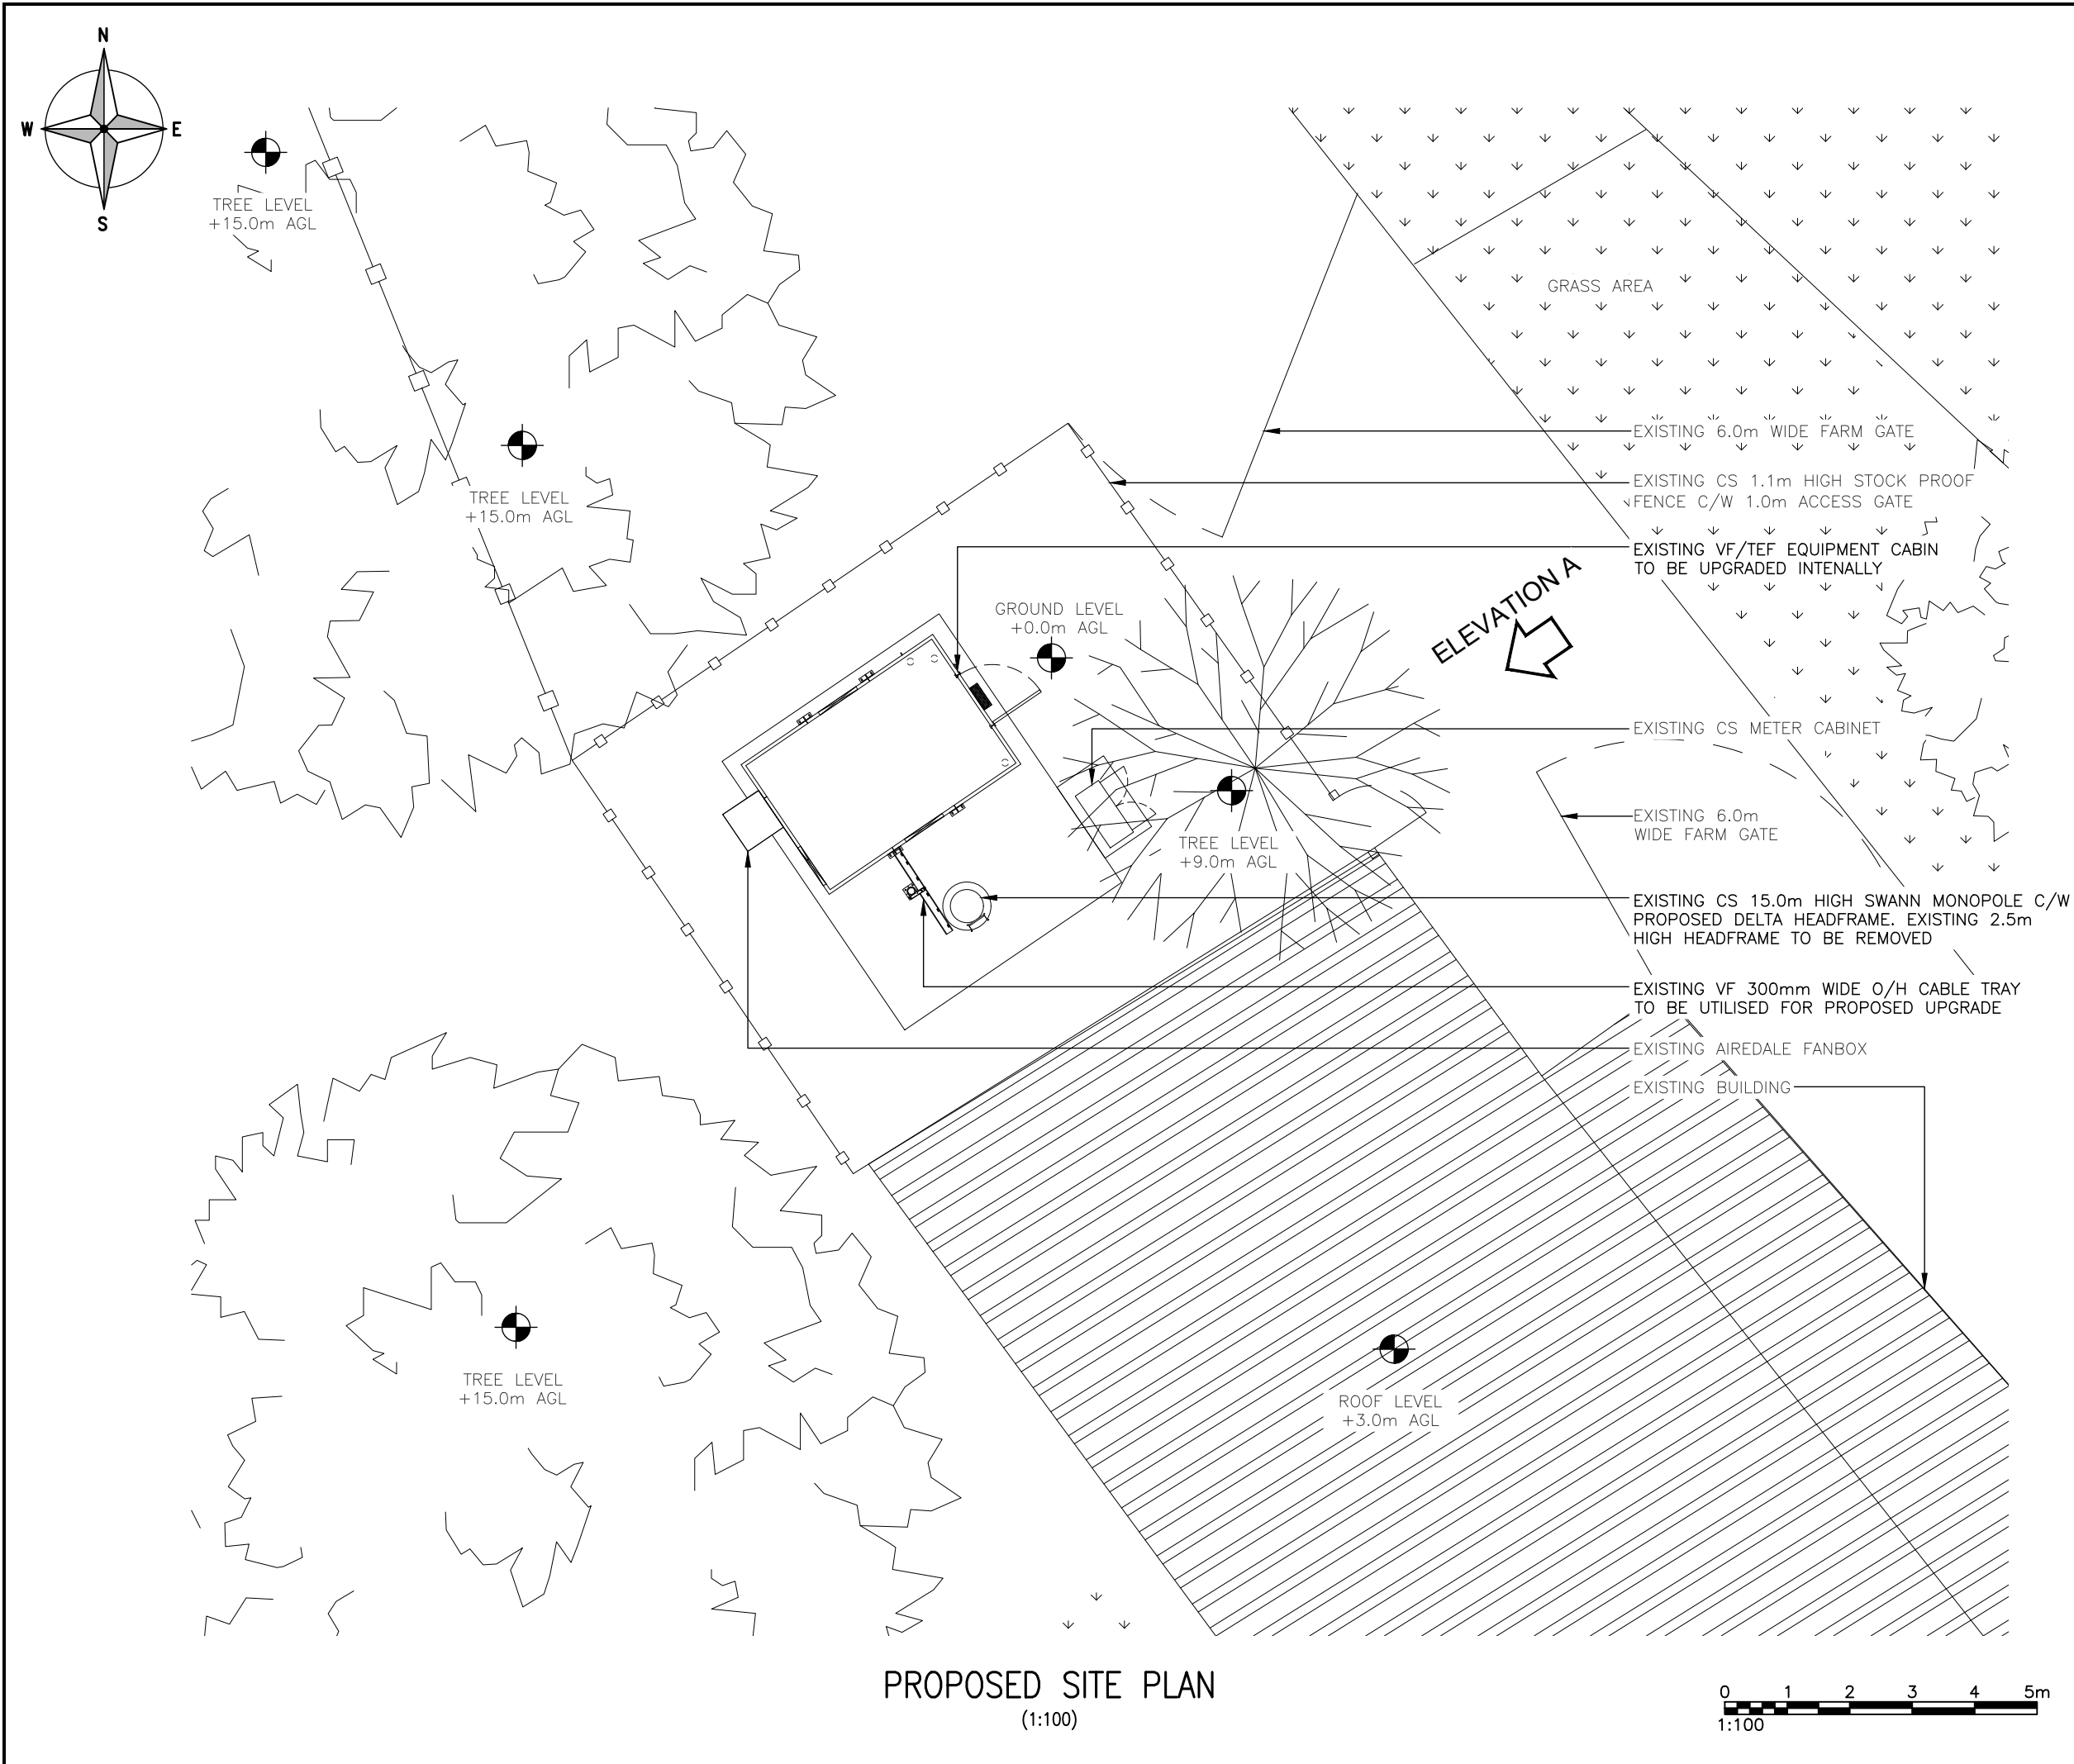

ALL DIMENSIONS ARE IN mm UNLESS NOTED OTHERWISE

N.G.R

E: 450118

N: 113449

NOTES:

1A	PLANNING ISSUE	EMF	SI	30.04.25
REV	MODIFICATION	BY	CH	DATE

Cell Name				Opt.
WOODHOUSE LANE				A
Cell ID No				
CSID	✓	VF	—	TEF
12522426		83434_11		10495
—	TM Cell ID	—	N/A	—
—		—		—

Site Address / Contact Details

WOOD HOUSE LANE
BOTLEY
SOUTHAMPTON
HAMPSHIRE
SO30 2EZ

Drawing Title:

PROPOSED SITE PLAN

Purpose of issue:		Dwg Rev:		
PLANNING				
Drawing Number:				
201		1A		
Surveyed By:		Original Sheet Size:		
KTL		A3		
Pack Issue:				
Drawn:	Date:	Checked:	Date:	
EMF	30/04/25	SI	30/04/25	1A