

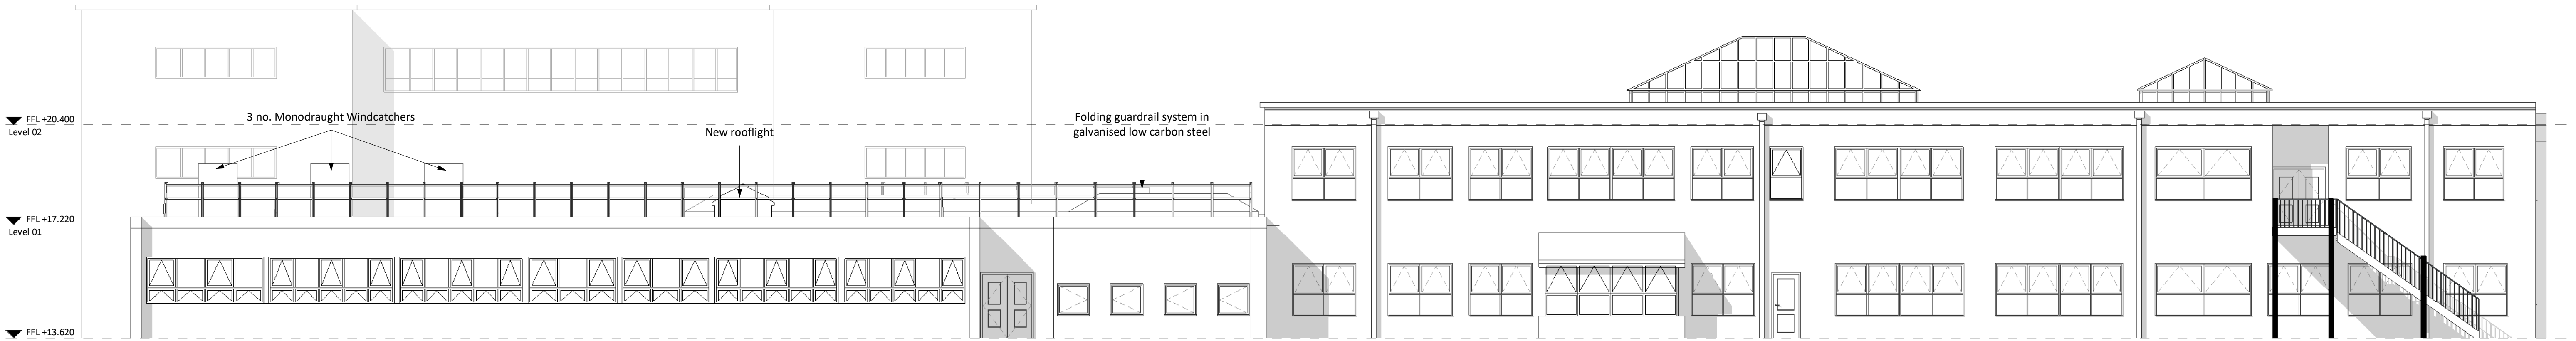



Responsibility is not accepted for errors made by others in scaling from this drawing.
All construction information should be taken from figured dimensions only.

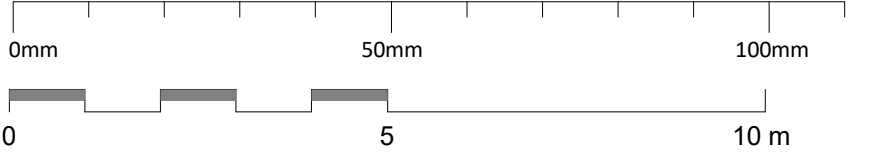

Planning (Hampshire Building) - Proposed West Elevation
1 : 100

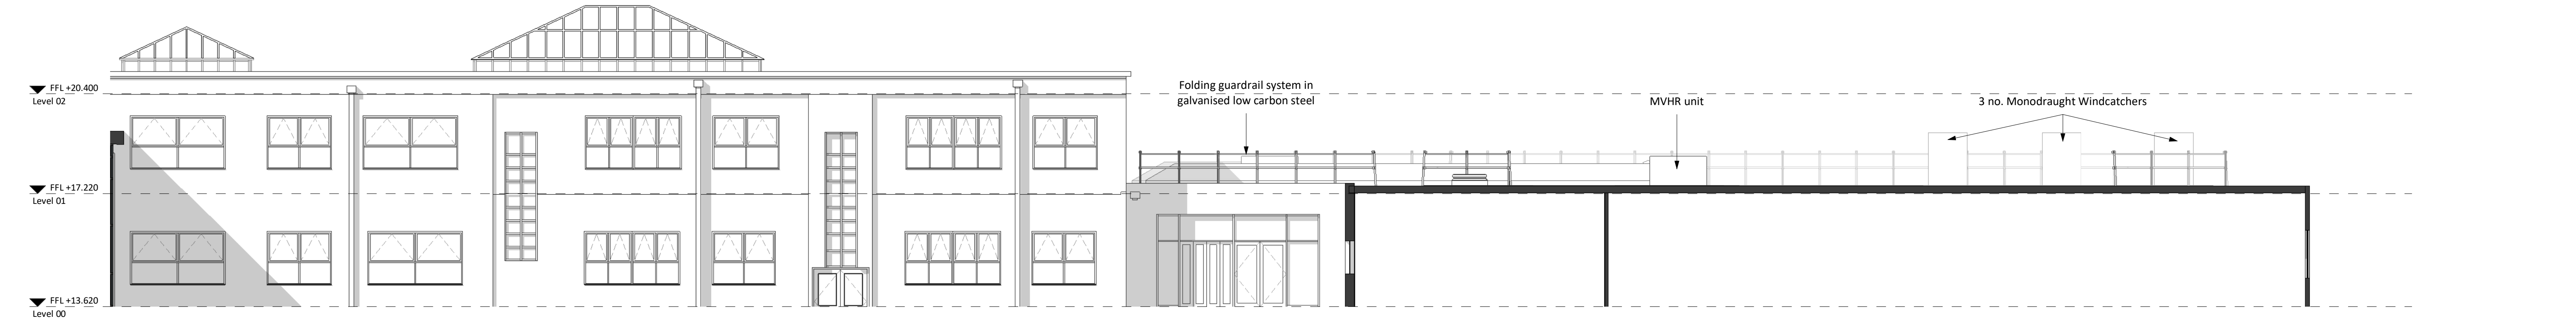

Planning (Hampshire Building) - Proposed East Elevation
1 : 100

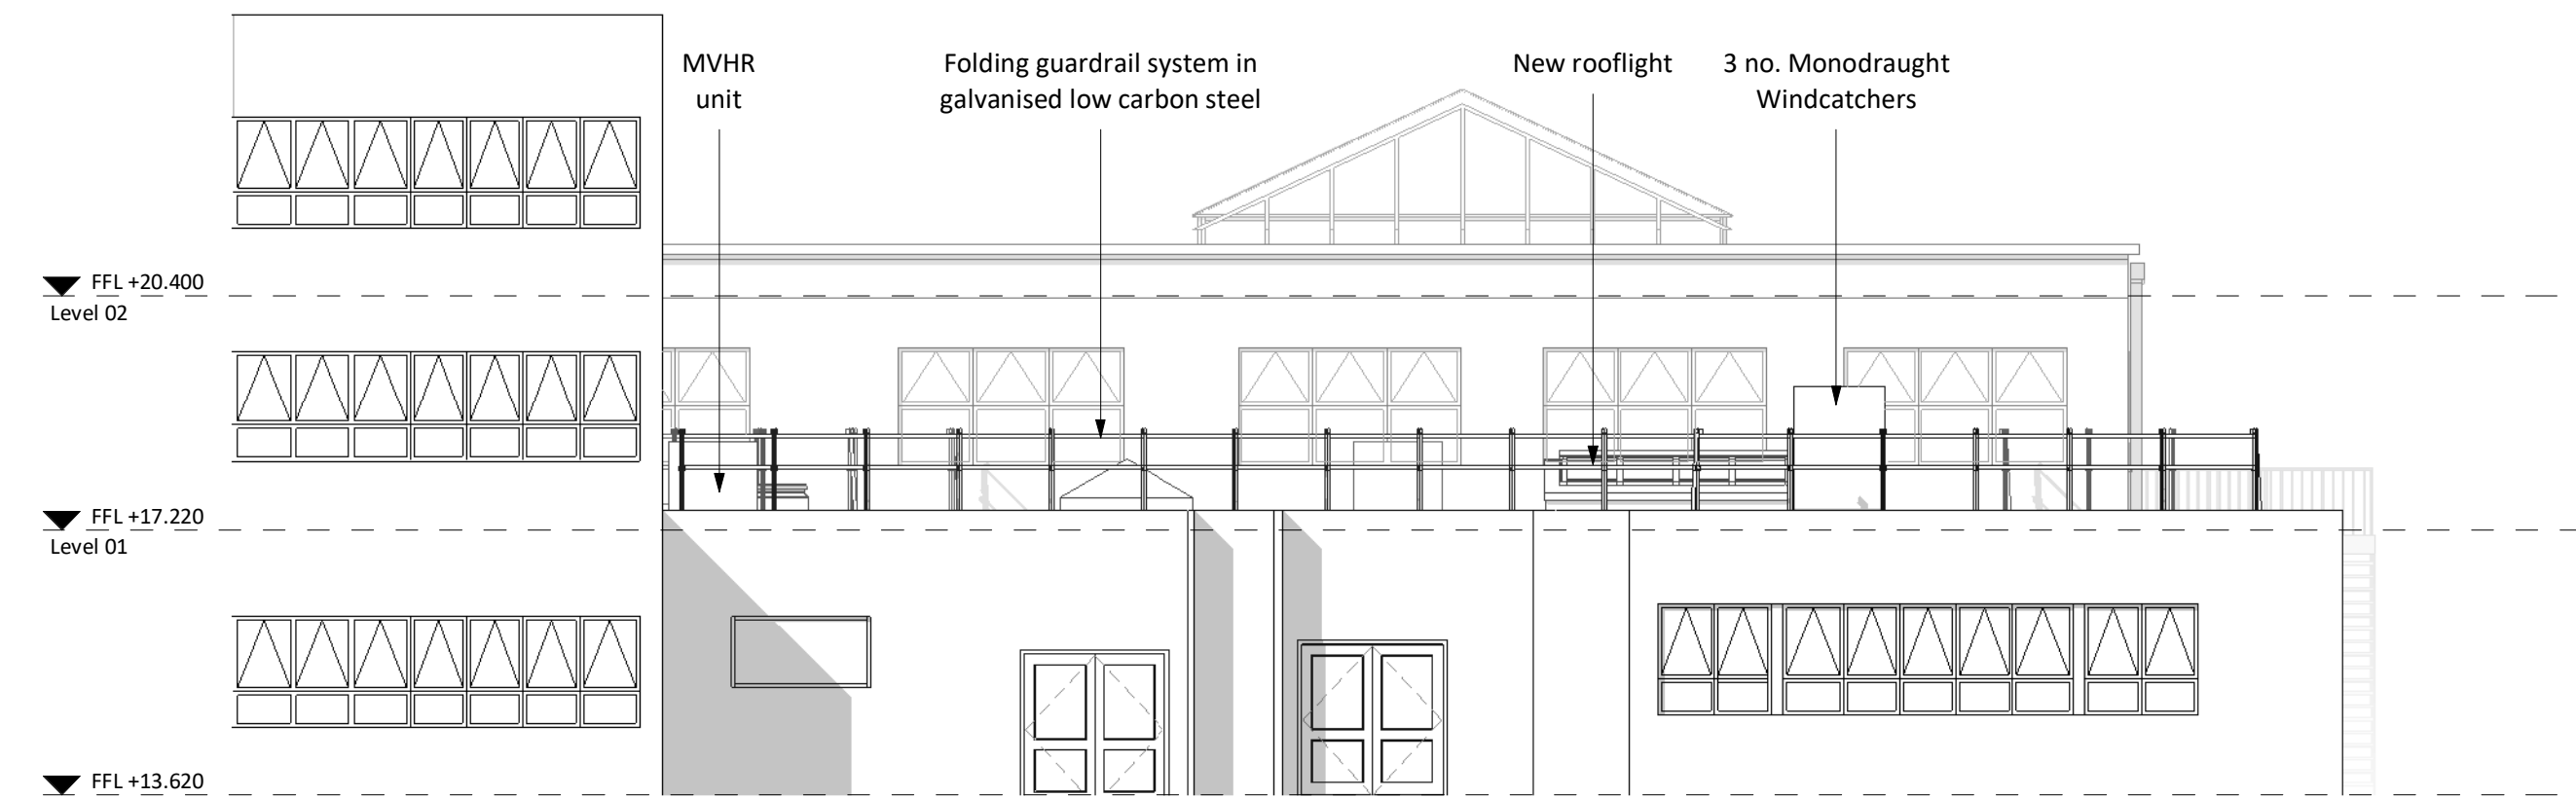

Planning (Hampshire Building) - Proposed North Elevation
1 : 100

PL	PL02	21/07/25	Updated Elevations for NMA
PL	PL01	12/11/24	Planning Issue - Hampshire Building Roof
STATUS	REV	DATE	DESCRIPTION
CLIENT			REVISED BY SF
			CHECKED BY VG
			ORIGINATOR NO 156376

CONSULTANT
STRIDE TREGLOWN
www.stridetreglown.com © Stride Treglown Limited 2023_
PROJECT
BPC Internal Alterations 2024
Chestnut Ave, Eastleigh, SO50 5ZA

DRAWING TITLE
Planning (Hampshire Building) - Proposed Elevations

SUITABILITY STATUS PL : PLANNING	SCALE 1 : 100 @ A1
-------------------------------------	-----------------------

PROJECT ORIGINATOR ZONE LEVEL TYPE ROLE CLASS. NUMBER 156376-STL-XX-00-DR-A-PL116	REVISION PL02
--	------------------