



Note:
Do not Scale from this Drawing (except for planning approval).
All dimensions are in millimetres and to be checked on site.
All Dimensions relating to subcontractors or suppliers work
must be checked and agreed between the main contractor and
the sub-contractors and suppliers.

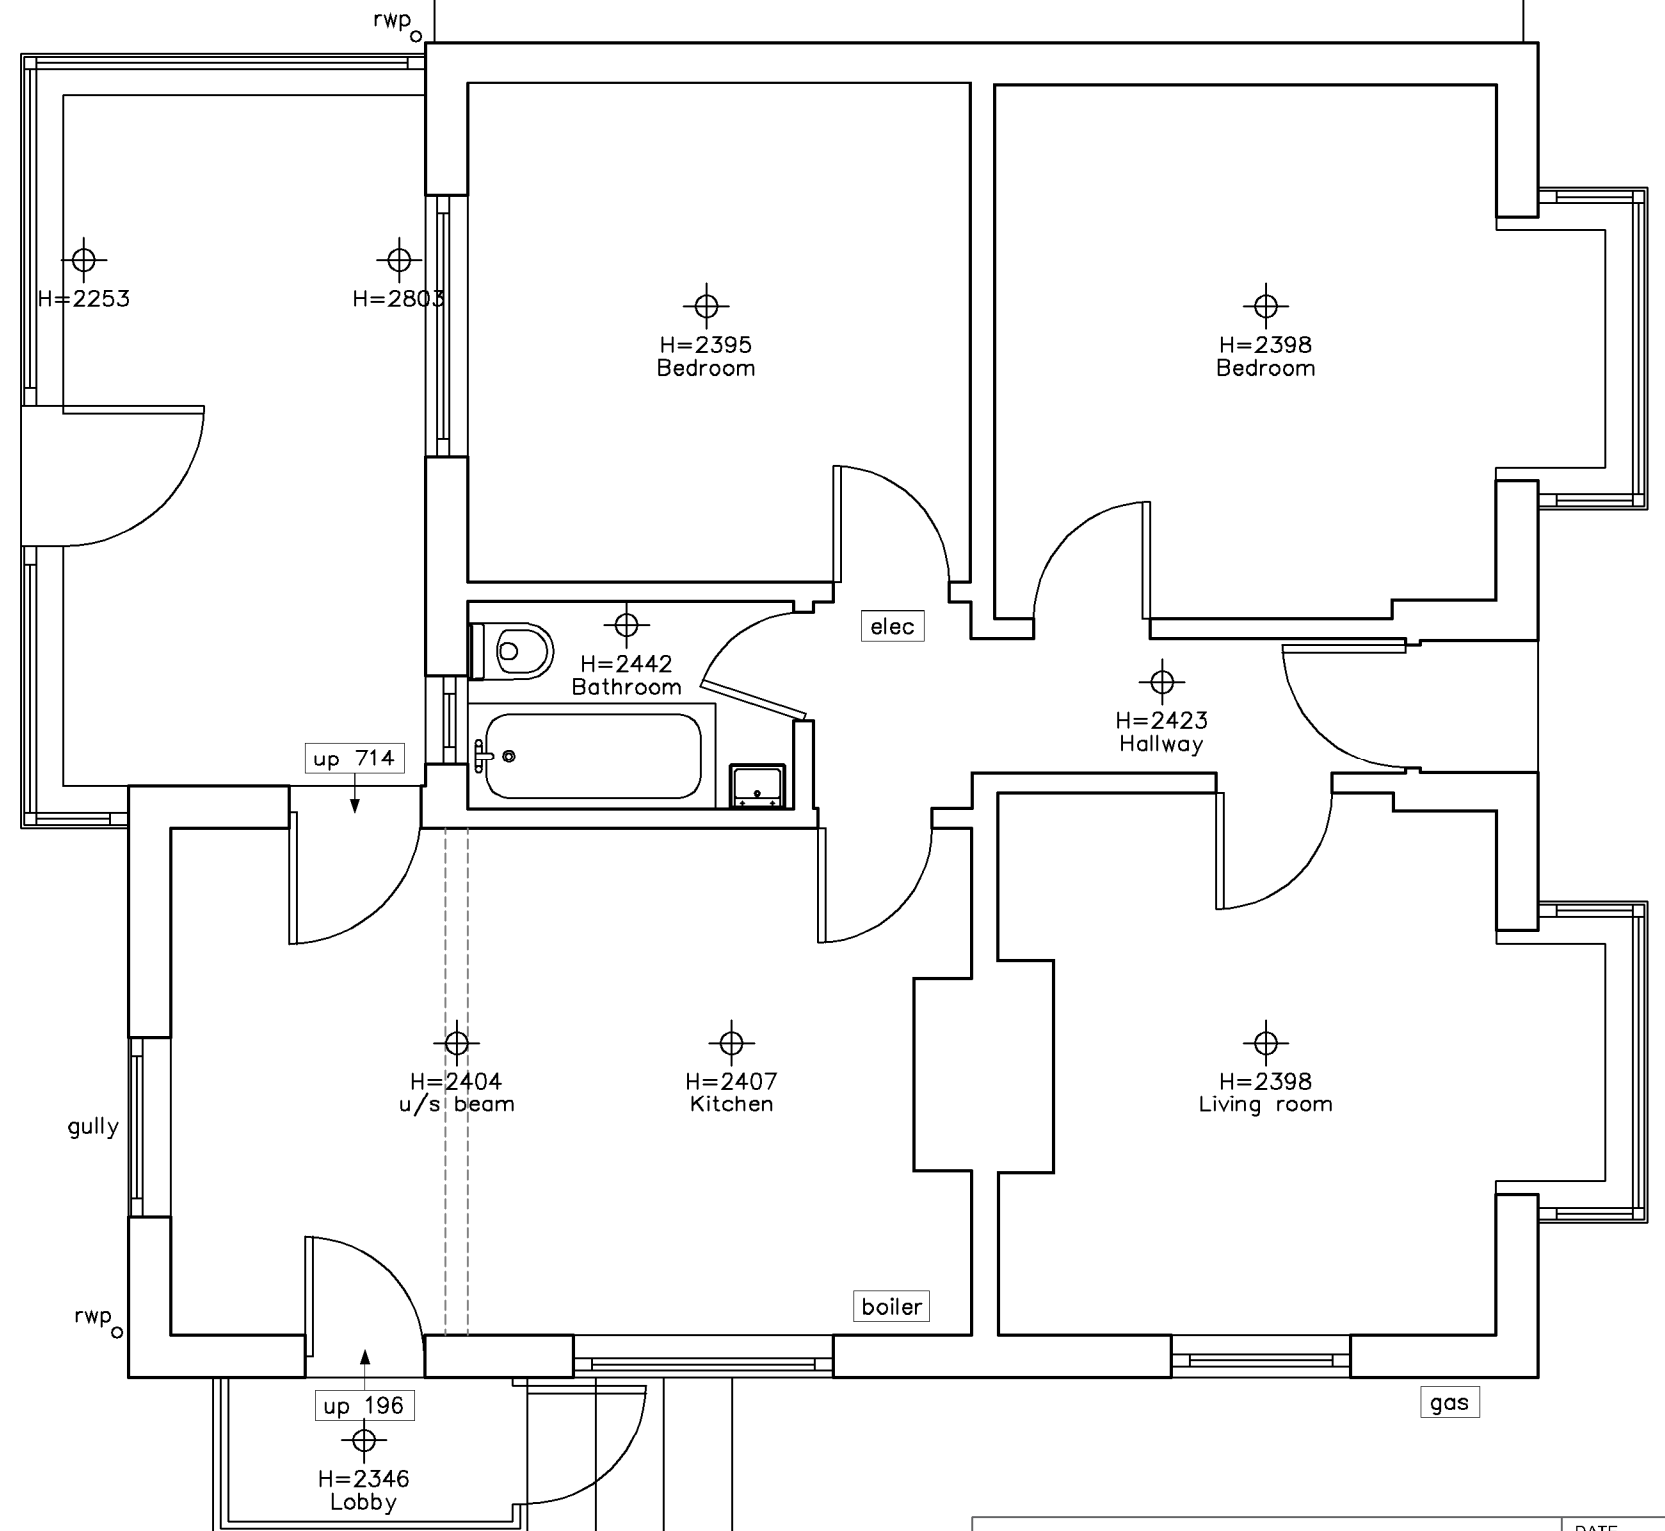

EXISTING GROUND FLOOR PLAN
SCALE 1:50

DRAWING TITLE - MEASURED SURVEY - EXISTING GROUND FLOOR PLAN	DATE - May 2025		SCALE - 1:50 @ A3	
	DRN - gp	CHK - -	DRAWING REF - 25280 EX100	Rev -
CLIENT - Mr Munday, 96 Pitmore Road, Allbrook, Eastleigh, Hants.				

 

t. 07747 011252 e. gavin.page77@gmail.com