



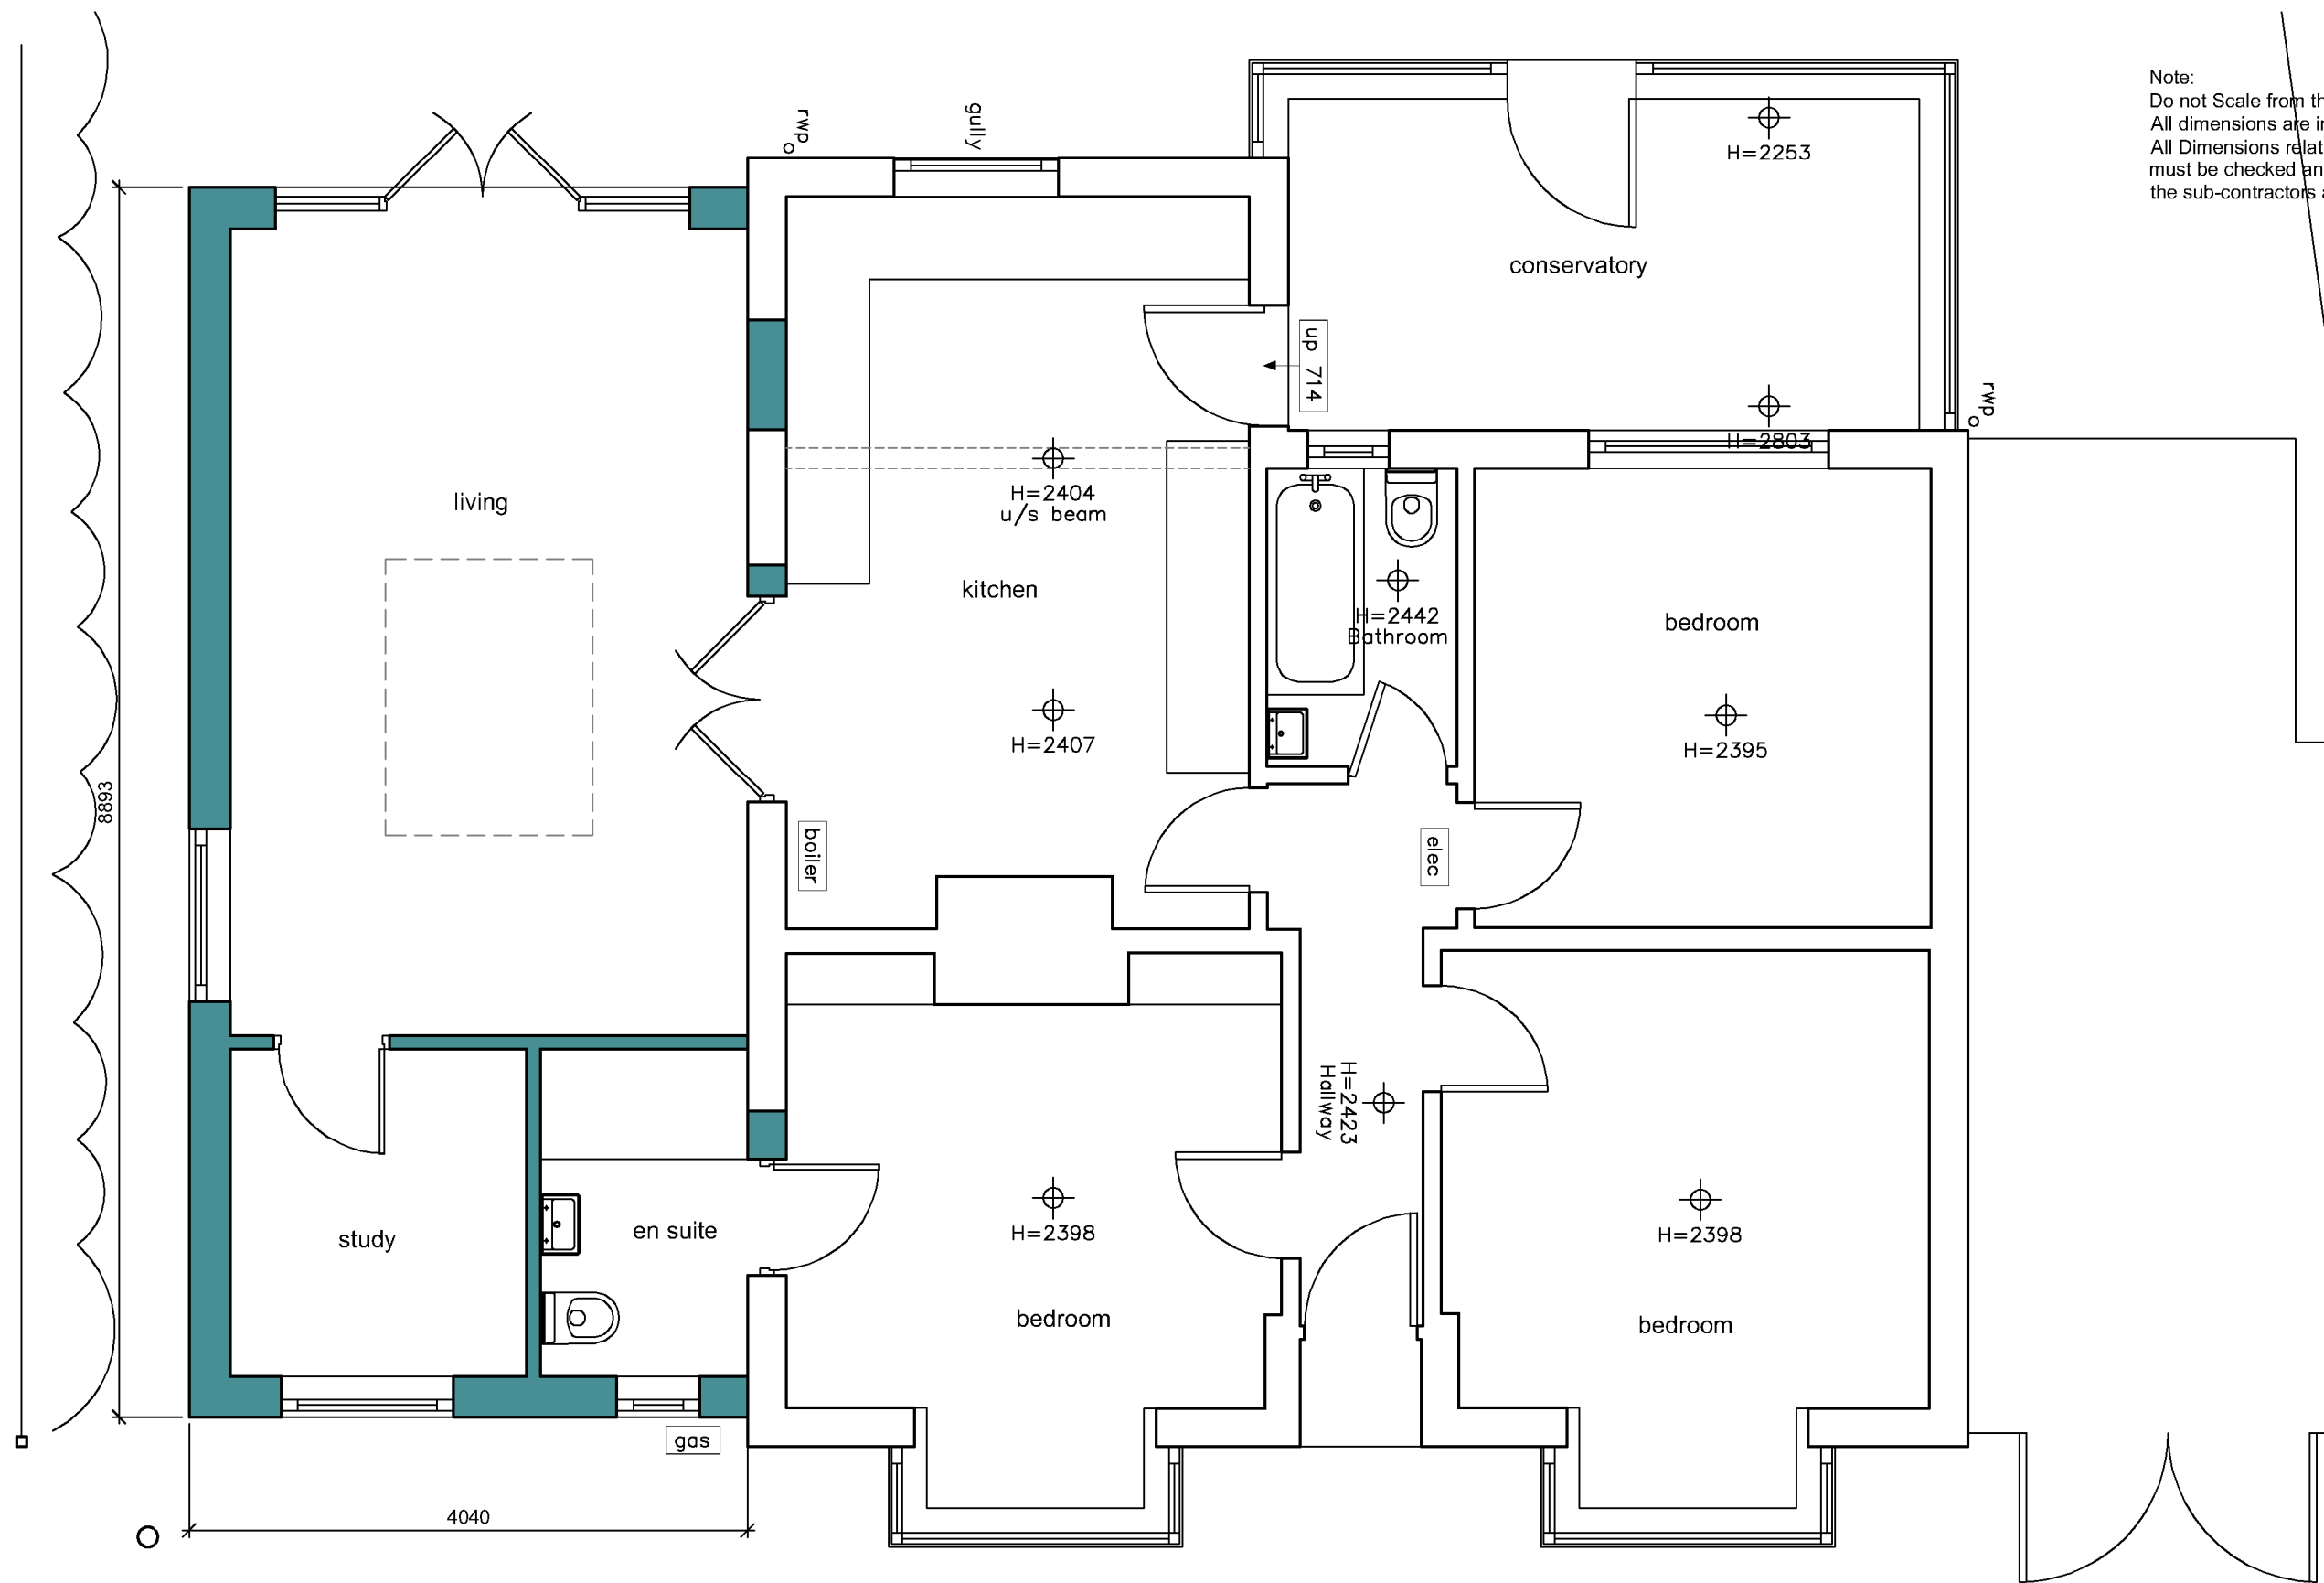

Note:
Do not Scale from this Drawing (except for planning approval).
All dimensions are in millimetres and to be checked on site.
All Dimensions relating to subcontractors or suppliers work
must be checked and agreed between the main contractor and
the sub-contractors and suppliers.

PROPOSED GROUND FLOOR PLAN
SCALE 1:50

SCALE BAR 1:50

 

DRAWING TITLE - CERTIFICATE OF LAWFULNESS - PROPOSED GROUND FLOOR PLAN		DATE - July 2025		SCALE - 1:50 @ A3	
CLIENT - Mr Munday, 96 Pitmore Road, Allbrook, Eastleigh, Hants.		DRN - gp	CHK - -	DRAWING REF - 25280 PL300	Rev -

grp architectural design
t. 07747 011252 e. gavin.page77@gmail.com