



Note:
 Do not Scale from this Drawing (except for planning approval).
 All dimensions are in millimetres and to be checked on site.
 All Dimensions relating to subcontractors or suppliers work
 must be checked and agreed between the main contractor and
 the sub-contractors and suppliers.



PROPOSED FRONT ELEVATION
 SCALE 1:100

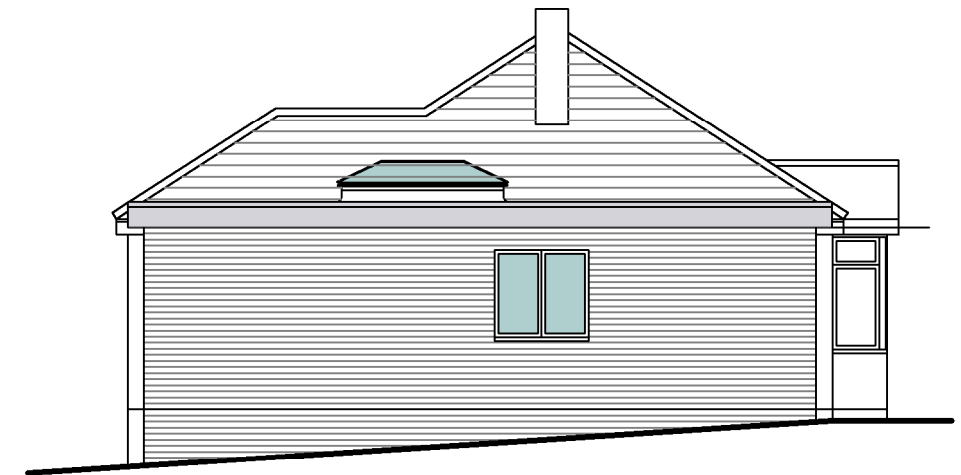


PROPOSED SIDE ELEVATION
 SCALE 1:100

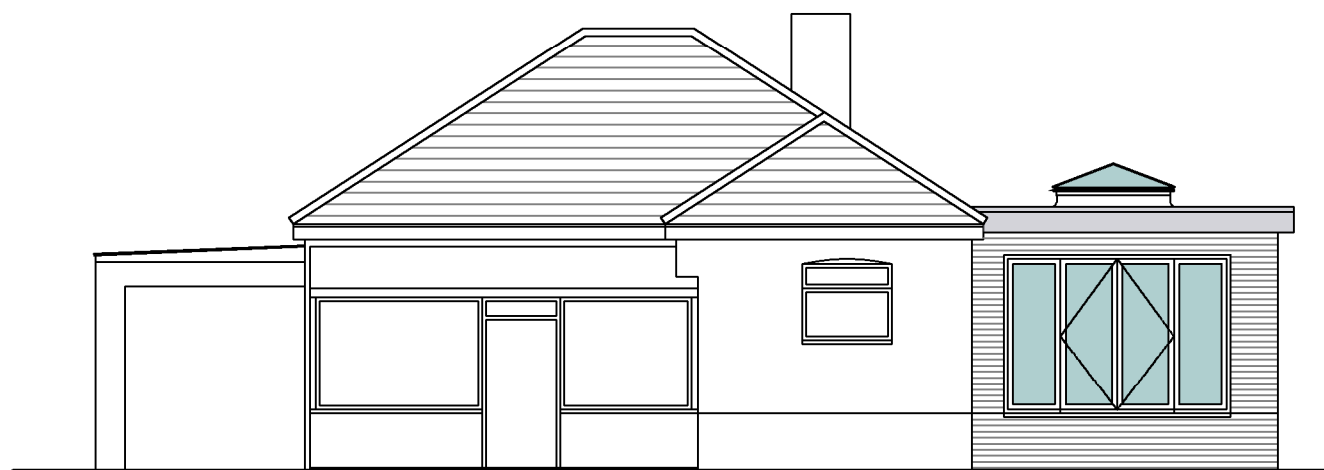

PROPOSED REAR ELEVATION
 SCALE 1:100

SCALE BAR 1:100

 

DRAWING TITLE - CERTIFICATE OF LAWFULNESS - PROPOSED ELEVATIONS		DATE - July 2025		SCALE - 1:100 @ A3		grp architectural design t. 07747 011252 e. gavin.page77@gmail.com
		DRN - gp	CHK - -	DRAWING REF - 25280 PL301	Rev -	
CLIENT - Mr Munday, 96 Pitmore Road, Allbrook, Eastleigh, Hants.						