


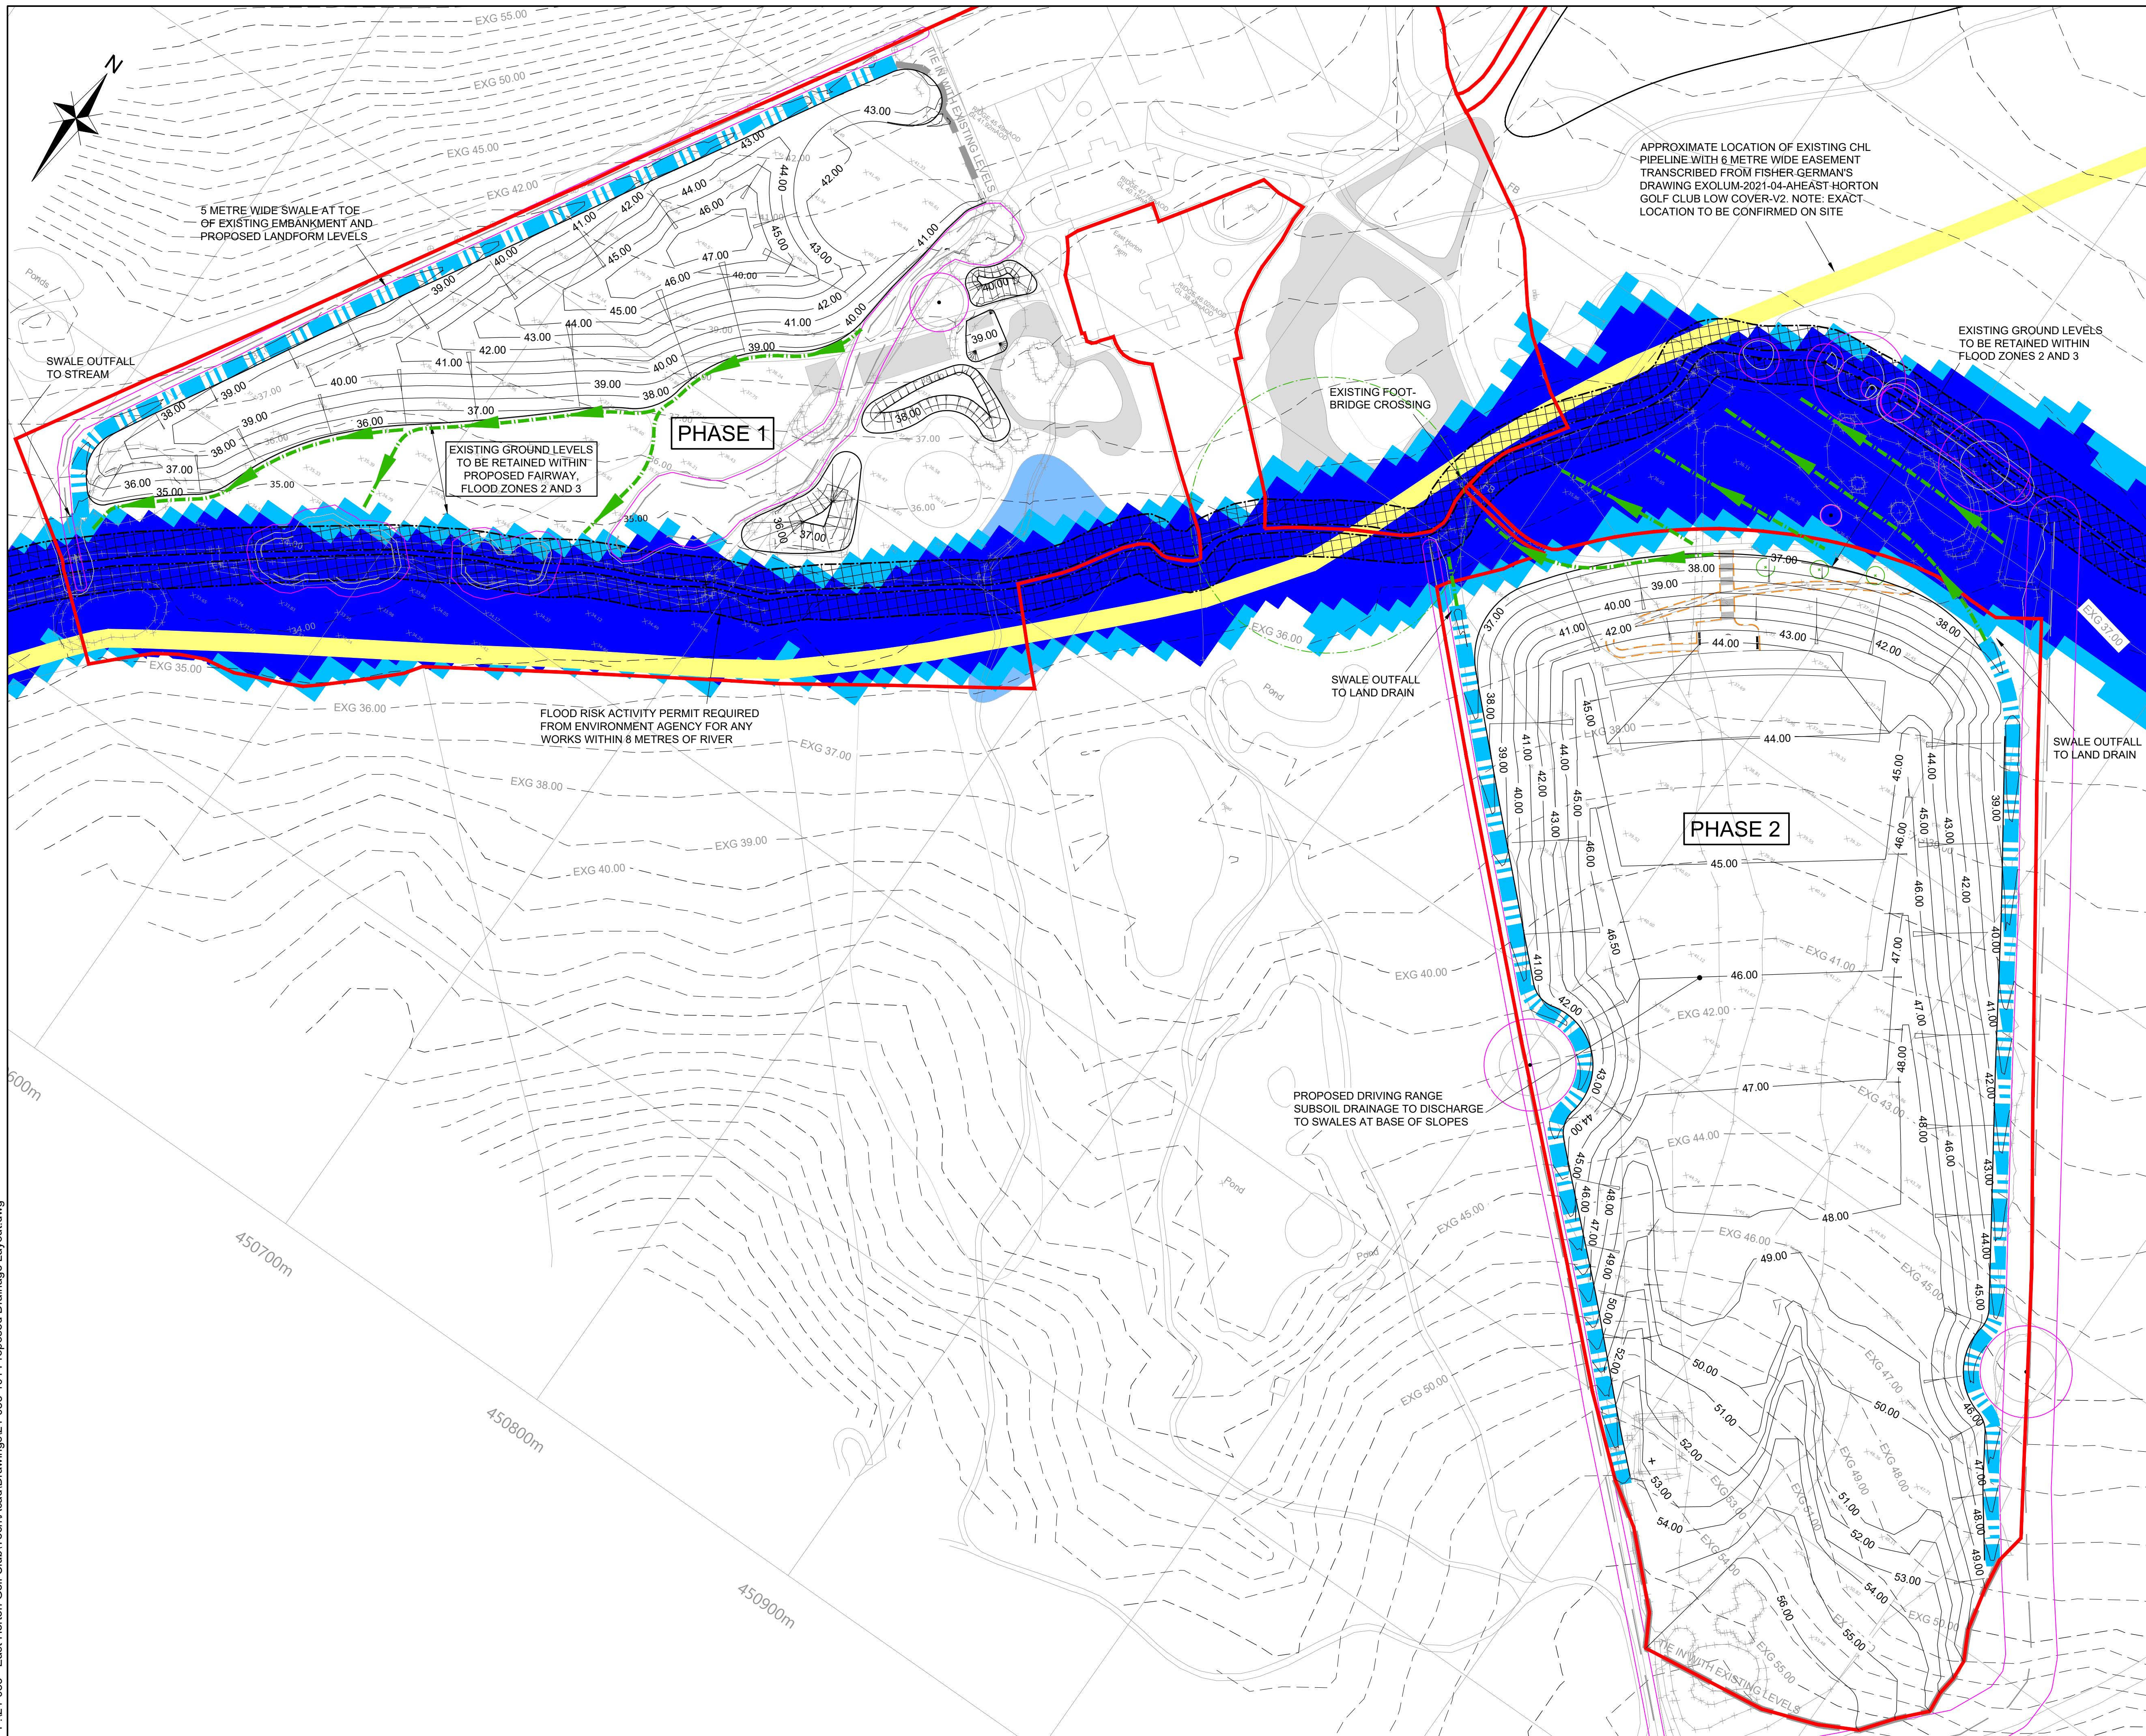

NOTES

- THIS DRAWING IS TO BE READ IN CONJUNCTION WITH ALL OTHER DRAWINGS AND DOCUMENTS ISSUED FOR THIS PLANNING APPLICATION.
- FOR DRAINAGE DETAILS REFER TO DRAWINGS:
 - 24-083-102 FOR PHASE 1
 - 24-083-103 FOR PHASE 2
- PROPOSED CONTOURS SHOWN AT 1 METRE VERTICAL INTERVALS.
- DRAINAGE LAYOUT AND DETAILS SUBJECT TO DETAILED DESIGN.

DRAINAGE AND CONSTRAINTS LEGEND

- 5 METRE WIDE ENHANCED SWALE. REFER TO GENERAL NOTE 2.
- LAND FILTER DRAINAGE - SEE NOTE 2.
- PROPOSED CONTOUR WITH LEVEL - SEE NOTE 3.
- PROPOSED RETAINING WALL TO FOOTWAY ACCESS
- APPROXIMATE LOCATION OF CLH PIPELINE TAKEN FROM RECORDS AS NOTED ON PLAN. 6 METRE EASEMENT MEASURED 3 METRES EITHER SIDE OF PIPELINE CENTRE AS STATED IN CLH PIPELINE SYSTEMS LTD "STANDARDS REQUIREMENTS FOR CROSSING OR WORKING WITHIN CLOSE PROXIMITY TO CLH-PS PIPELINES"
- 8 METRE FLOOD RISK ACTIVITY ZONE OFF EXISTING RIVER EMBANKMENT (E.A.)
- EXISTING FLOOD ZONE 2 (ENVIRONMENT AGENCY (EA) MAPPING)
- EXISTING FLOOD ZONE 3 (EA MAPPING)
- EXISTING RETAINED TREE ROOT PROTECTION AREA TAKEN FROM ARBOR-ECO CONSULTANCY DRAWING MB240602-01-01 A
- EXISTING TREE RETAINED TO ARBOR-ECO CONSULTANCY DETAILS
- EXISTING CONTOUR (AT 1 METRE VERTICAL CENTRES)
- EXISTING GROUND LEVEL
- APPLICATION BOUNDARY

FOR PLANNING PURPOSES ONLY

Rev	Amendments	Dm	Chk	App	Date

ODYSSEY

Unit 1 Pucknall Farm
Dorset Lane
Brainfield
Romsey SO51 0QJ

Telephone: 01794 537880
Fax: 01296 331134
E: info@odysseyconsult.co.uk
W: www.odysseyconsult.co.uk

**EAST HORTON GOLF CLUB
HAMPSHIRE**

**PROPOSED DRAINAGE
LAYOUT**

EAST HORTON GOLF CLUB

Scale	Date	Designed
1:1000 @A1	FEB 25	RP

Drawn	Checked	Approved
RP	RP	BAC

Job No	Drawing No	Rev
24-083	24-083-101	