



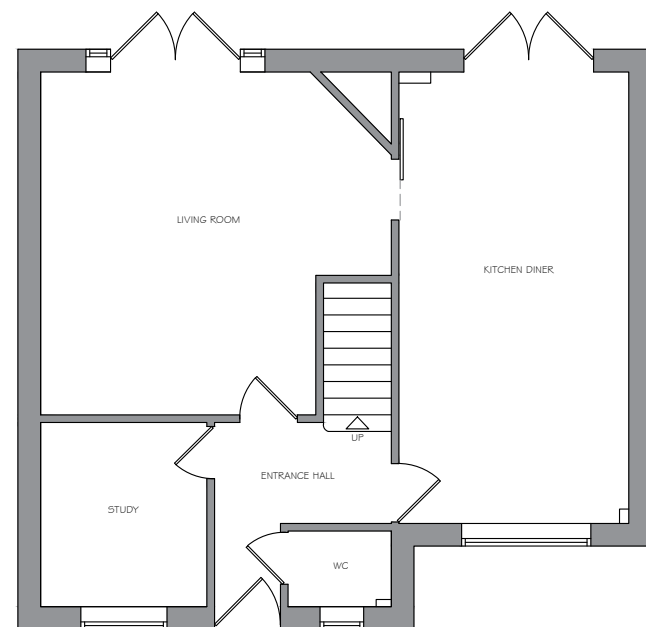


Existing Ground Floor Plan 1:100 @ A3



Site Location Plan 1:1250 @ A3

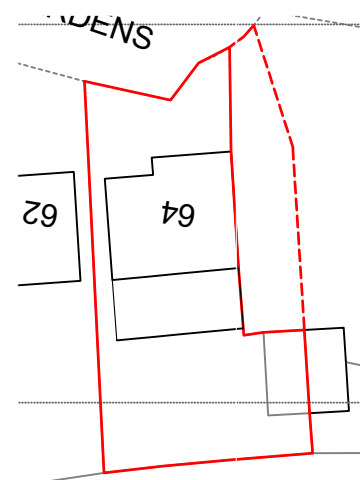

Block Plan 1:500 @ A3

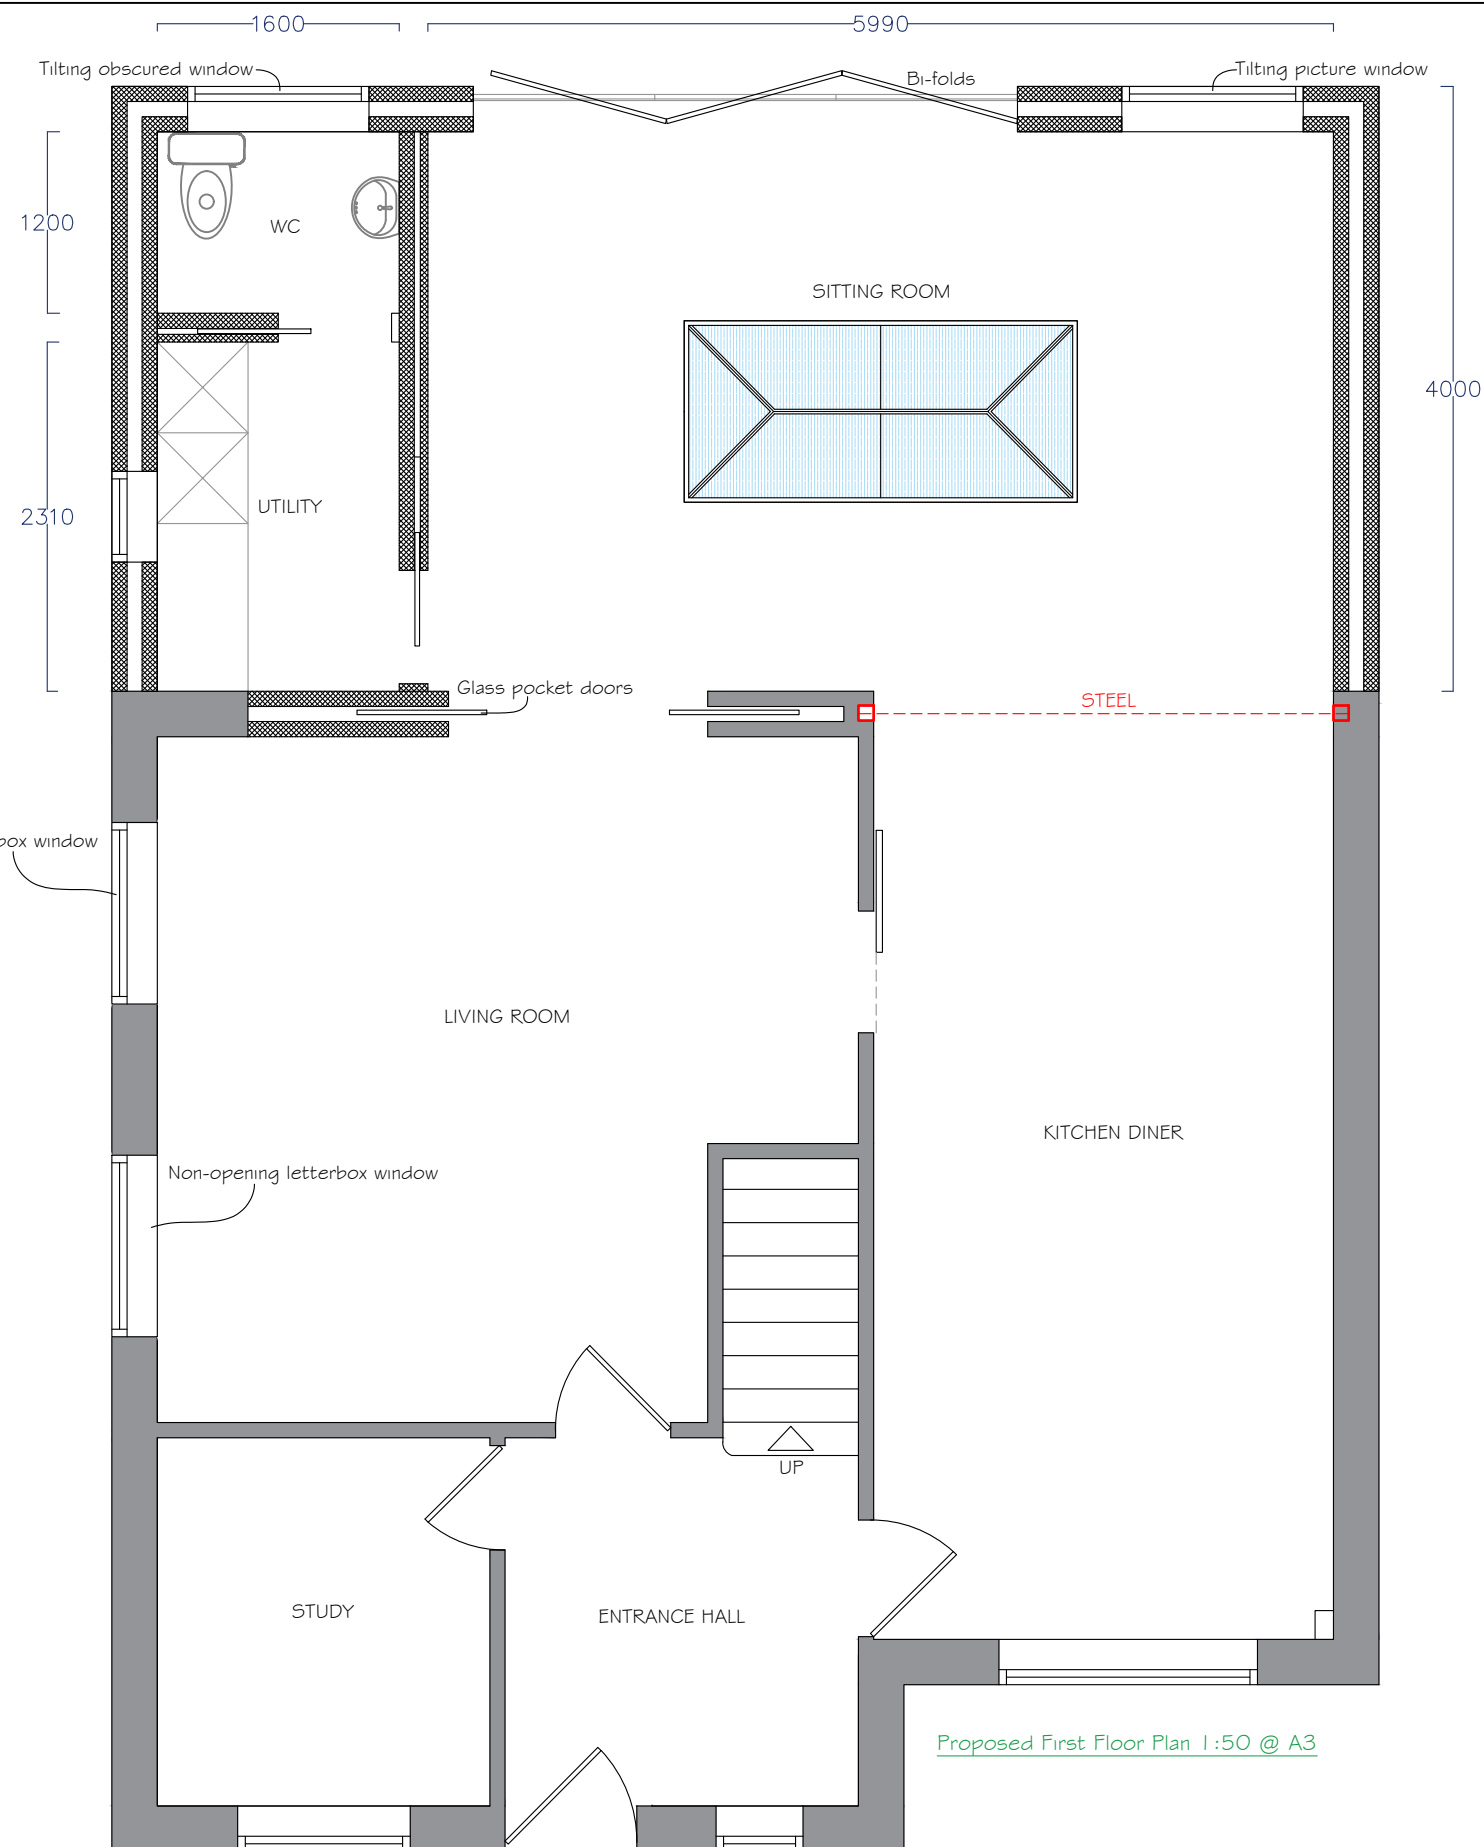

Proposed First Floor Plan 1:50 @ A3



OFFICE ADDRESS:
Apple Tree Architectural Design Consultants
25 Crows Nest Lane
Botley
Southampton
Hants

CLIENT & SITE ADDRESS:
Mr & Mrs Steels
64 Walker Gardens
Hedge End
Southampton
SO30 2RL

DISCLAIMER:
These drawings are the property of Apple Tree Architecture Ltd. and should not be copied or amended without permission. Do not scale from this drawing, check all measurements on-site prior to fabrication

SHEET:
1

REVISION:
3

PROJECT NUMBER: 466
DATE: July 2025
SCALE: As noted @ A3