





PROPOSED FRONT ELEVATION
1:100@A1

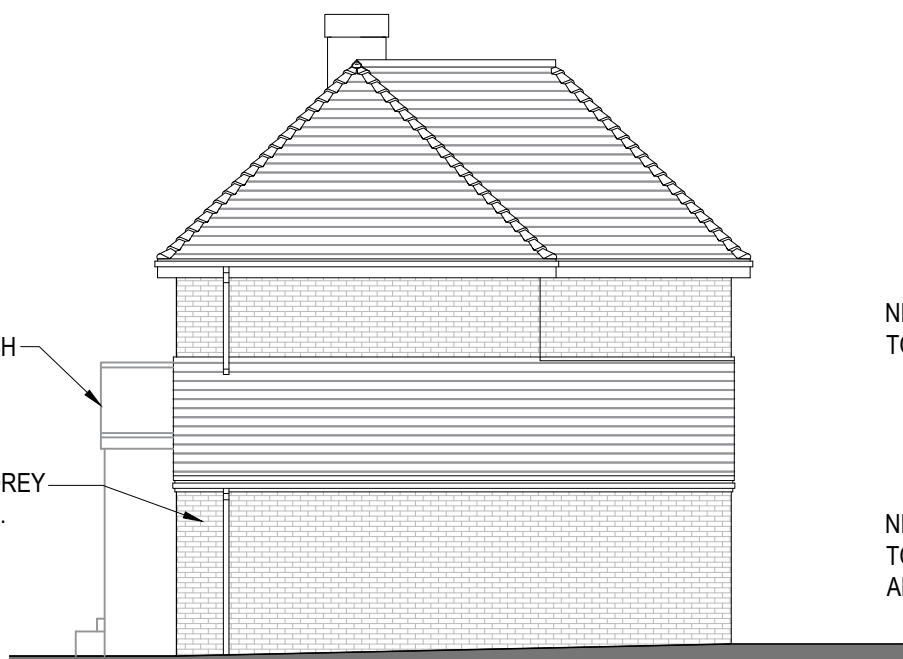

PROPOSED SIDE ELEVATION
1:100@A1




PROPOSED REAR ELEVATION
1:100@A1

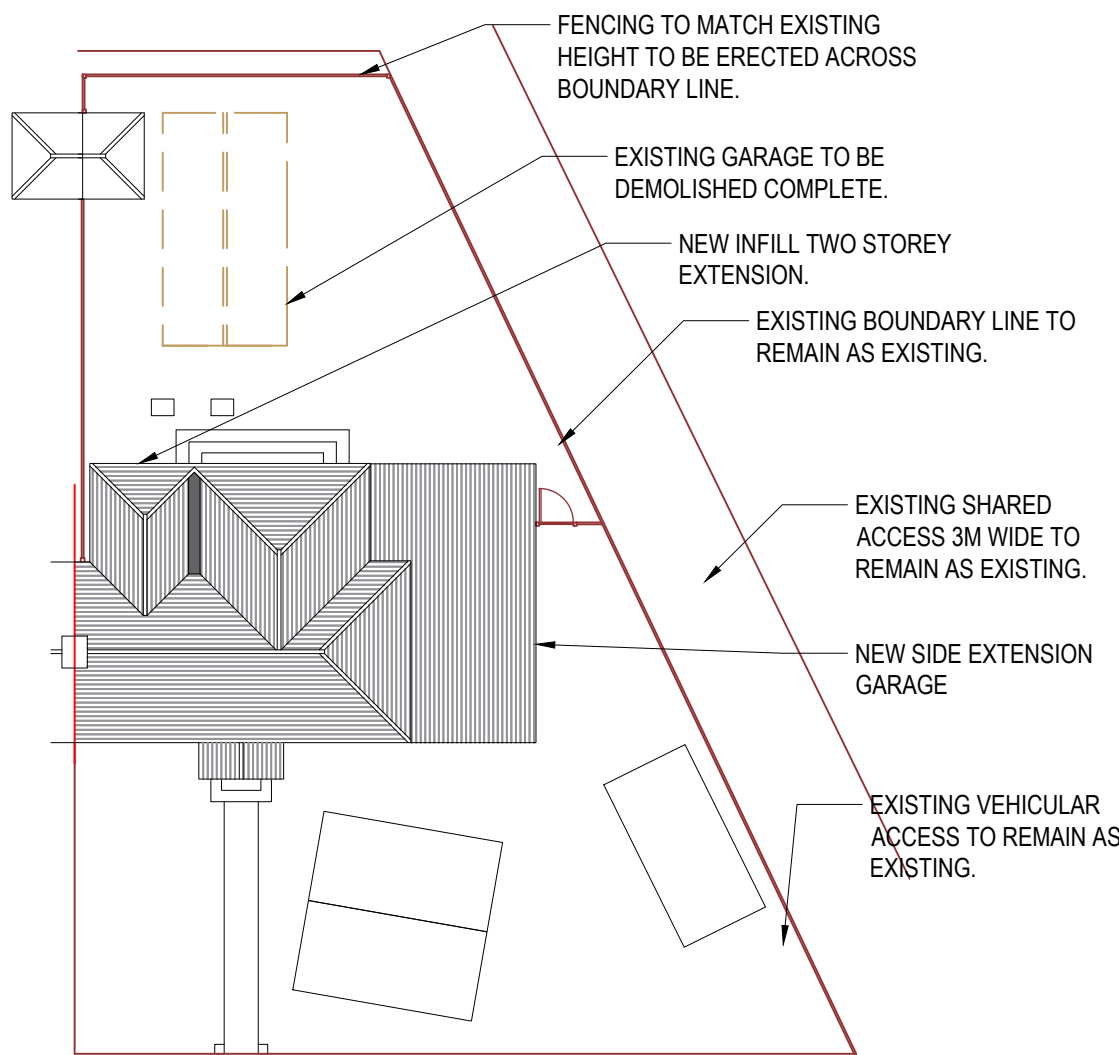


PROPOSED SITE PLAN
1:200@A1




PROPOSED GROUND FLOOR PLAN
1:50@A1

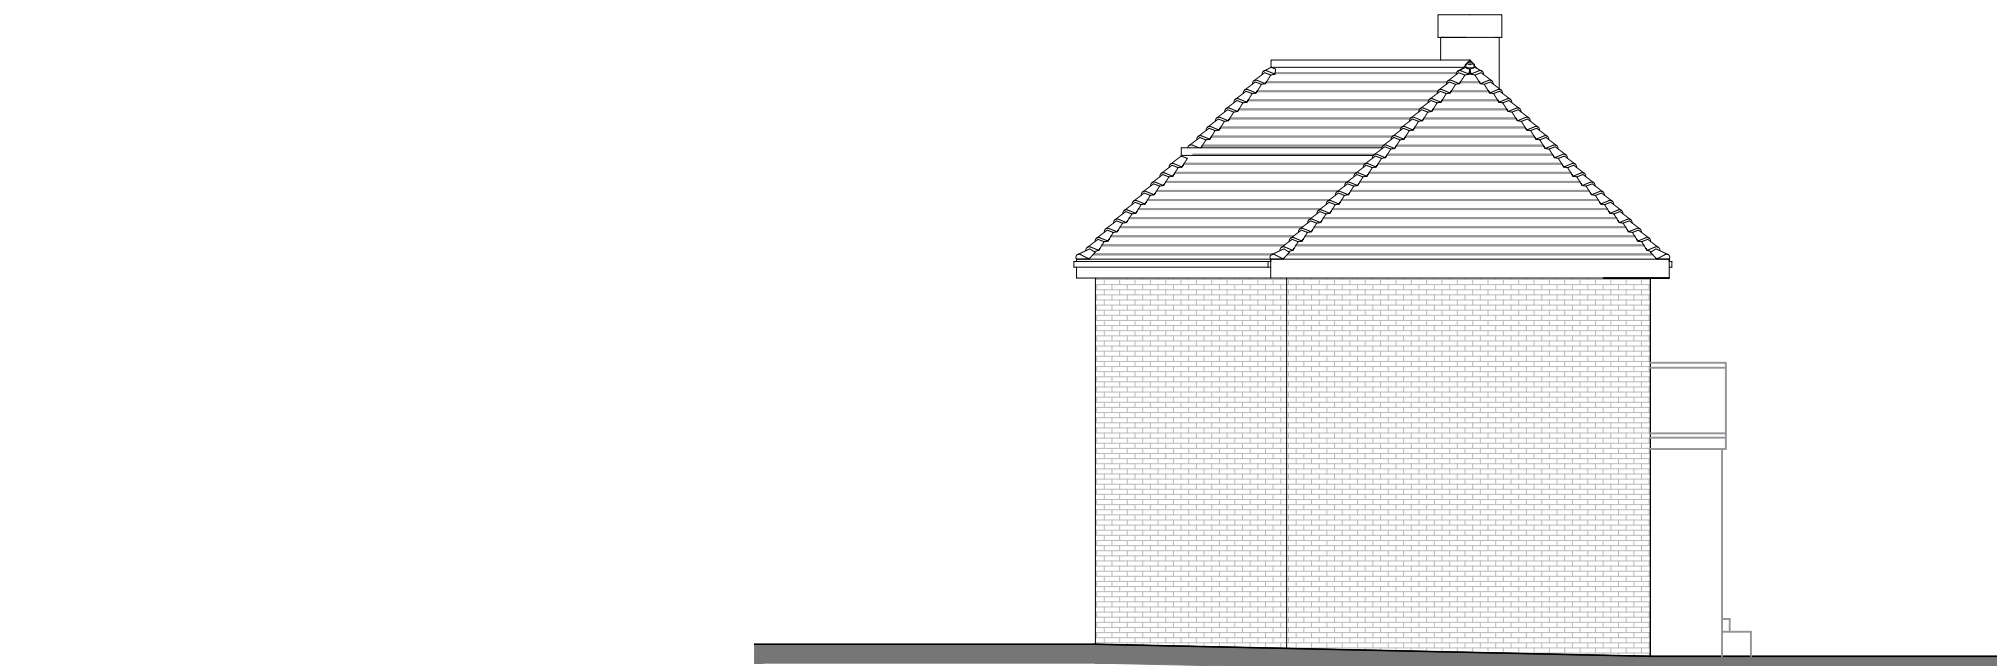

PROPOSED SIDE ELEVATION
1:100@A1

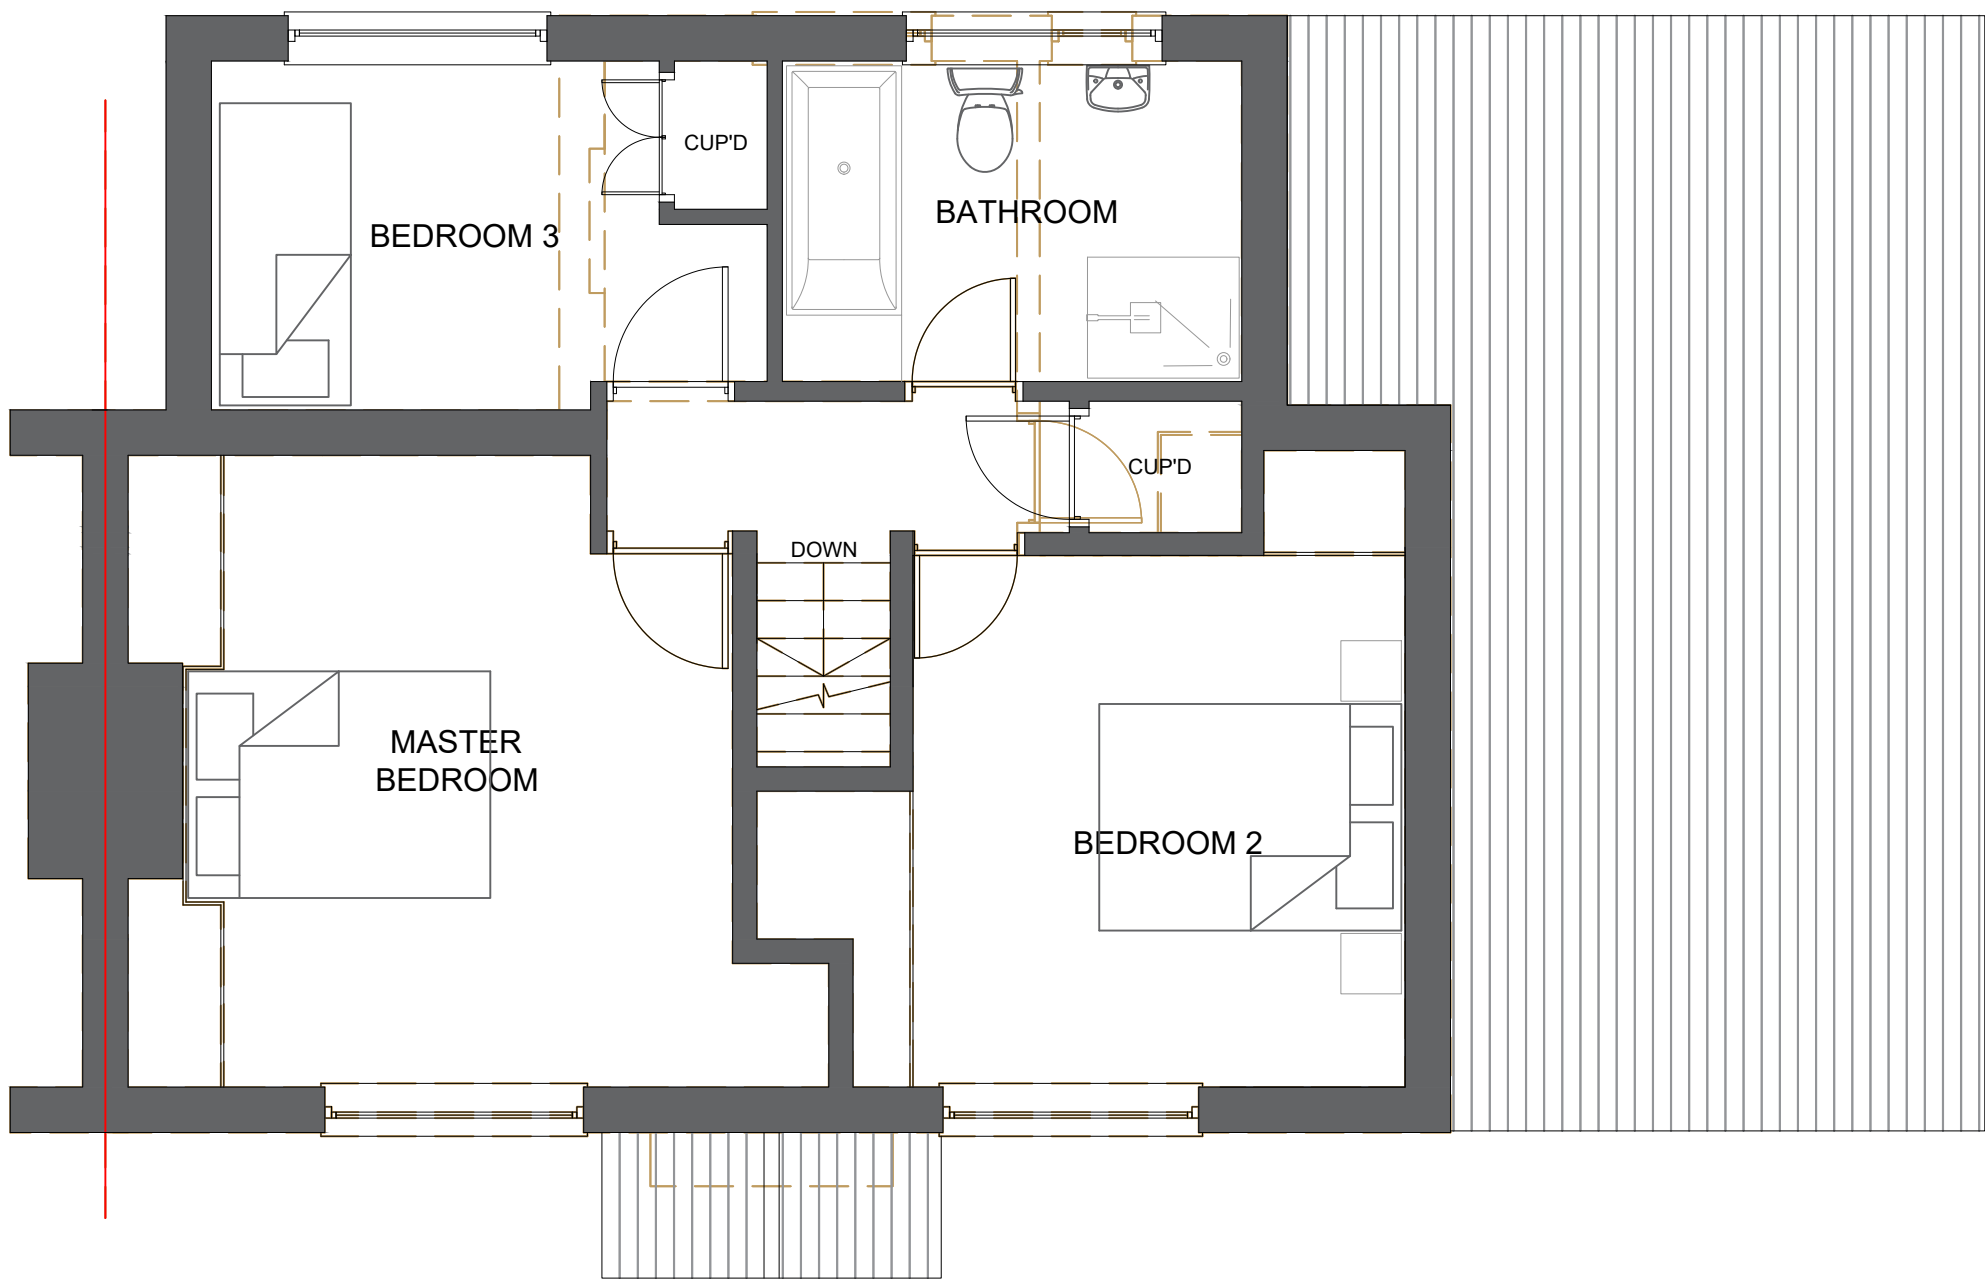

PROPOSED FIRST FLOOR PLAN
1:50@A1

 

NOTES

DO NOT SCALE FROM THIS DRAWING.
ALL DIMENSIONS TO BE CHECKED ON SITE.
COPYRIGHT PROTECTED.

REVISIONS:
REV E: RIGHT SIDE ELEVATION ADDED AS REQUESTED BY THE COUNCIL.
REV F: RHS ELEVATION AMENDED AS REQUESTED BY COUNCIL.
REV G: PITCHED ROOF ADDED TO 2 STOREY EXTENSION DESIGN AS REQUESTED BY THE COUNCIL.

JOB TITLE:
PROPOSALS AT:
1 KESTREL ROAD,
EASTLEIGH,
HAMPSHIRE,
SO50 9LJ

PLANNING

CONTACT:
07988518827
dwilliams@willowarchitecture.co.uk

ANDY AND KELLY

CLIENT:



DRAWING TITLE:
PROPOSED PLANS & ELEVATIONS

DRAWN BY: DTW
DATE: 11/09/2023 SCALE: VARIES@A1

DRAWING NO: 2072-002G