




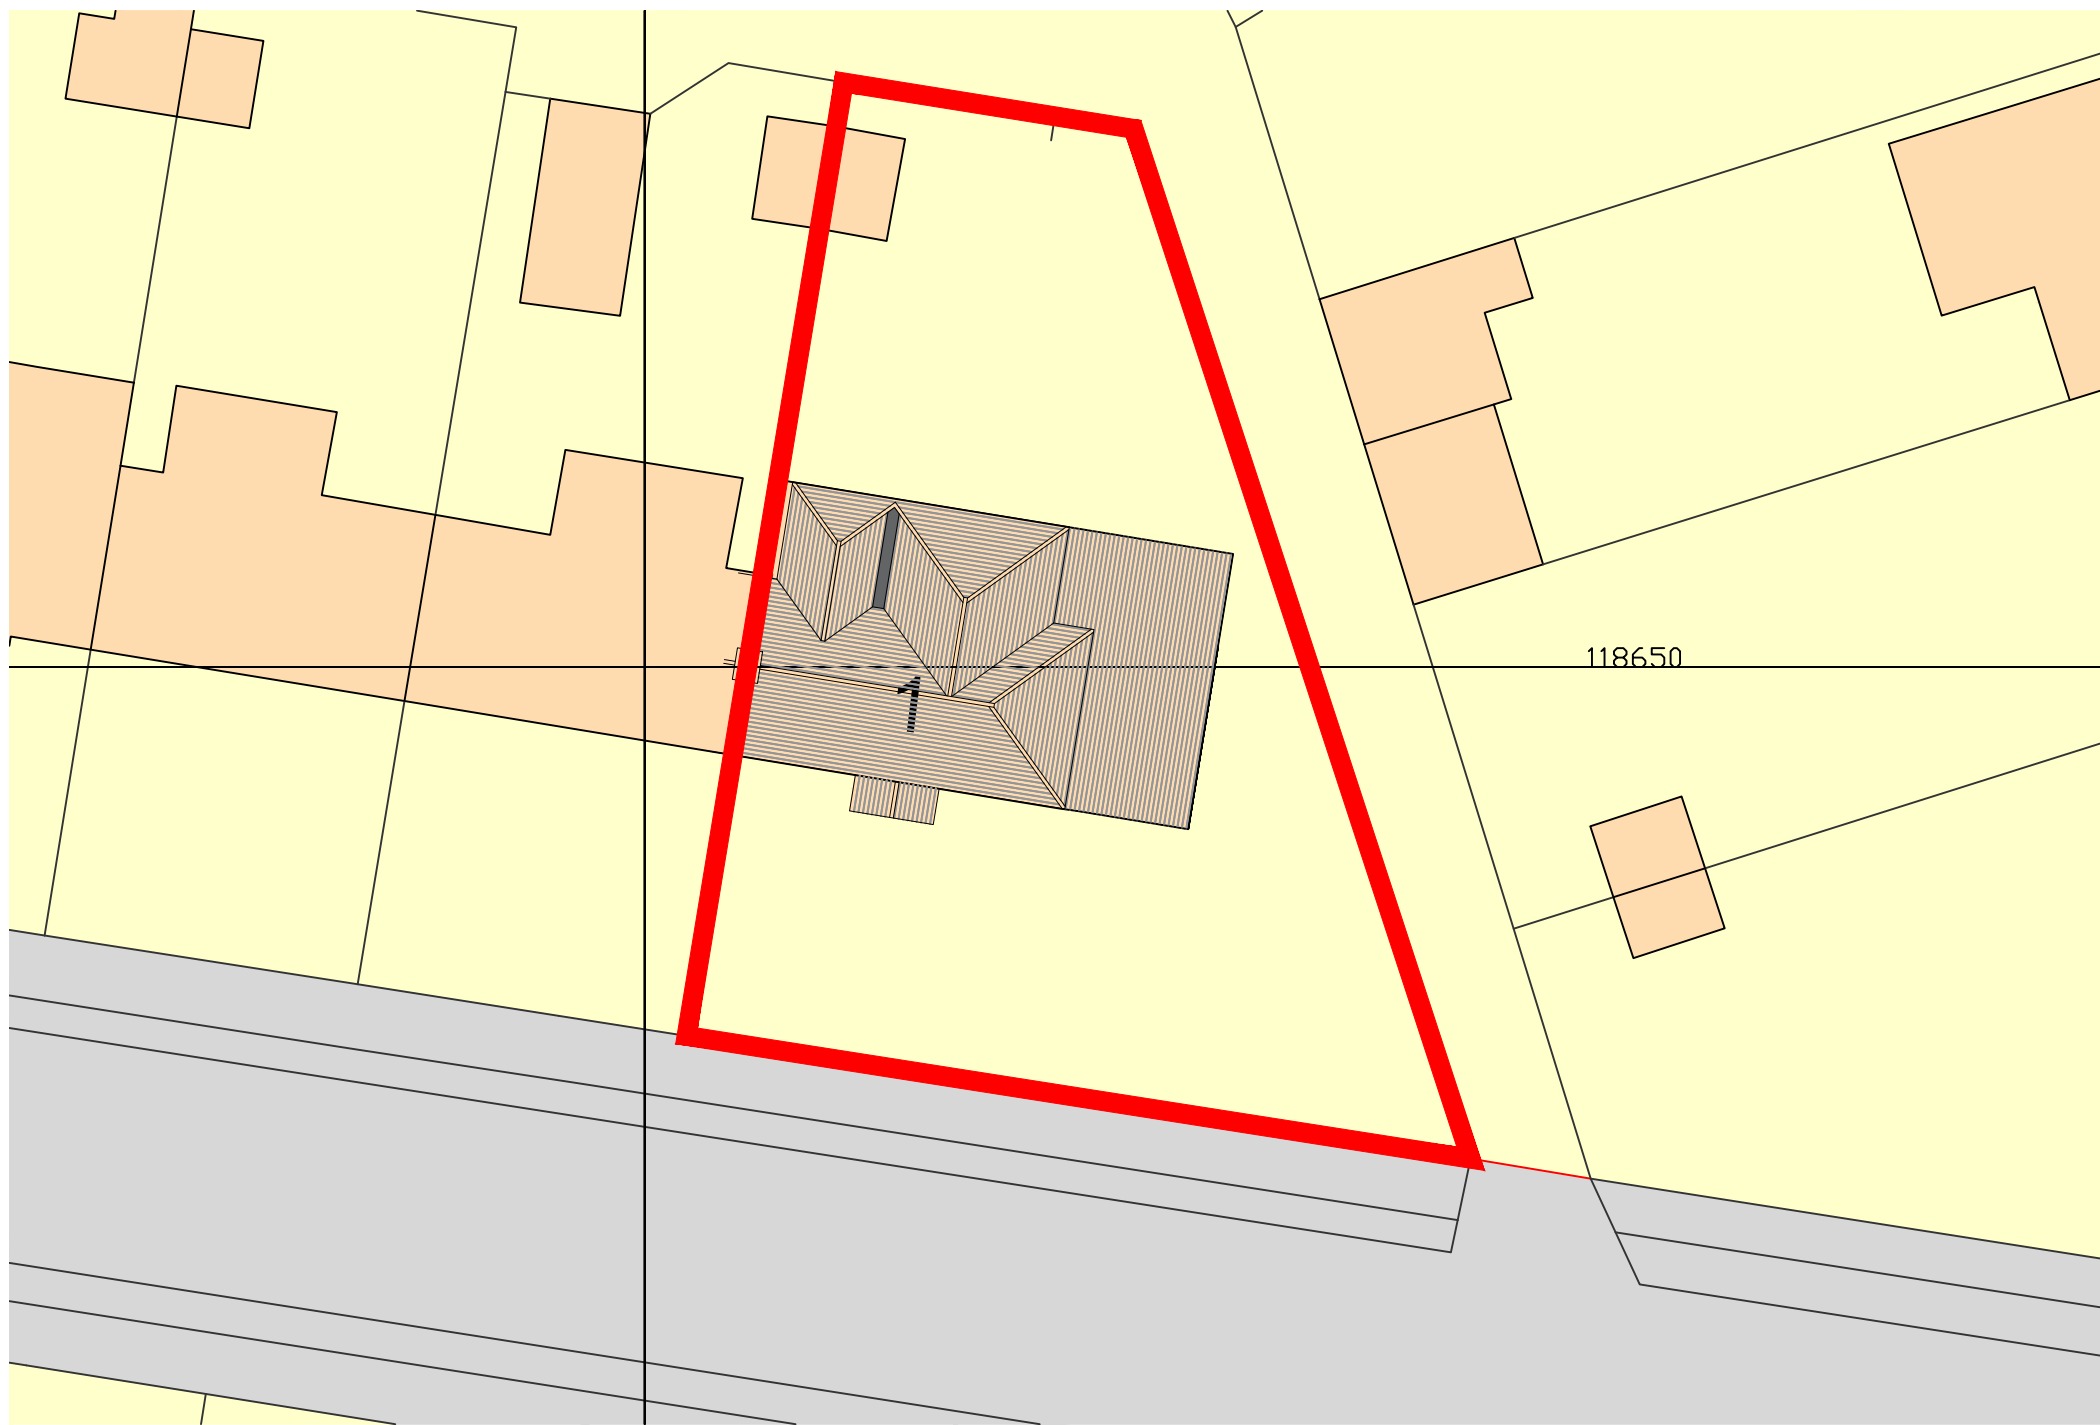


SITE PLAN 1:200@A1

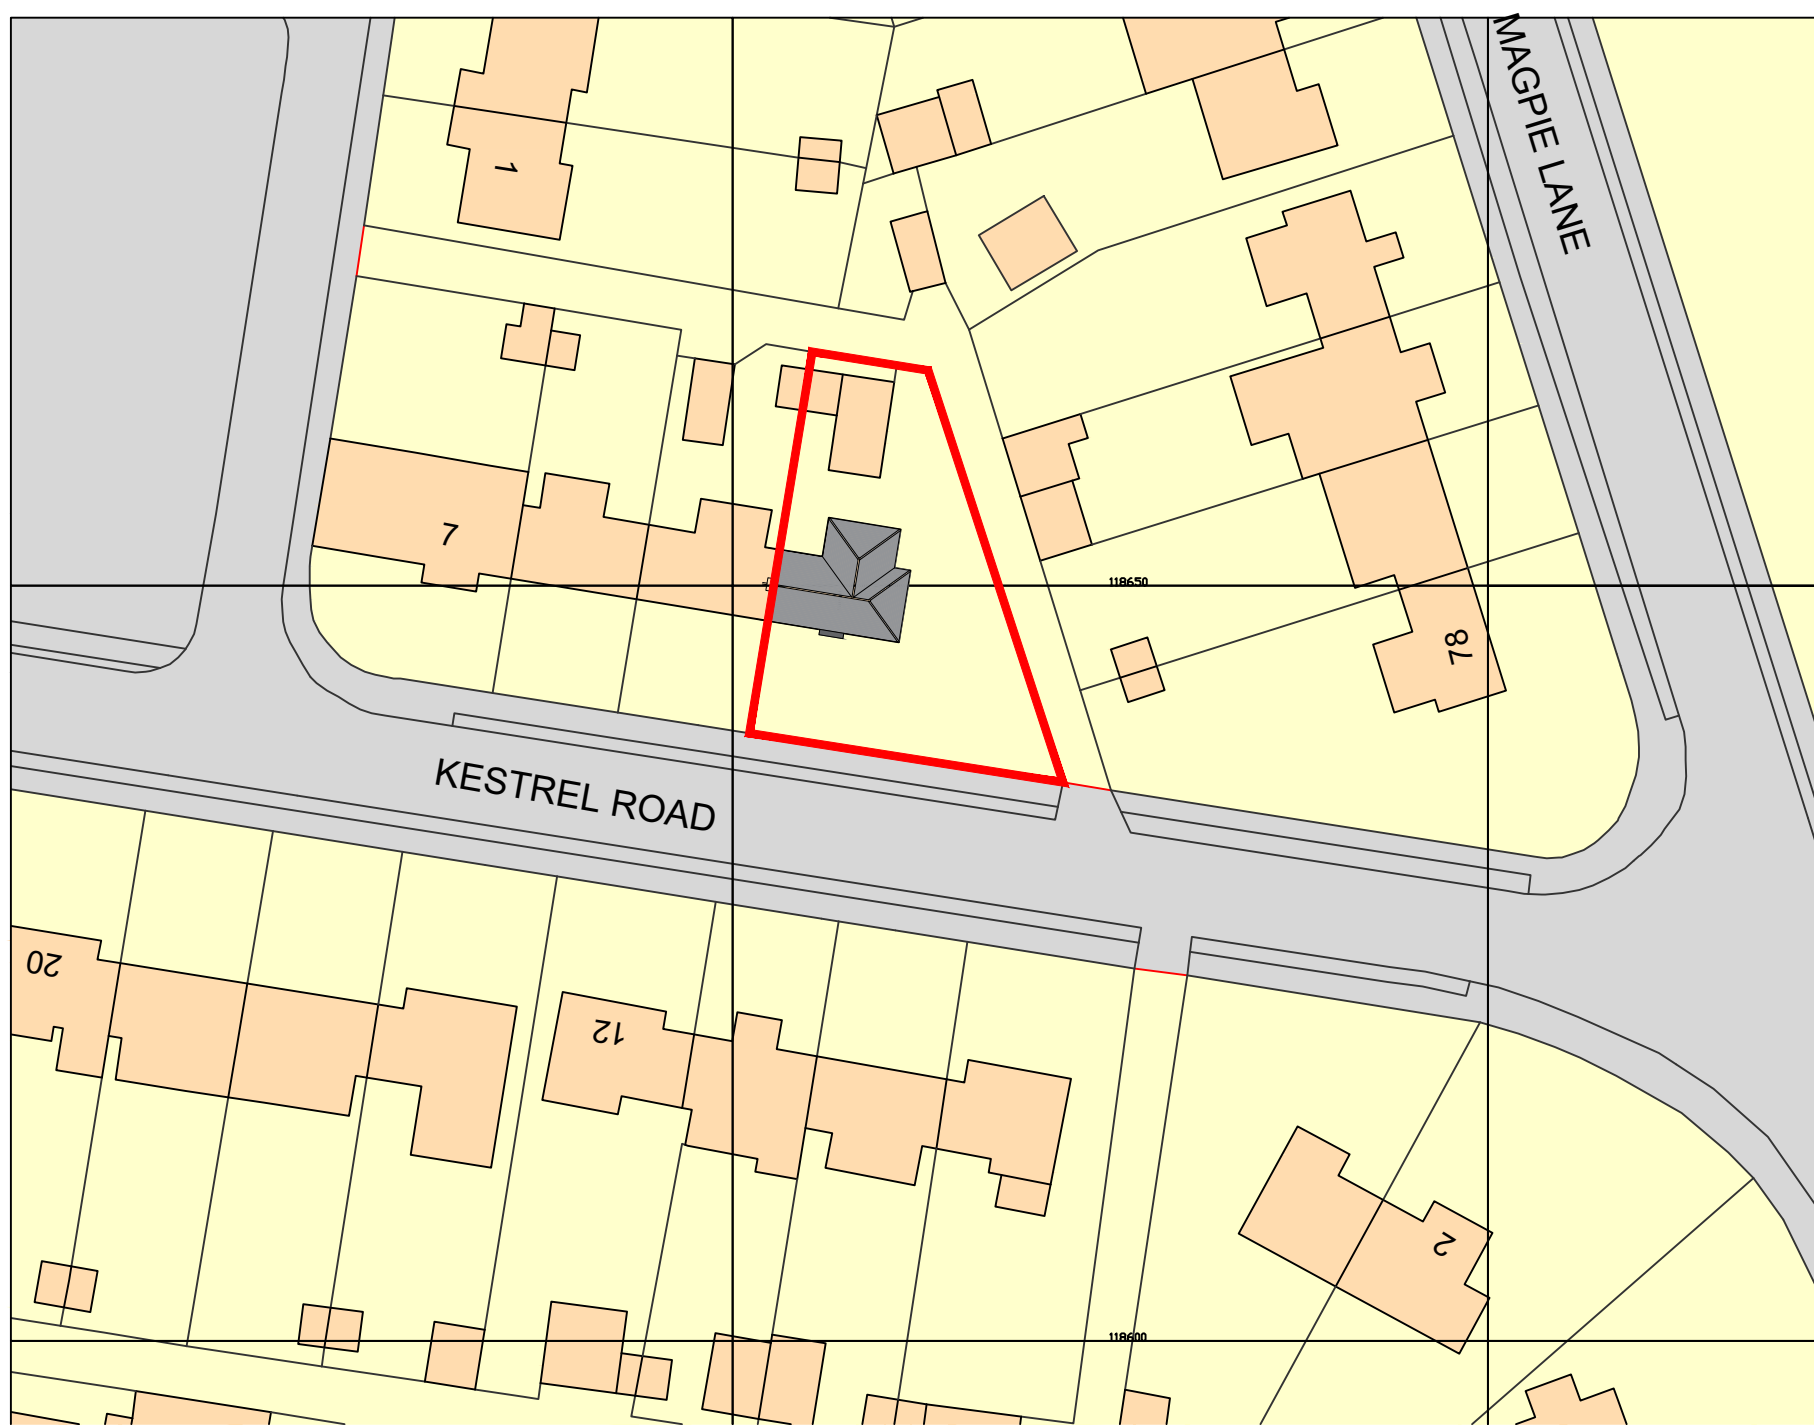


BLOCK PLAN 1:500@A1

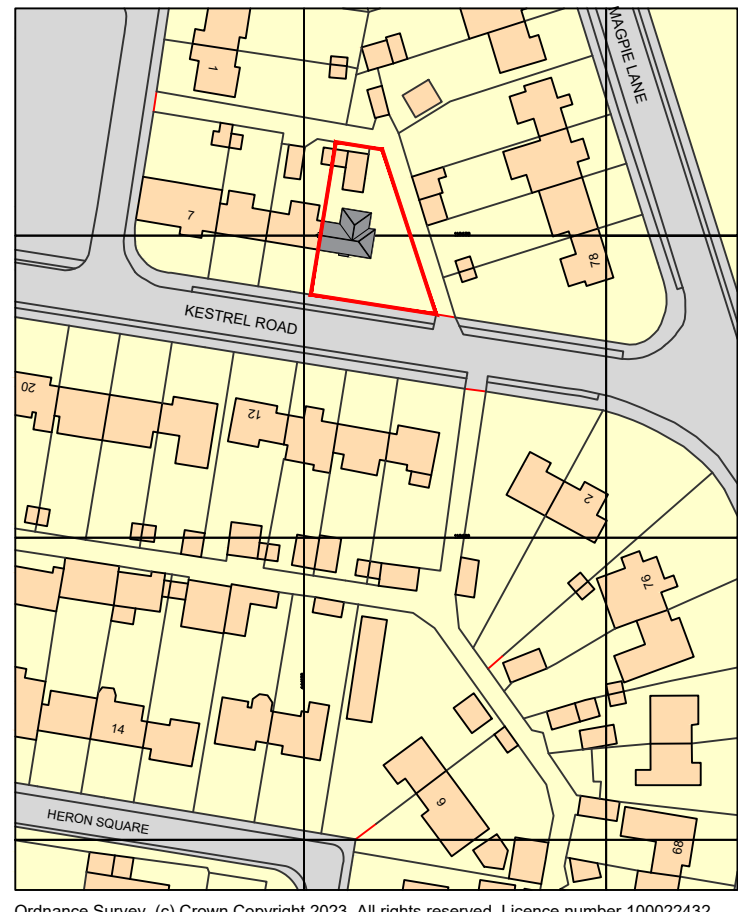


LOCATION PLAN 1:1250@A1

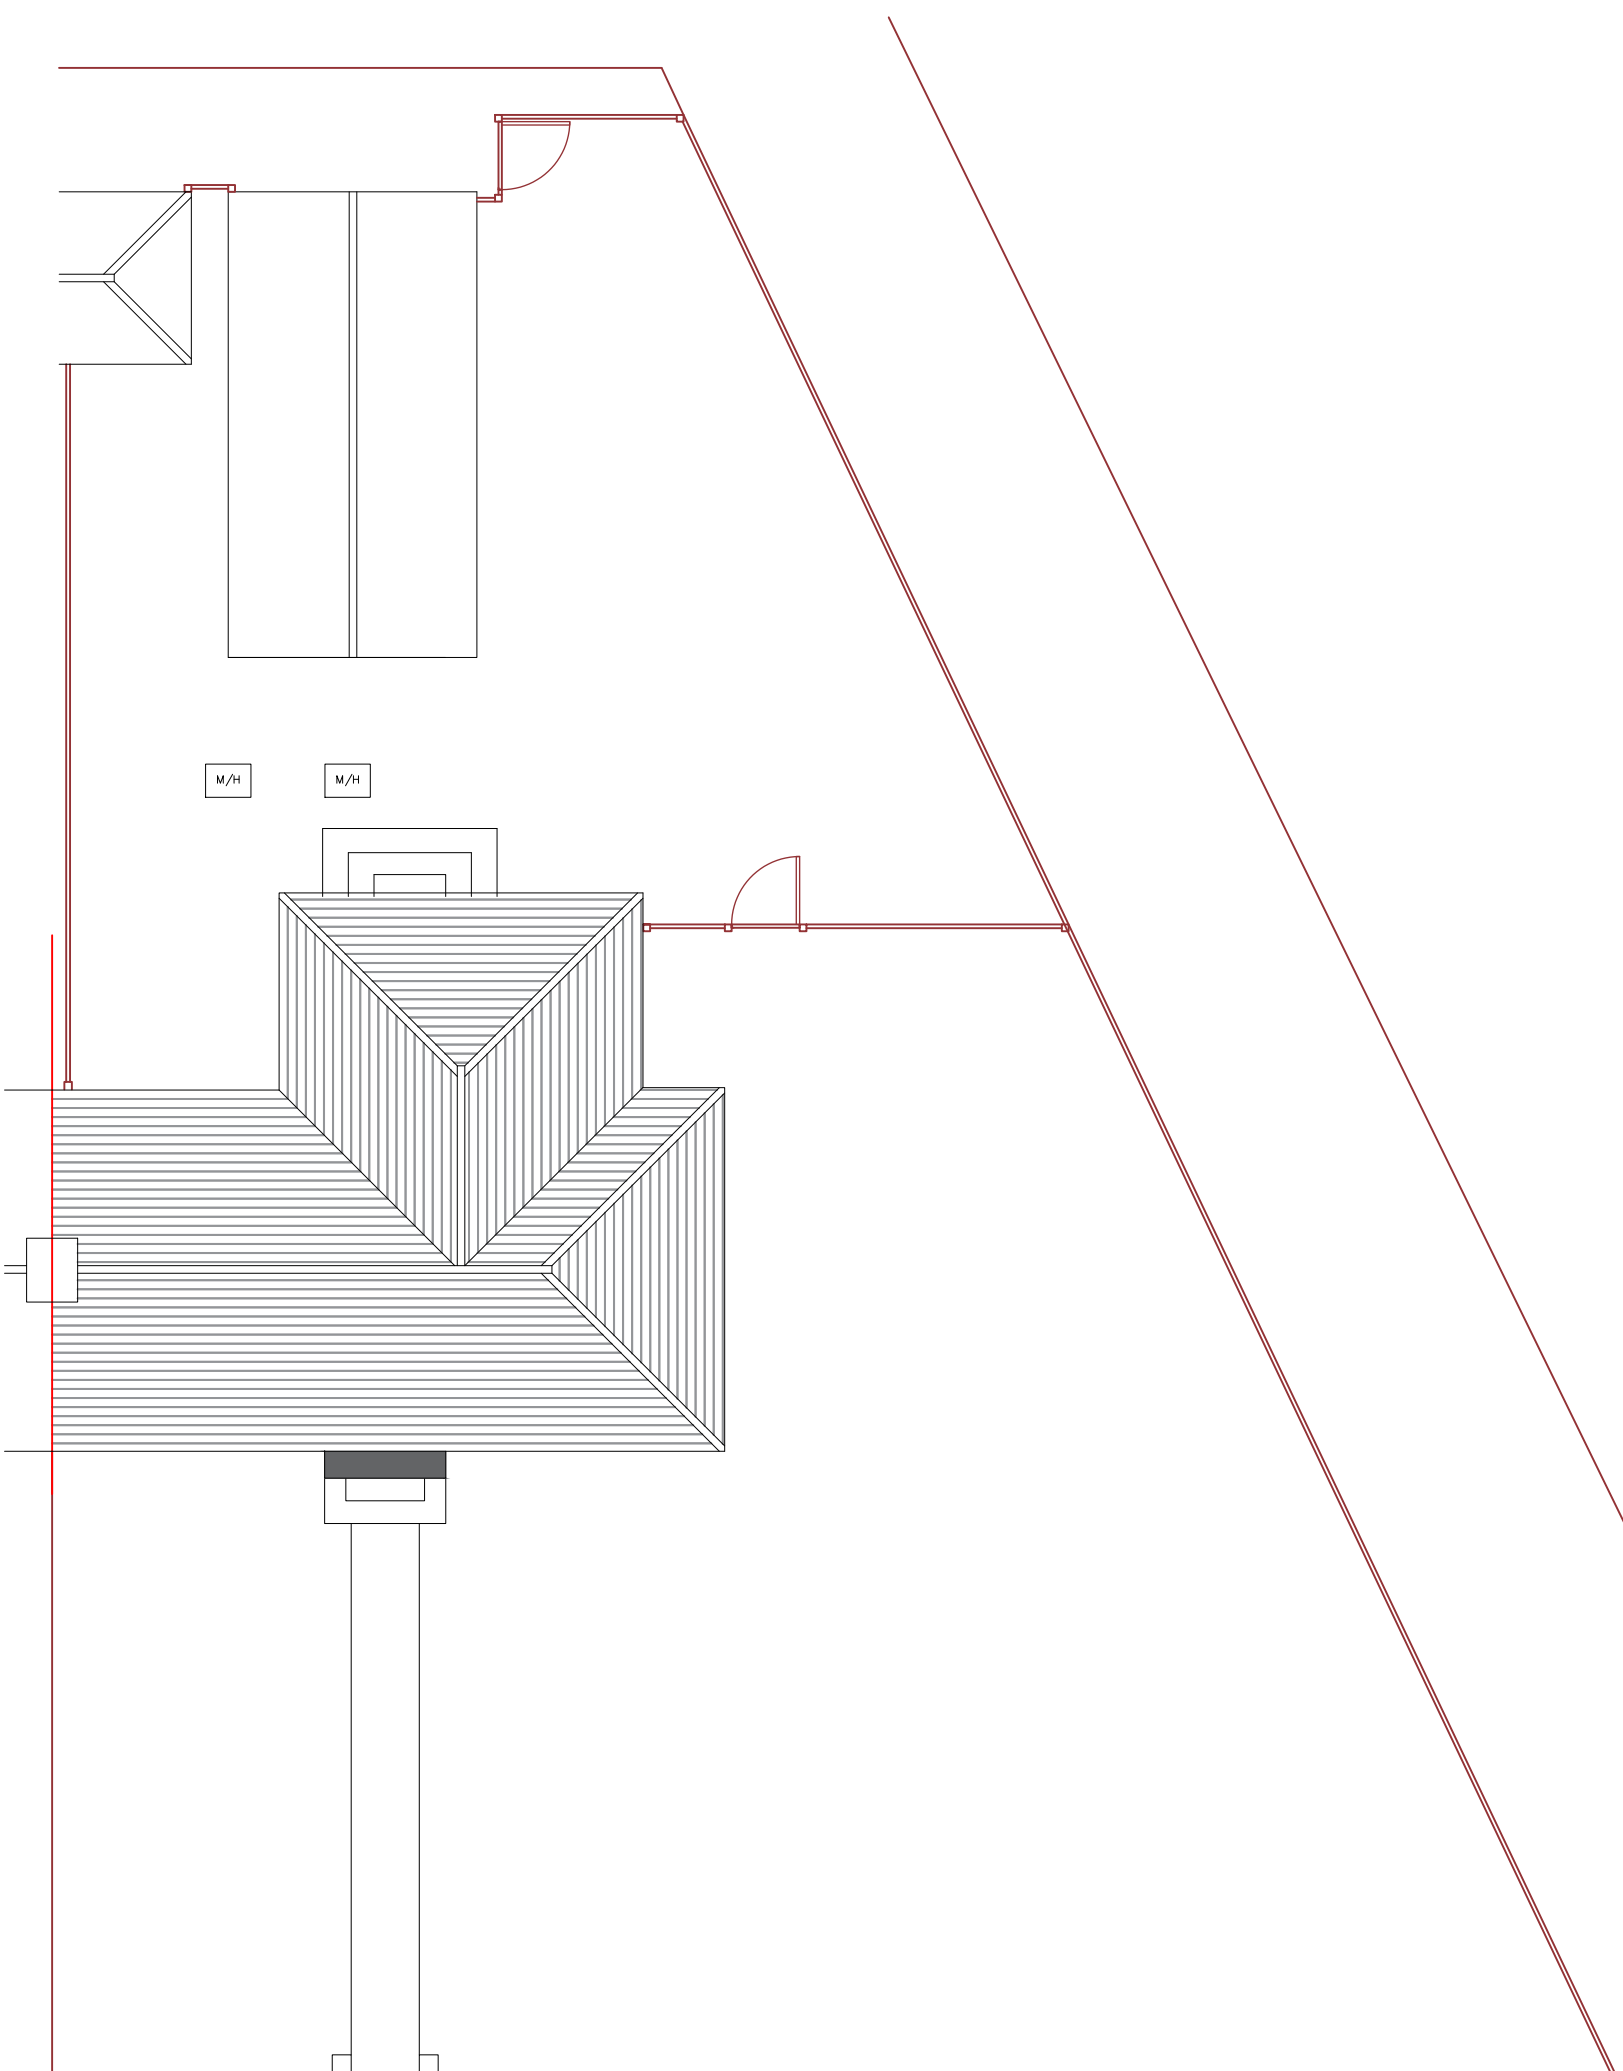

EXISTING ROOF PLAN
1:100@A1

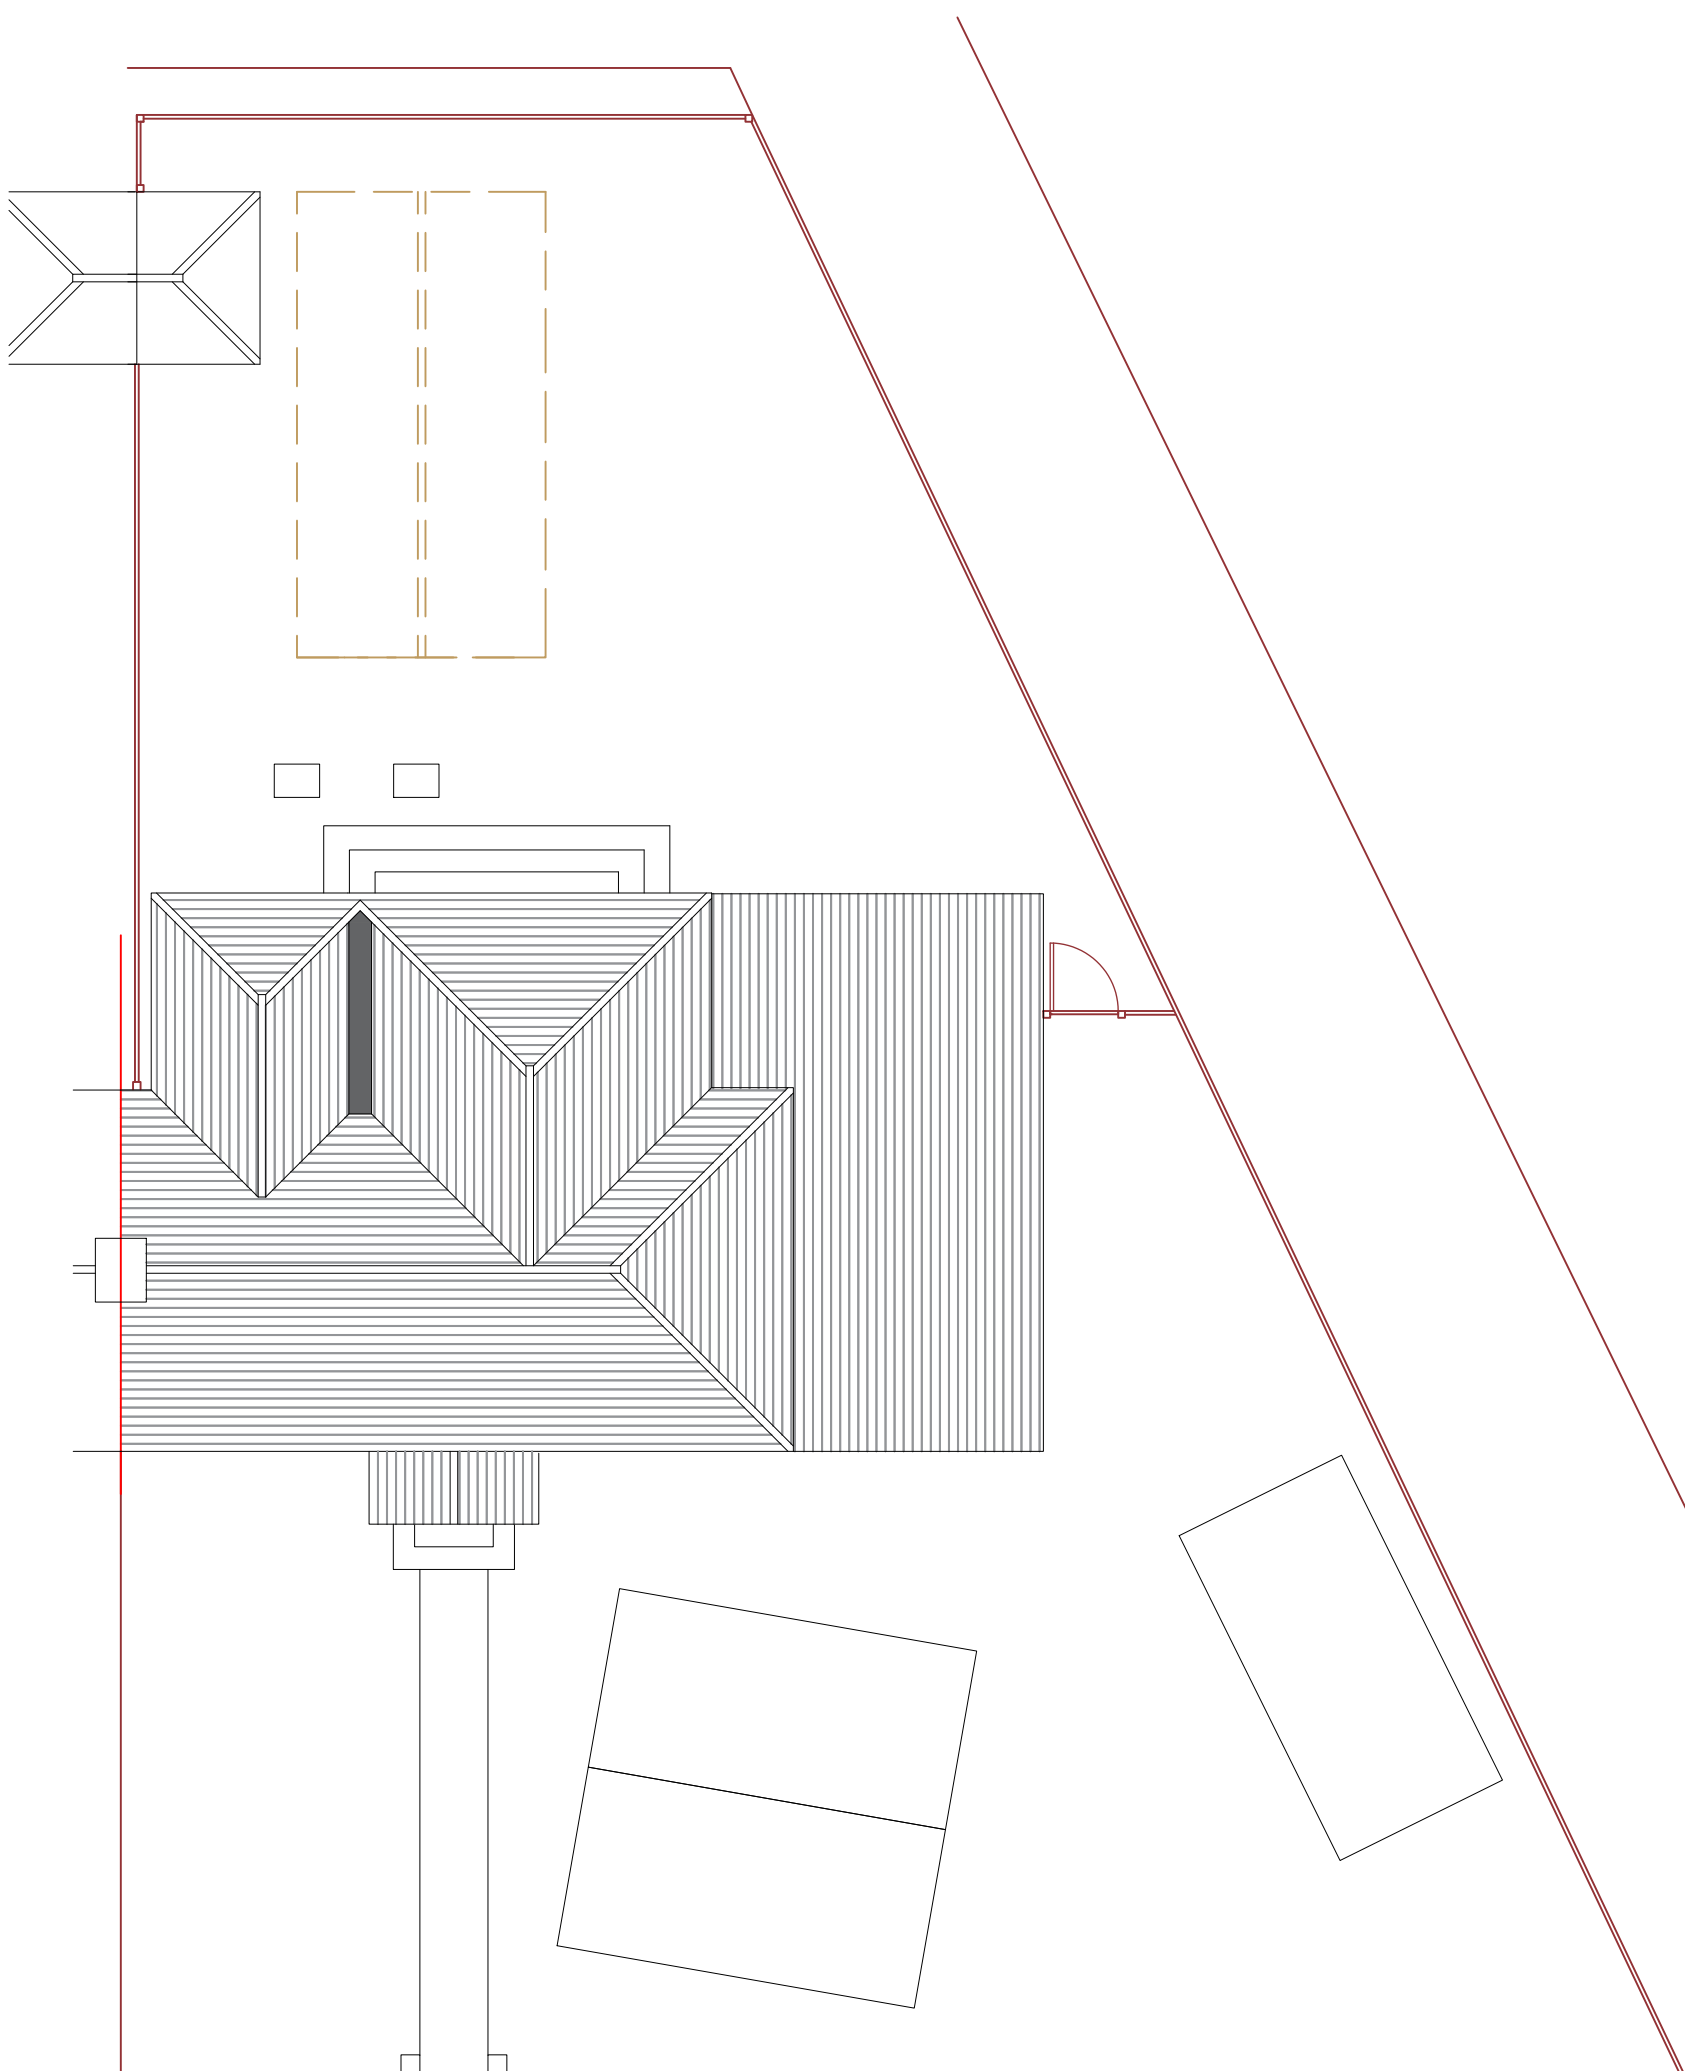

PROPOSED ROOF PLAN
1:100@A1

 

NOTES

ORIGINAL A1

DO NOT SCALE FROM THIS DRAWING.
ALL DIMENSIONS TO BE CHECKED ON SITE.
COPYRIGHT PROTECTED.

REVISIONS:

REV A: 03/10/23 - NORTH POINT ADDED TO PLANS
REV B: 04/10/23 - RED HATCHING REMOVED FROM THE PROPOSED ROOF PLAN
AS PER COUNCILS REQUEST.
REV C: 22/05/25 - DRAWINGS UPDATED TO SUIT CLIENTS REQUIREMENTS.
REV D: 29/07/25 - DRAWINGS AMENDED TO PROVIDE NEW PITCHED ROOF TO
TWO STOREY EXTENSION AS REQUESTED BY COUNCIL.

JOB TITLE:

PROPOSALS AT:
1 KESTREL ROAD,
EASTLEIGH,
HAMPSHIRE,
SO50 9LJ

PLANNING

CONTACT:

07988518827
dwilliams@willowarchitecture.co.uk

ANDY AND KELLY

CLIENT:



DRAWING TITLE:

SITE, BLOCK AND LOCATION PLANS

DRAWN BY:

DTW

DATE:

11/09/2023

SCALE:

VARIES @A1

DRAWING NO:

2072-003D