




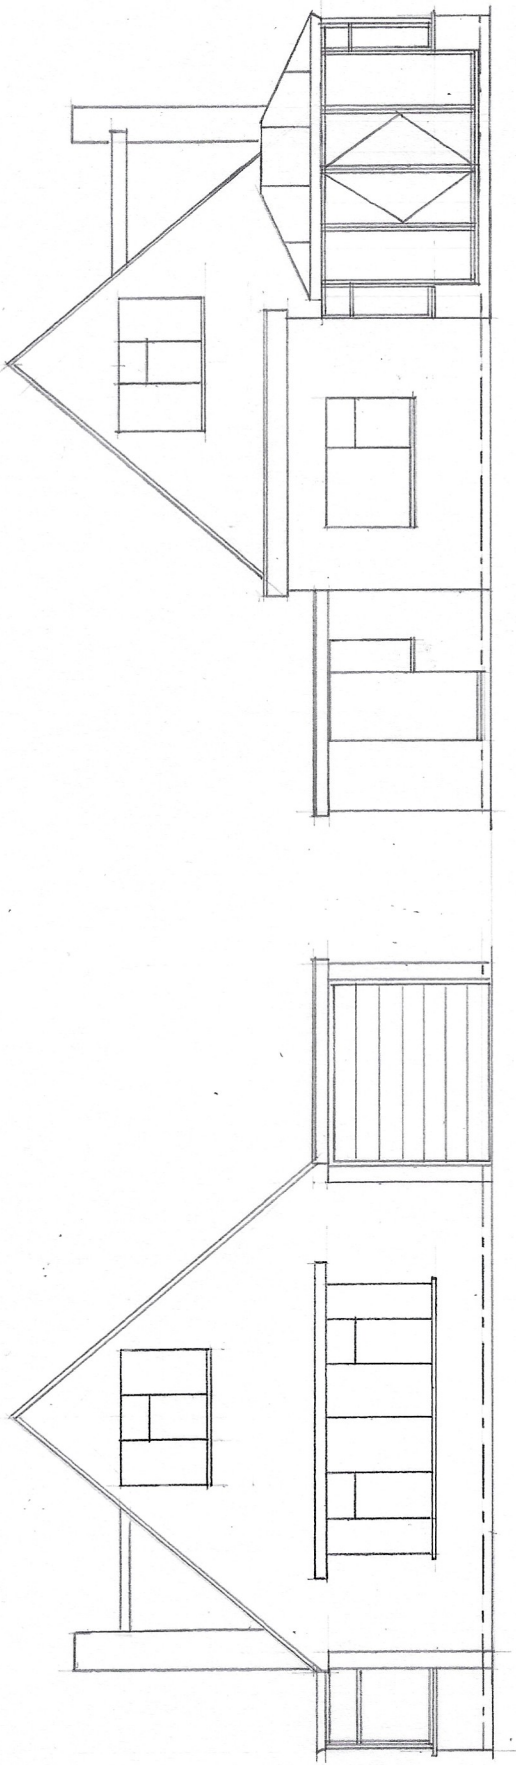


PROPOSED NW ELEVATION (FRONT)

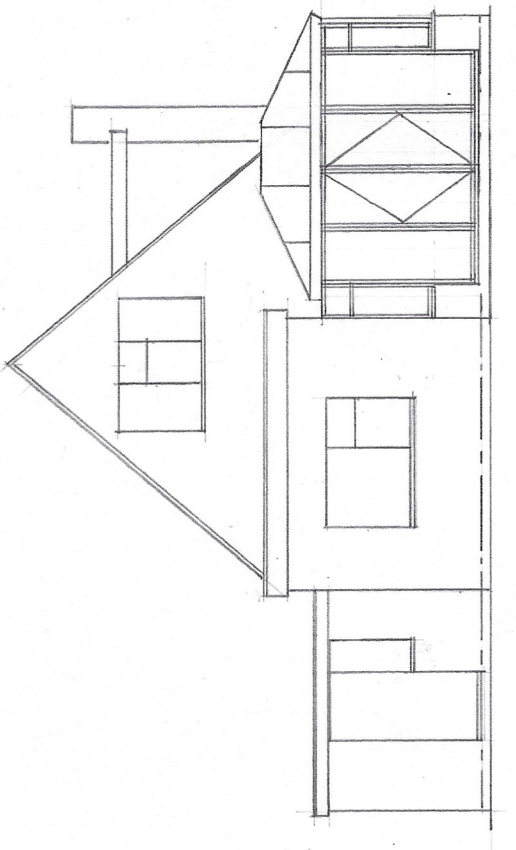



PROPOSED SE ELEVATION (REAR)

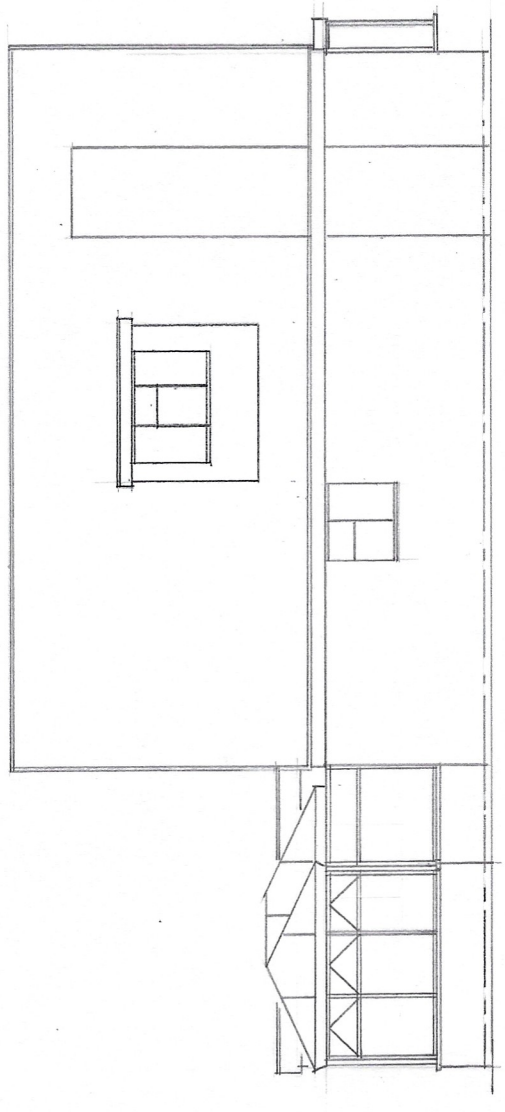

PROPOSED NE ELEVATION

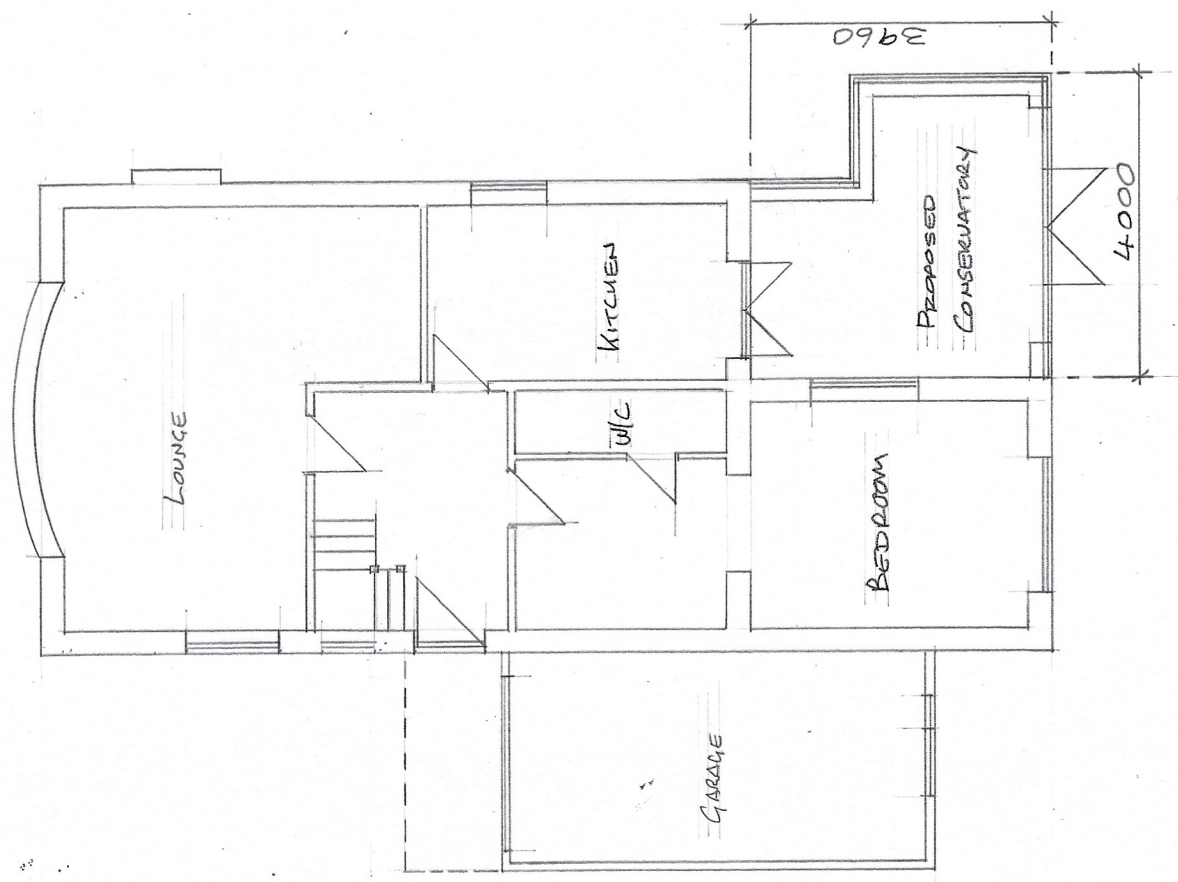

PROPOSED GROUND FLOOR PLAN LAYOUT

 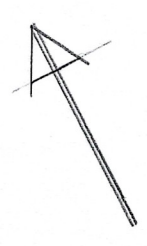

SCALE BAR 1:100

CLIENT	MRS EDGAR 1 OAKWOOD CLOSE, EASTLEIGH SO53 5NW		
TITLE	PROPOSED CONSERVATORY PLAN LAYOUT AND ELEVATIONS		
DATE	July 2025	DWG NO.	002
SCALE	1:100 @ A3	DRAWN	EP
Customer Signature		Date	