


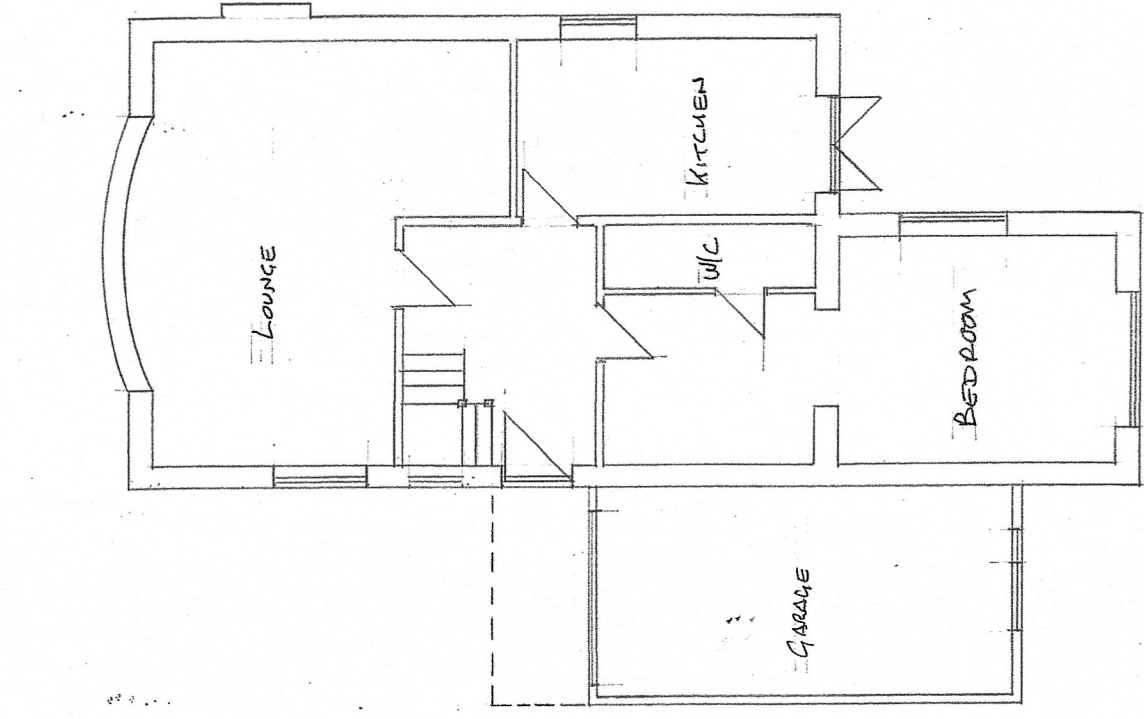


 

EXISTING GROUND FLOOR PLAN LAYOUT

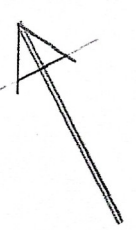


SCALE BAR 1:100

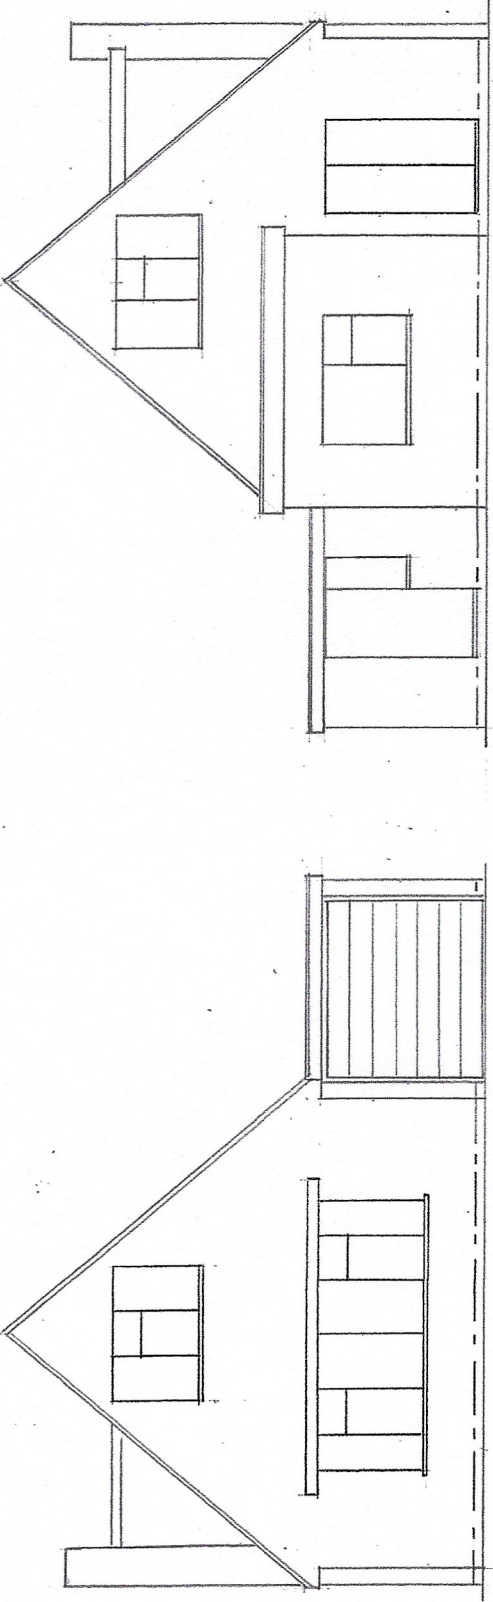

EXISTING NW ELEVATION (FRONT)

EXISTING SE ELEVATION (REAR)

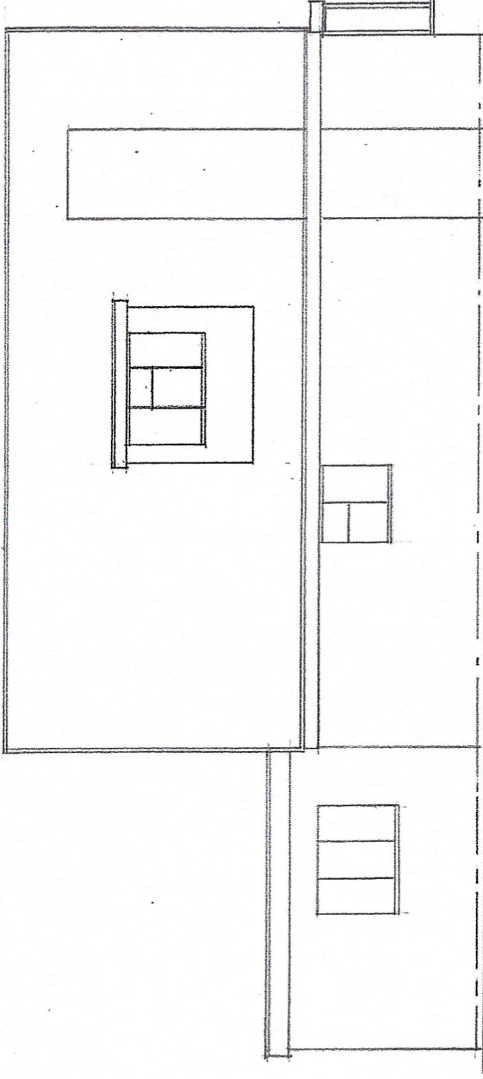

EXISTING NE ELEVATION

CLIENT	MRS EDGAR 1 OAKWOOD CLOSE, EASTLEIGH S053 5NW		
TITLE	EXISTING PLAN LAYOUT AND ELEVATIONS		
DATE	JULY 2025	DWG NO.	001
SCALE	1:100 @ A3	DRAWN	
Customer Signature		Date	