


Existing floor plan

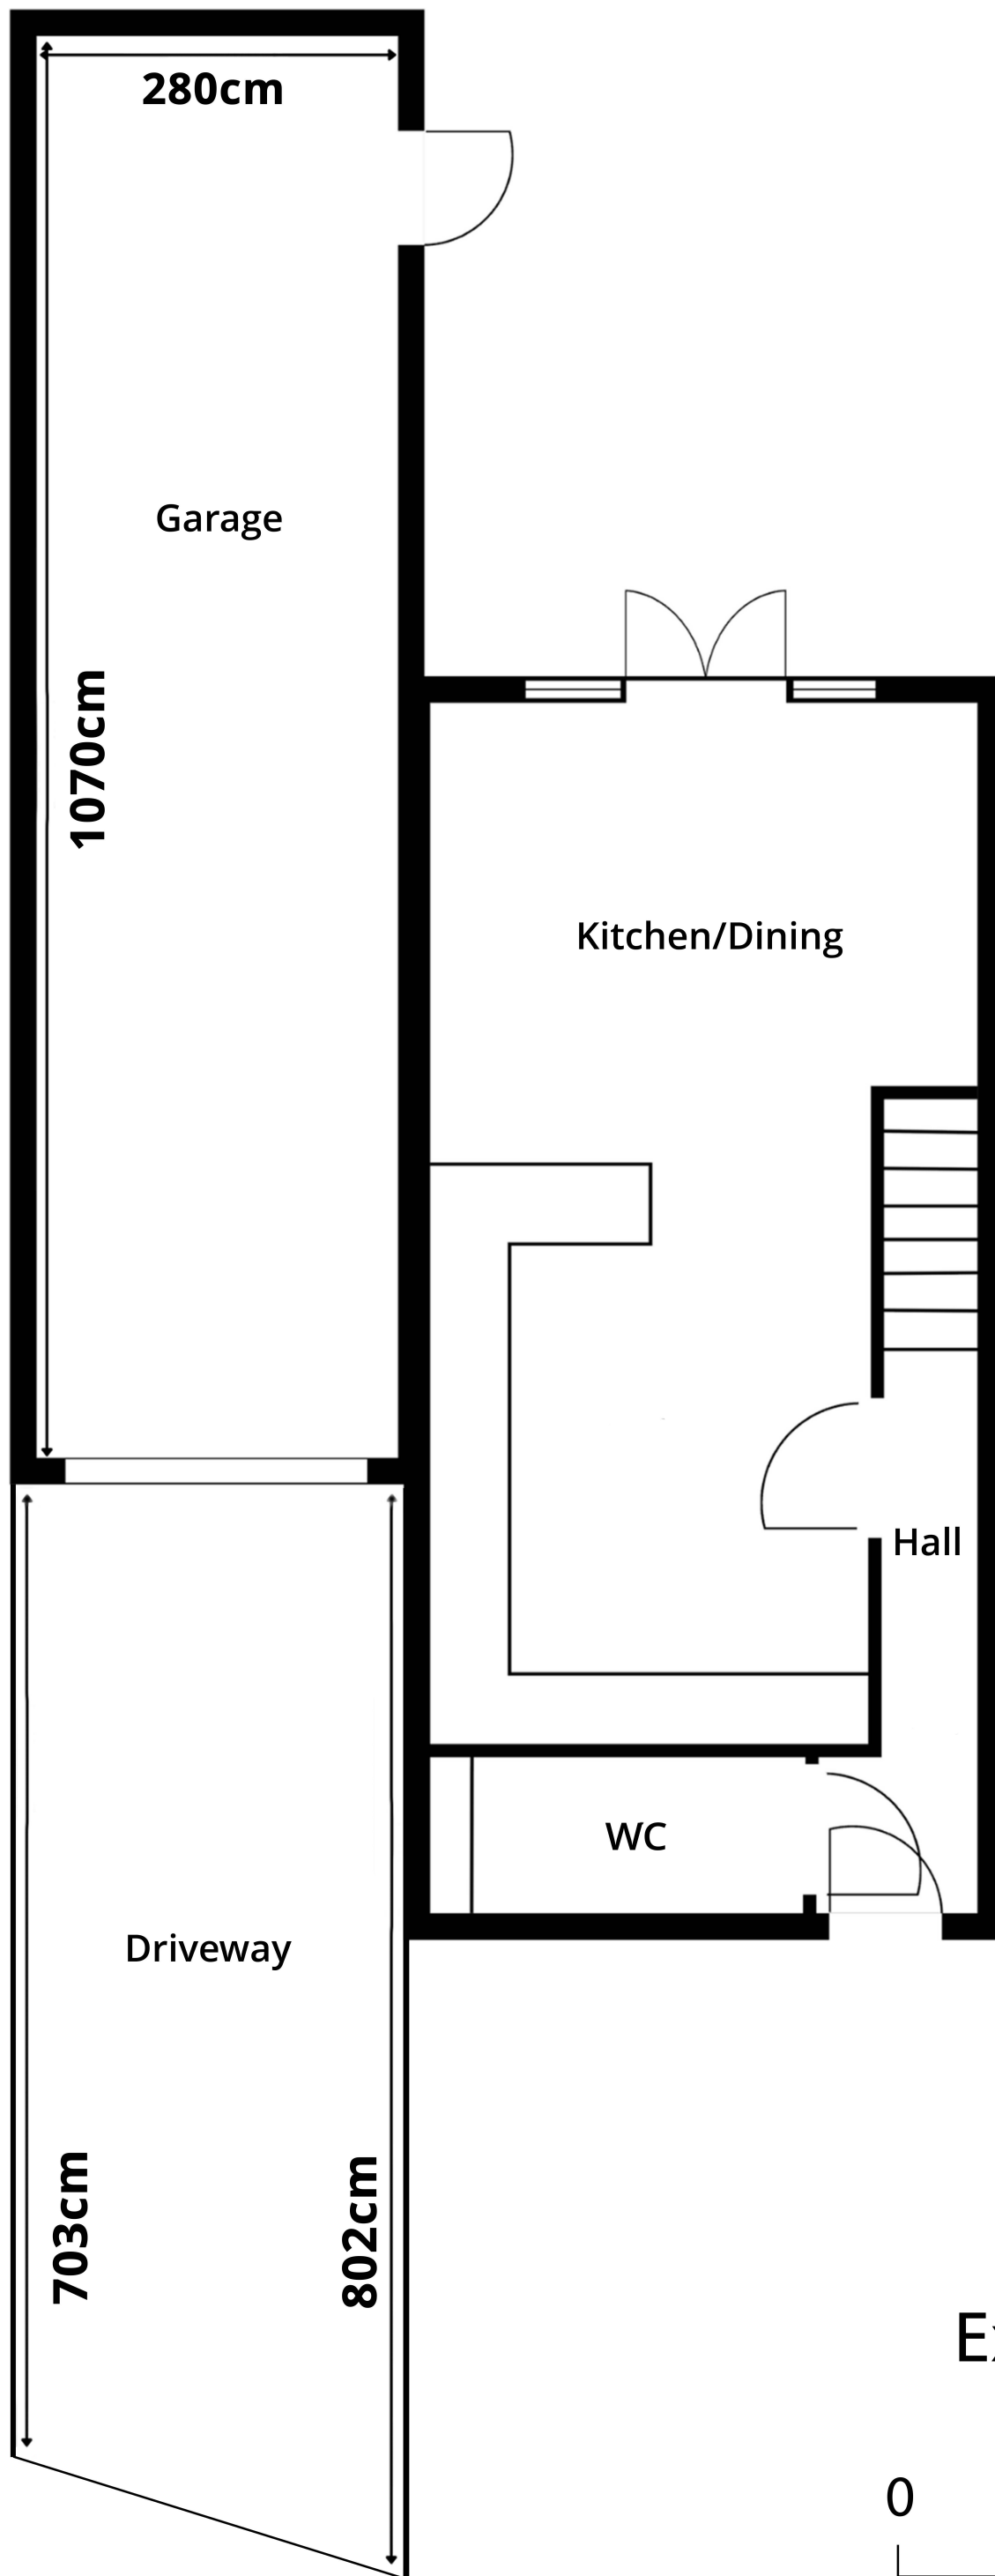

Scale 1:50 on A3 sheet