



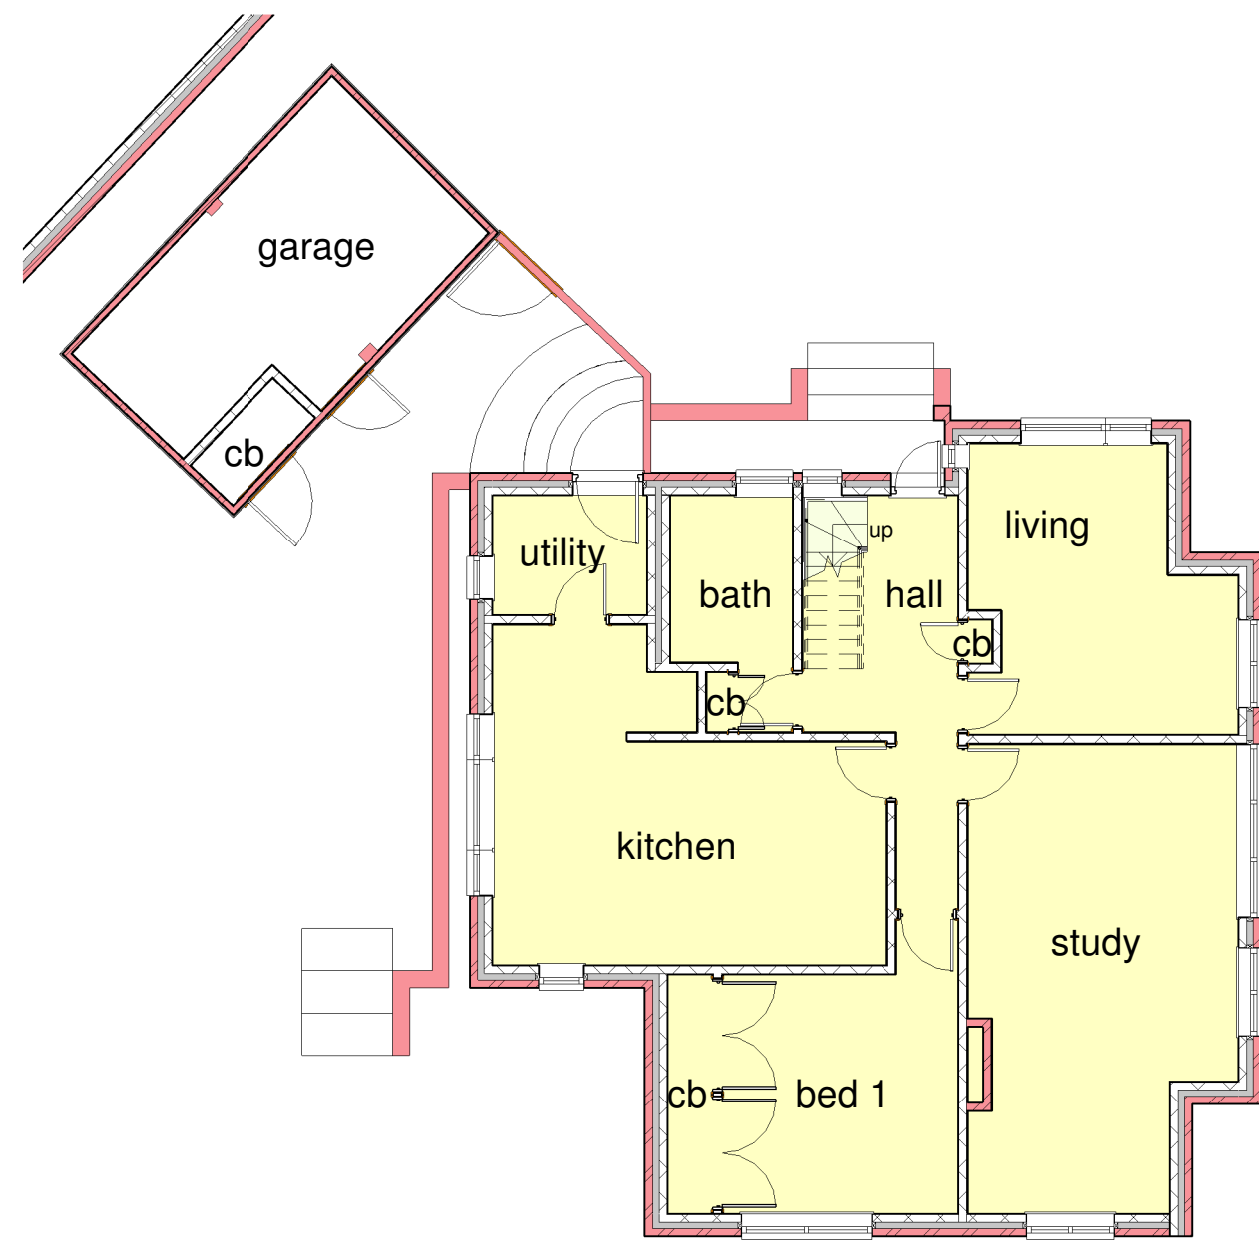


1 Existing Ground Floor Plan
1 : 100

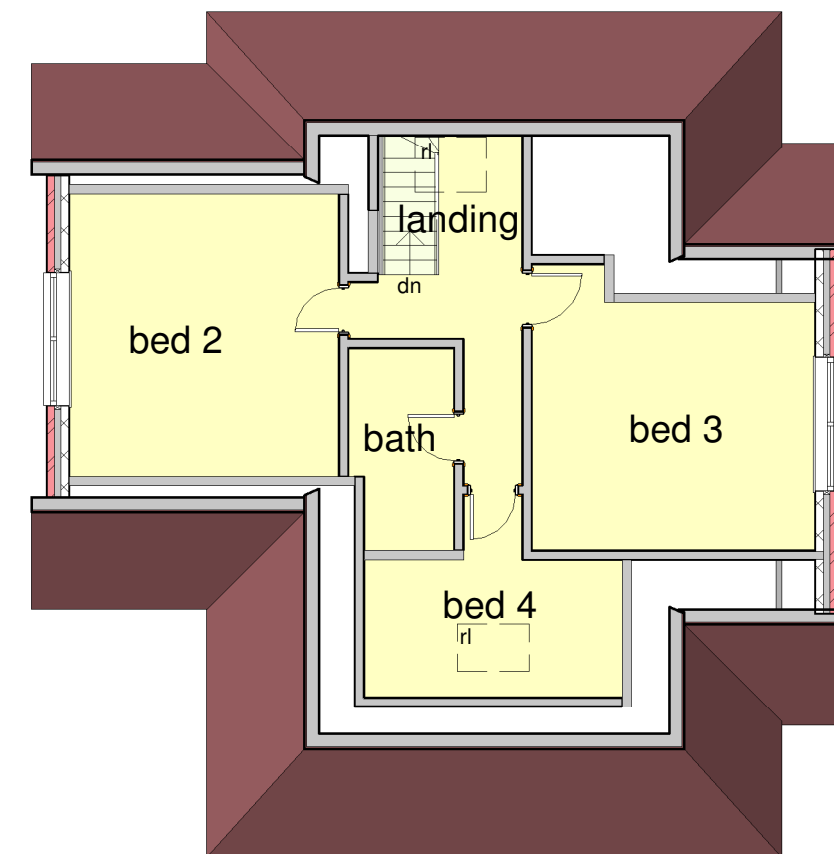



2 Existing First Floor Plan
1 : 100




8 Block Plan
1 : 500

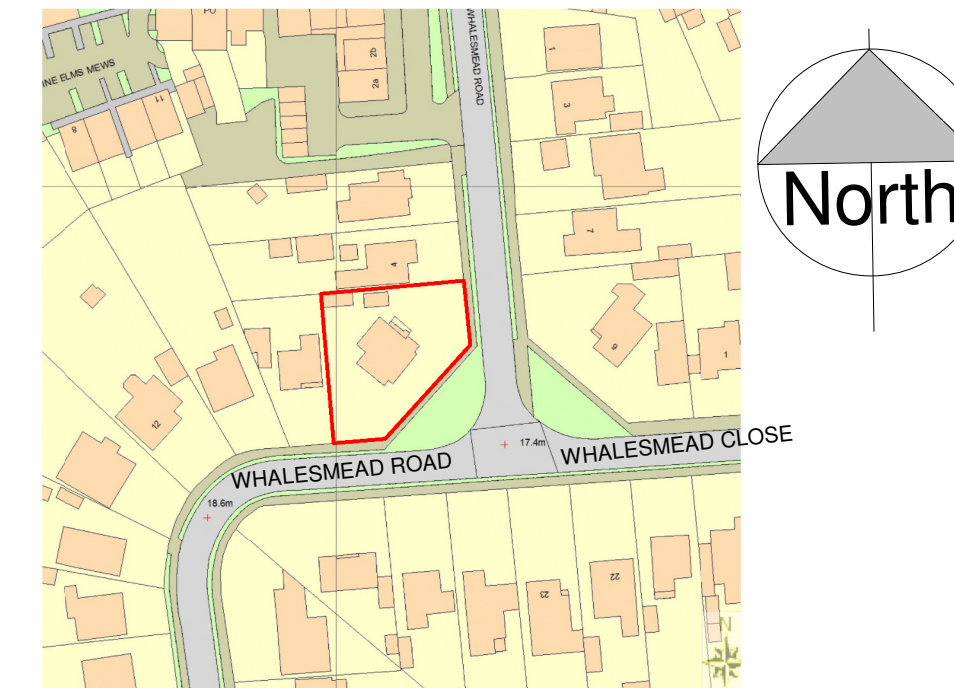


7 Location Plan
1 : 1250

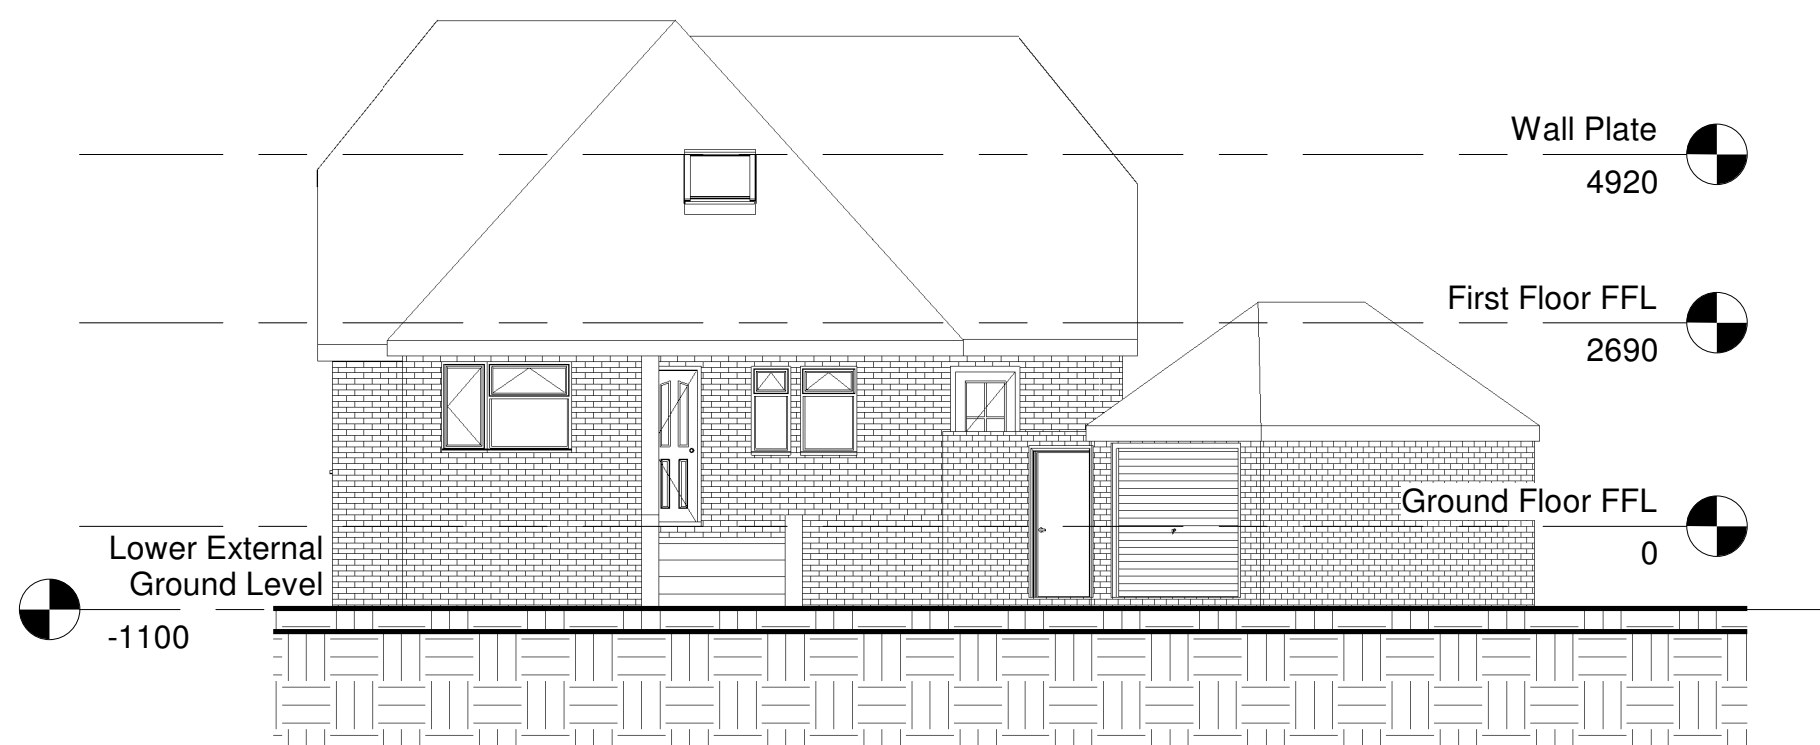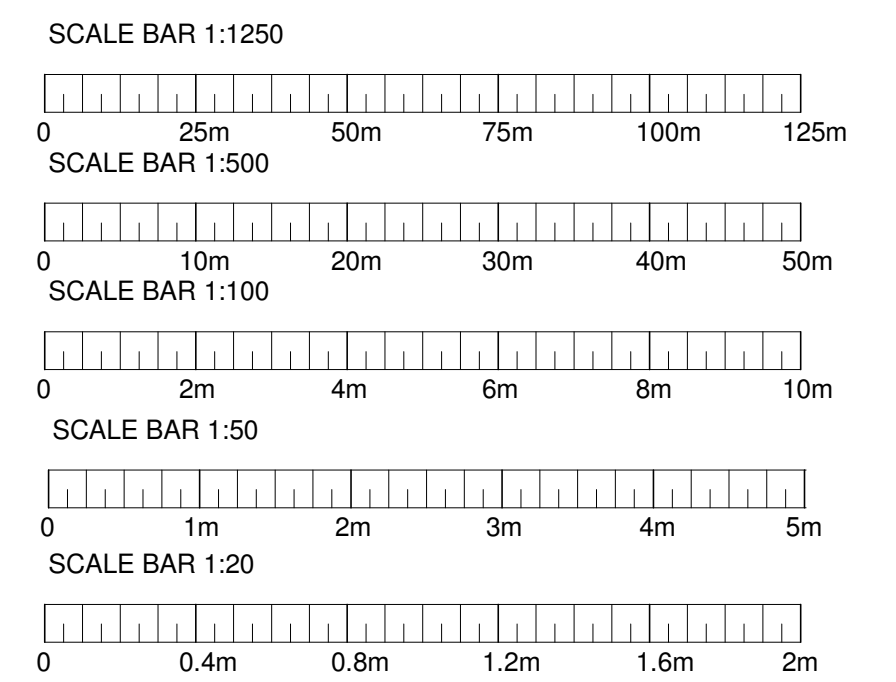

3 Existing South East Elevation
1 : 100

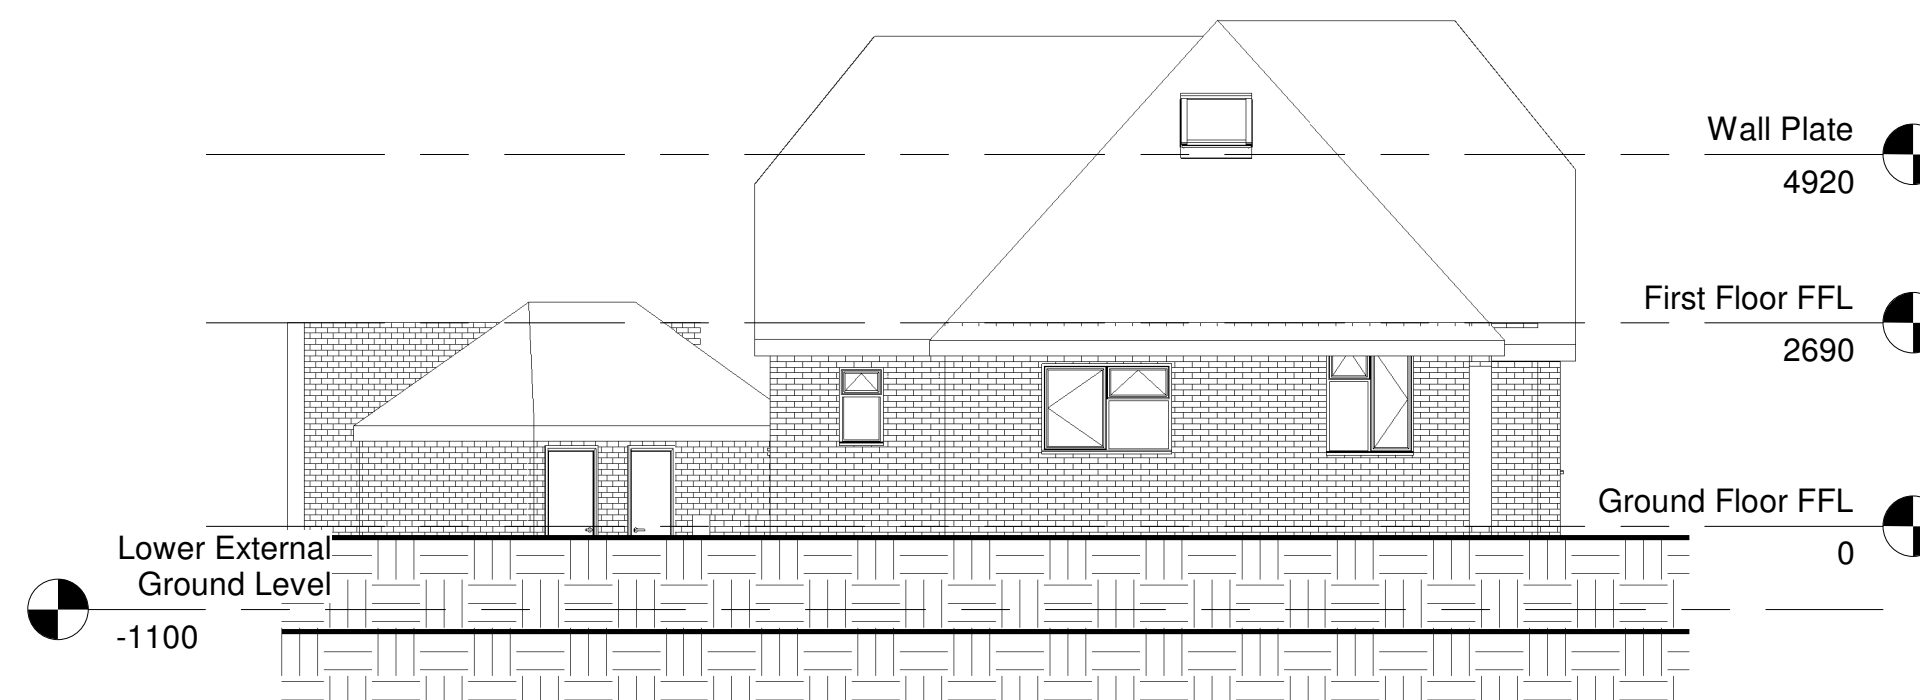

4 Existing North West Elevation
1 : 100

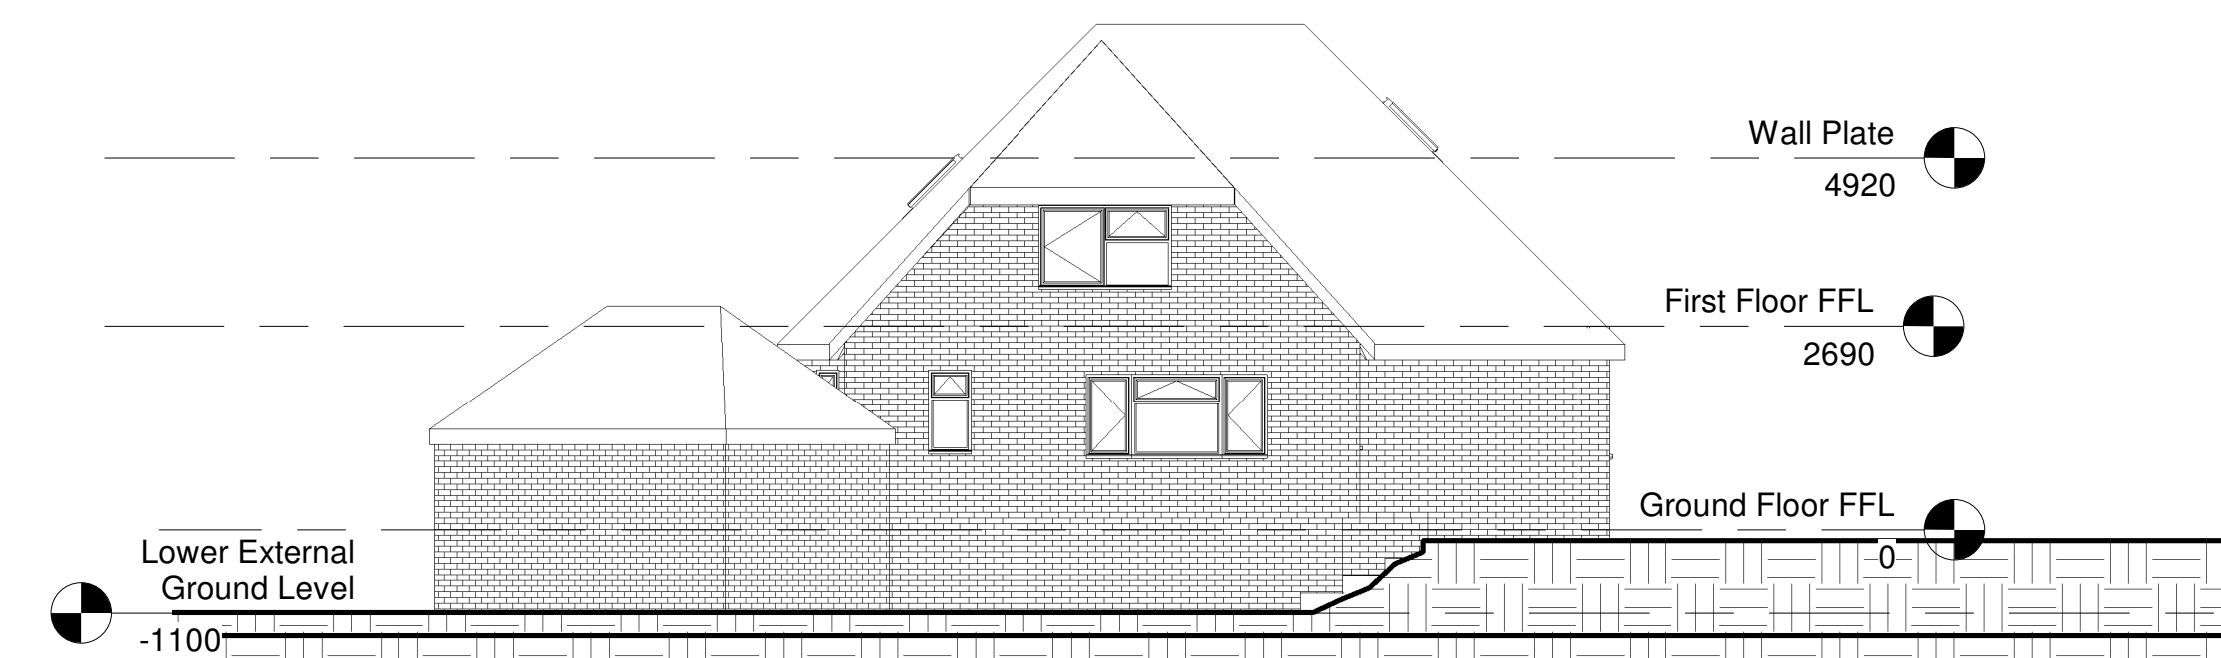

5 Existing North East Elevation
1 : 100



6 Existing South West Elevation
1 : 100



Tel: 0330 133 1315
e-mail: help@propertyteam.org
www.propertyteam.org

Client
Mr and Mrs Bedford

Project Address
6 Whalesmead Road
Bishopstoke
Eastleigh
SO50 8HB

Project
Rear and side extensions with loft extension and side dormer

Drawing
Title
Existing Floor Plans

Scale As indicated	Date 17/07/25	Drawn By KJH
-----------------------	------------------	-----------------

Drg No.
PT786PL01-1

This drawing must not be copied without the consent of extensionplans.net.
All dimensions must be checked on site and not scaled from this drawing.